




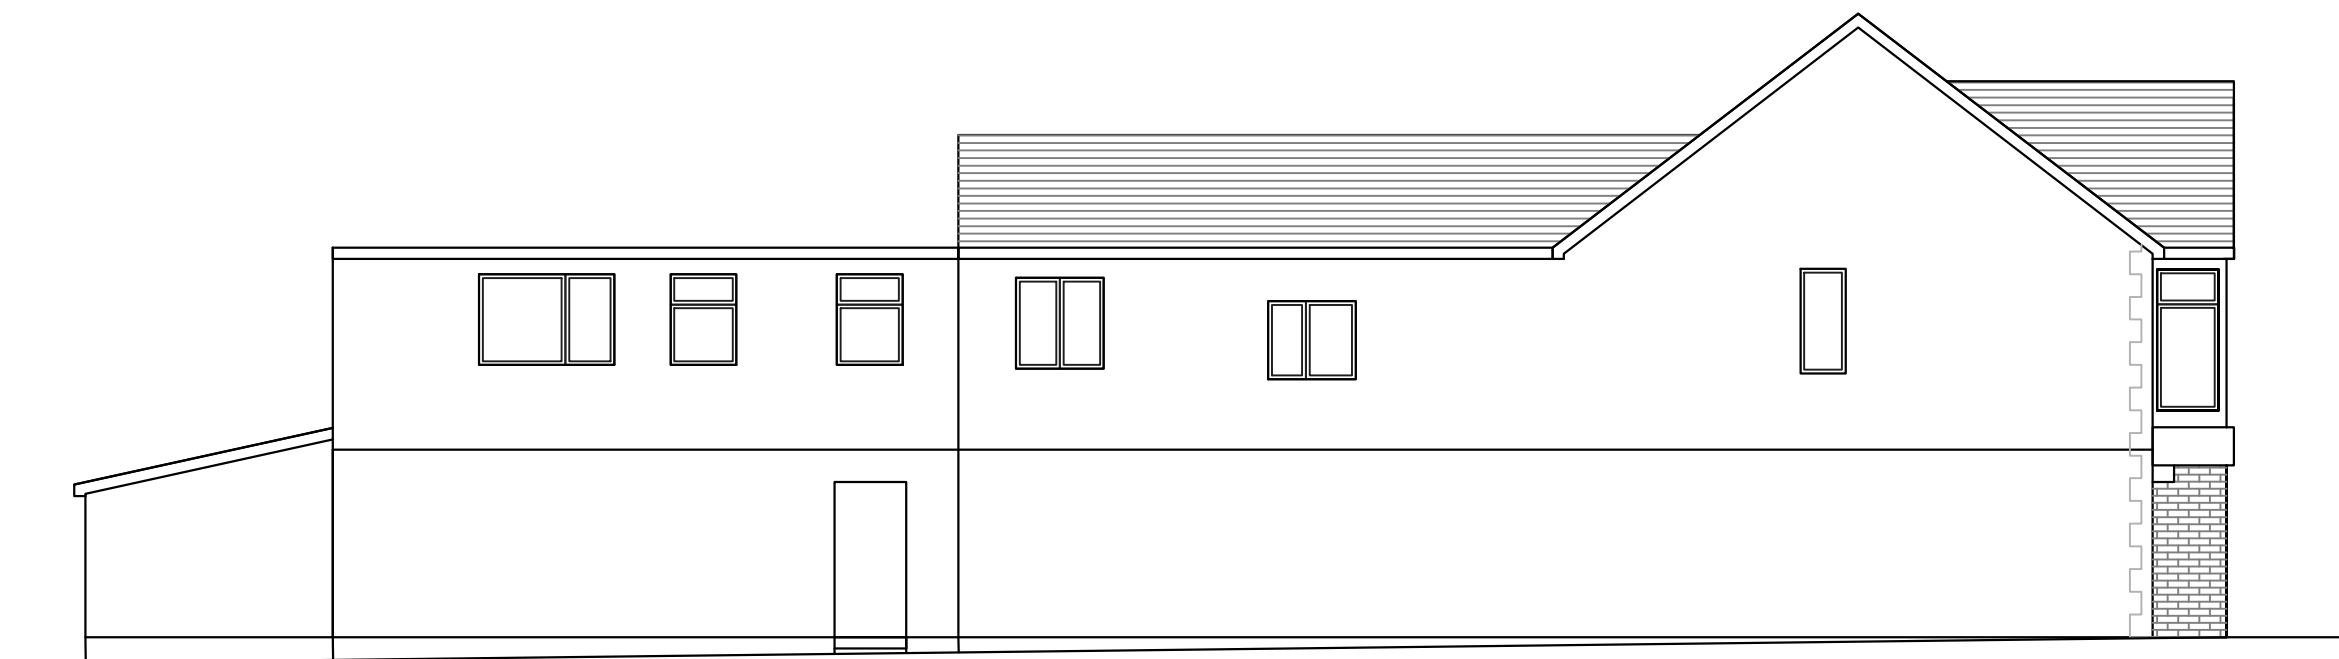

EXISTING LEFT SIDE ELEVATION

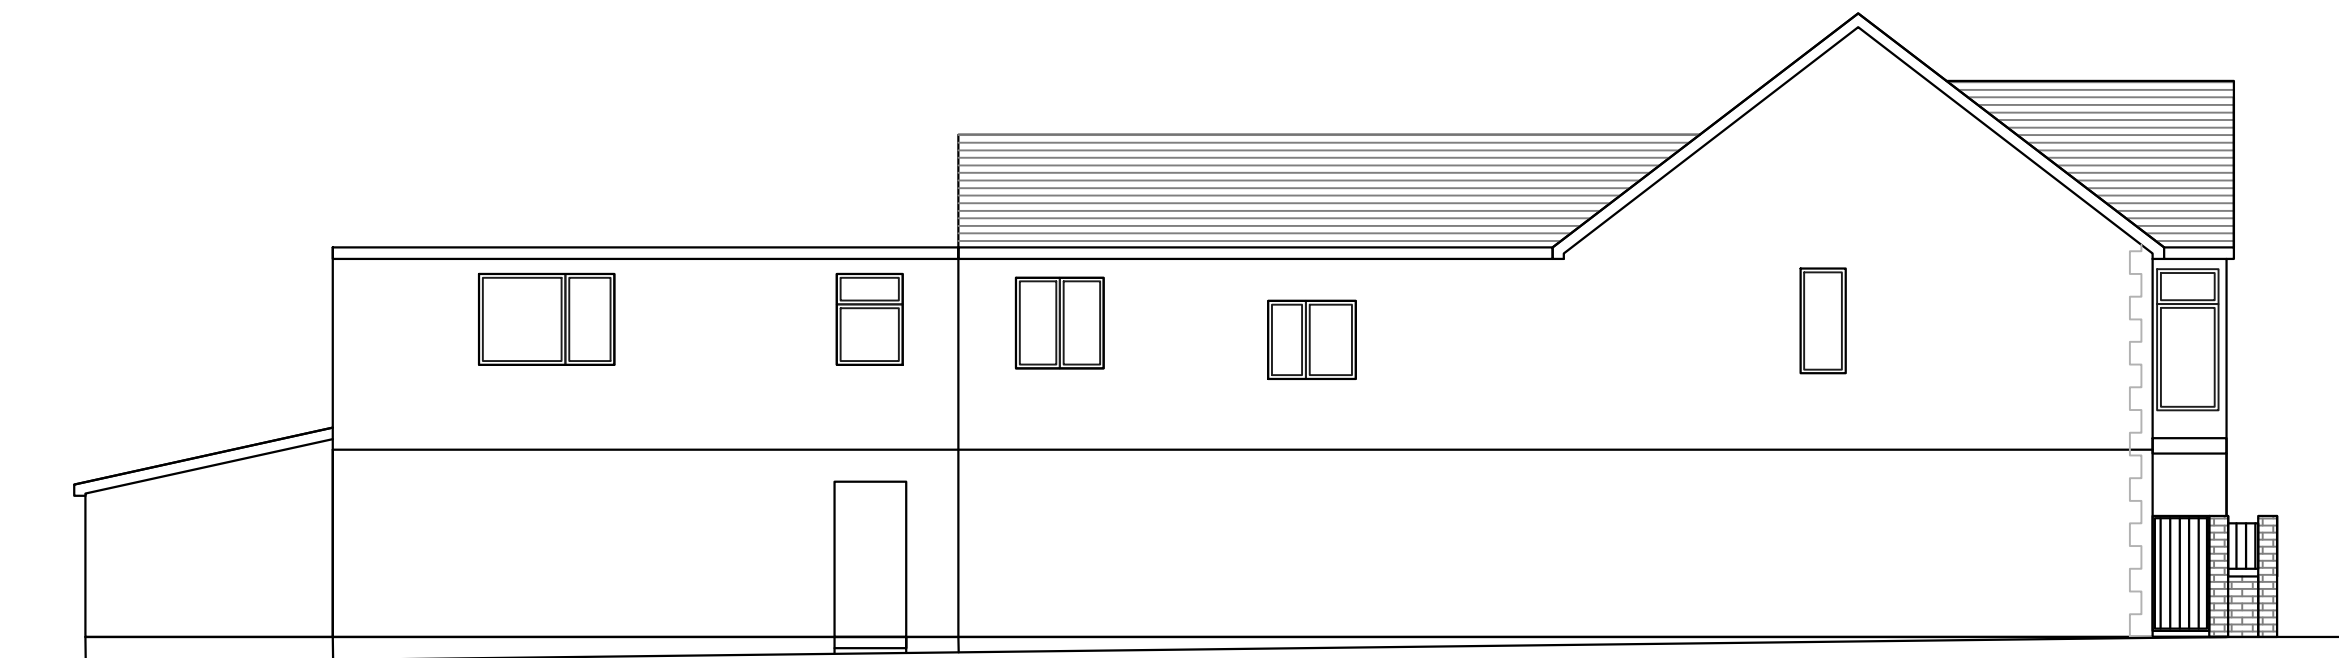

PROPOSED LEFT SIDE ELEVATION

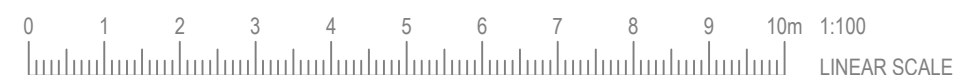

CAD it	Tel: +381641577699	
	E-mail: mim161@gmail.com	
Project: 45 VICTORIA ROAD		
Client: Mr JAMES STEVENS		
Title: Existing and Proposed Elevations		
Dwg.No:	U.2 /04	Rev:00
Scale: 1:100@A3		
Date: JANUARY 2021.		