


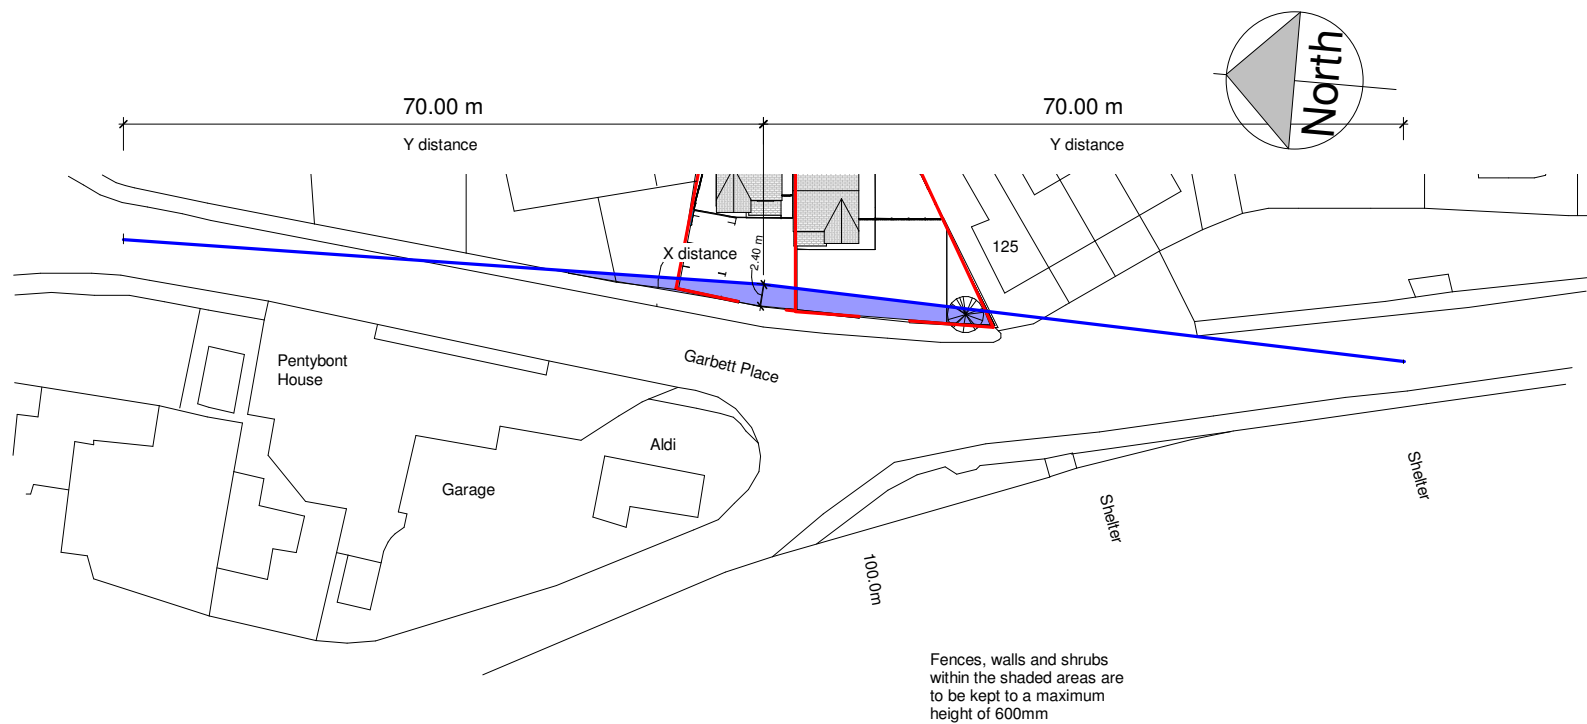

Vehicle vision splays - Plot 1

1 : 500

No.	Description	Date



COMPLETE CAD & STRUCTURAL SOLUTIONS

www.ccs-solutions.co.uk

CODE	STATUS	SUITABILITY DESCRIPTION	PURPOSE OF ISSUE

PROJECT
1a & 1b Garbet Place

SHEET
Vehicle vision splays - Plot

CLIENT
Mr Stephen Woodward

Date 26/10/2020	Project number 25012020	Scale (@ A3) 1 : 500
Drawn by CCS	DRWAING NUMBER A305	REV A
Checked by CCS		