


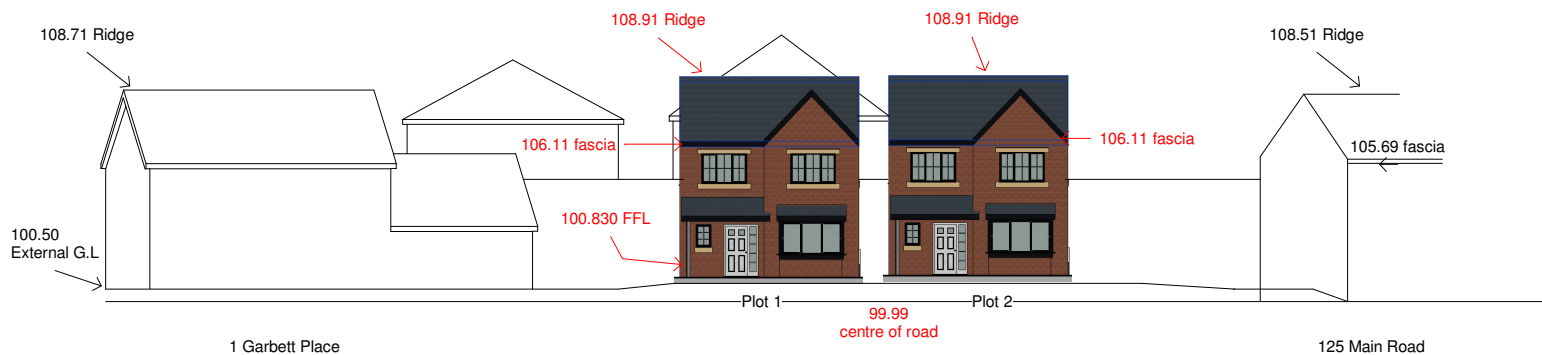

No.	Description	Date

 COMPLETE CAD & STRUCTURAL SOLUTIONS www.ccs-solutions.co.uk			
CODE	STATUS	SUITABILITY DESCRIPTION	PURPOSE OF ISSUE
			PLANNING

PROJECT 1a & 1b Garbet Place		CLIENT Mr Stephen Woodward	
SHEET Street View & FFL	Date 26/10/2020	Project number 25012020	Scale (@ A3)
	Drawn by CCS	DRAWING NUMBER	
	Checked by CCS	A308	REV A