




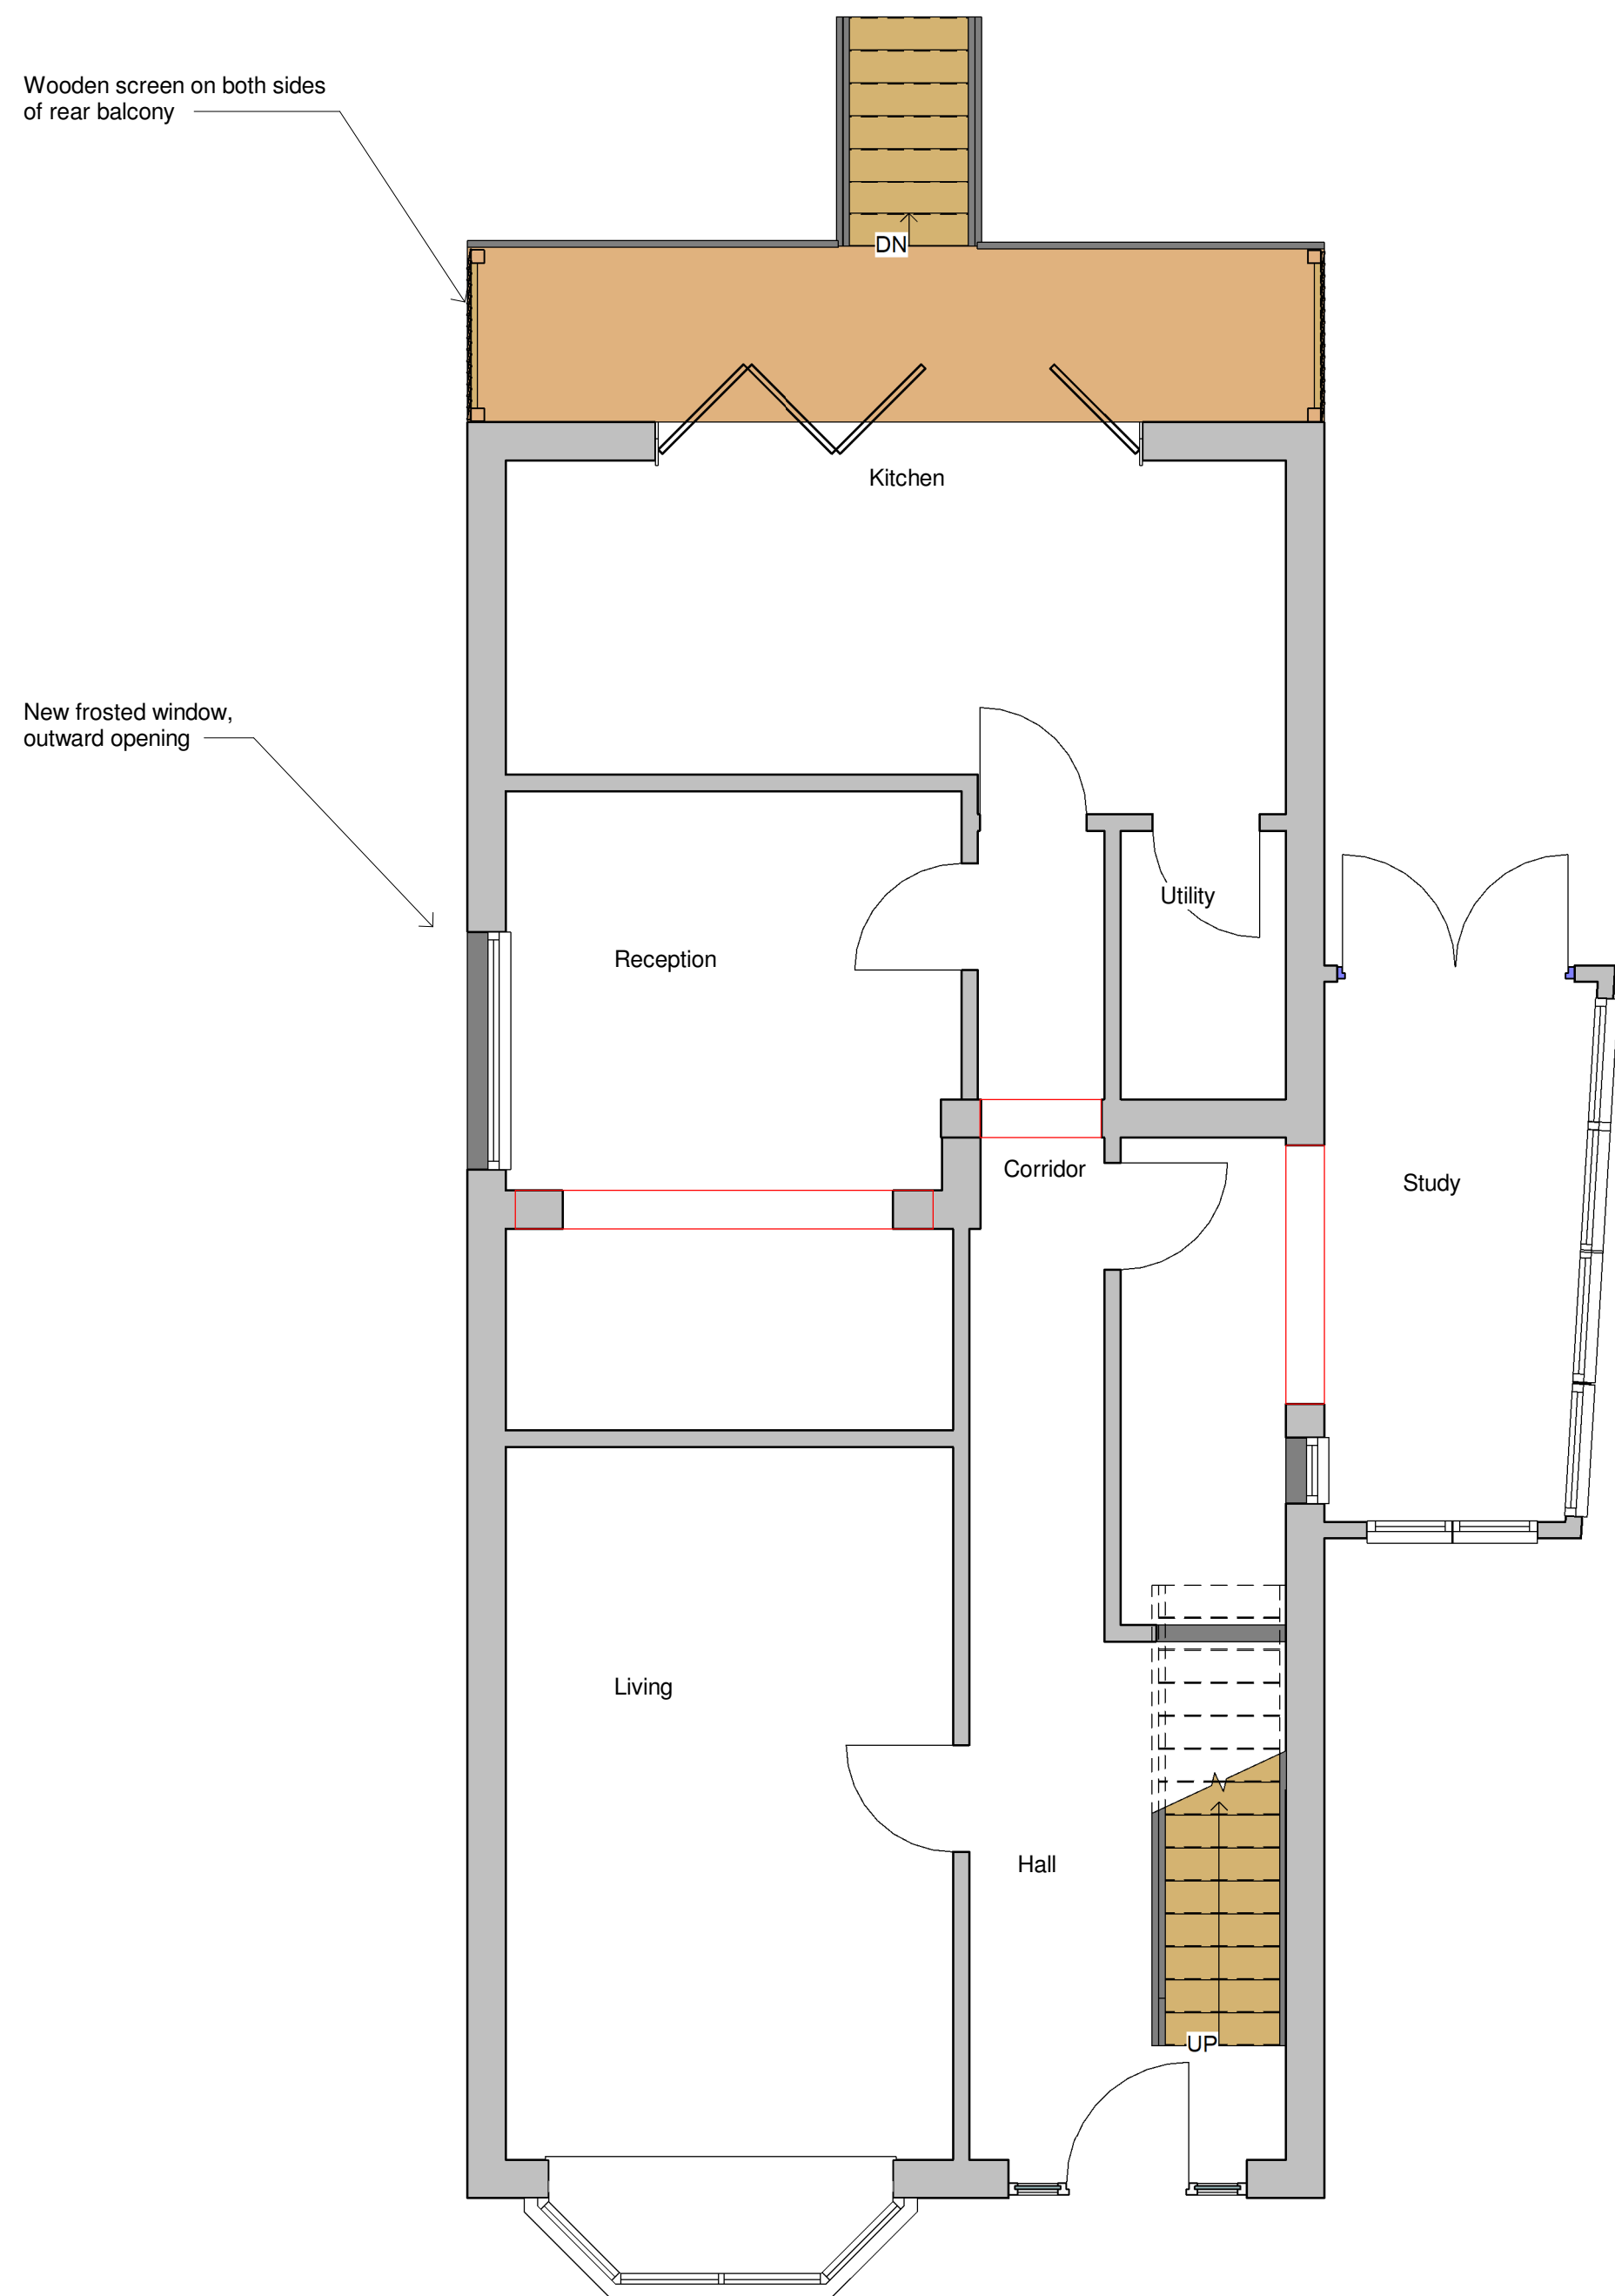

1 0 - Ground Floor
1 : 50

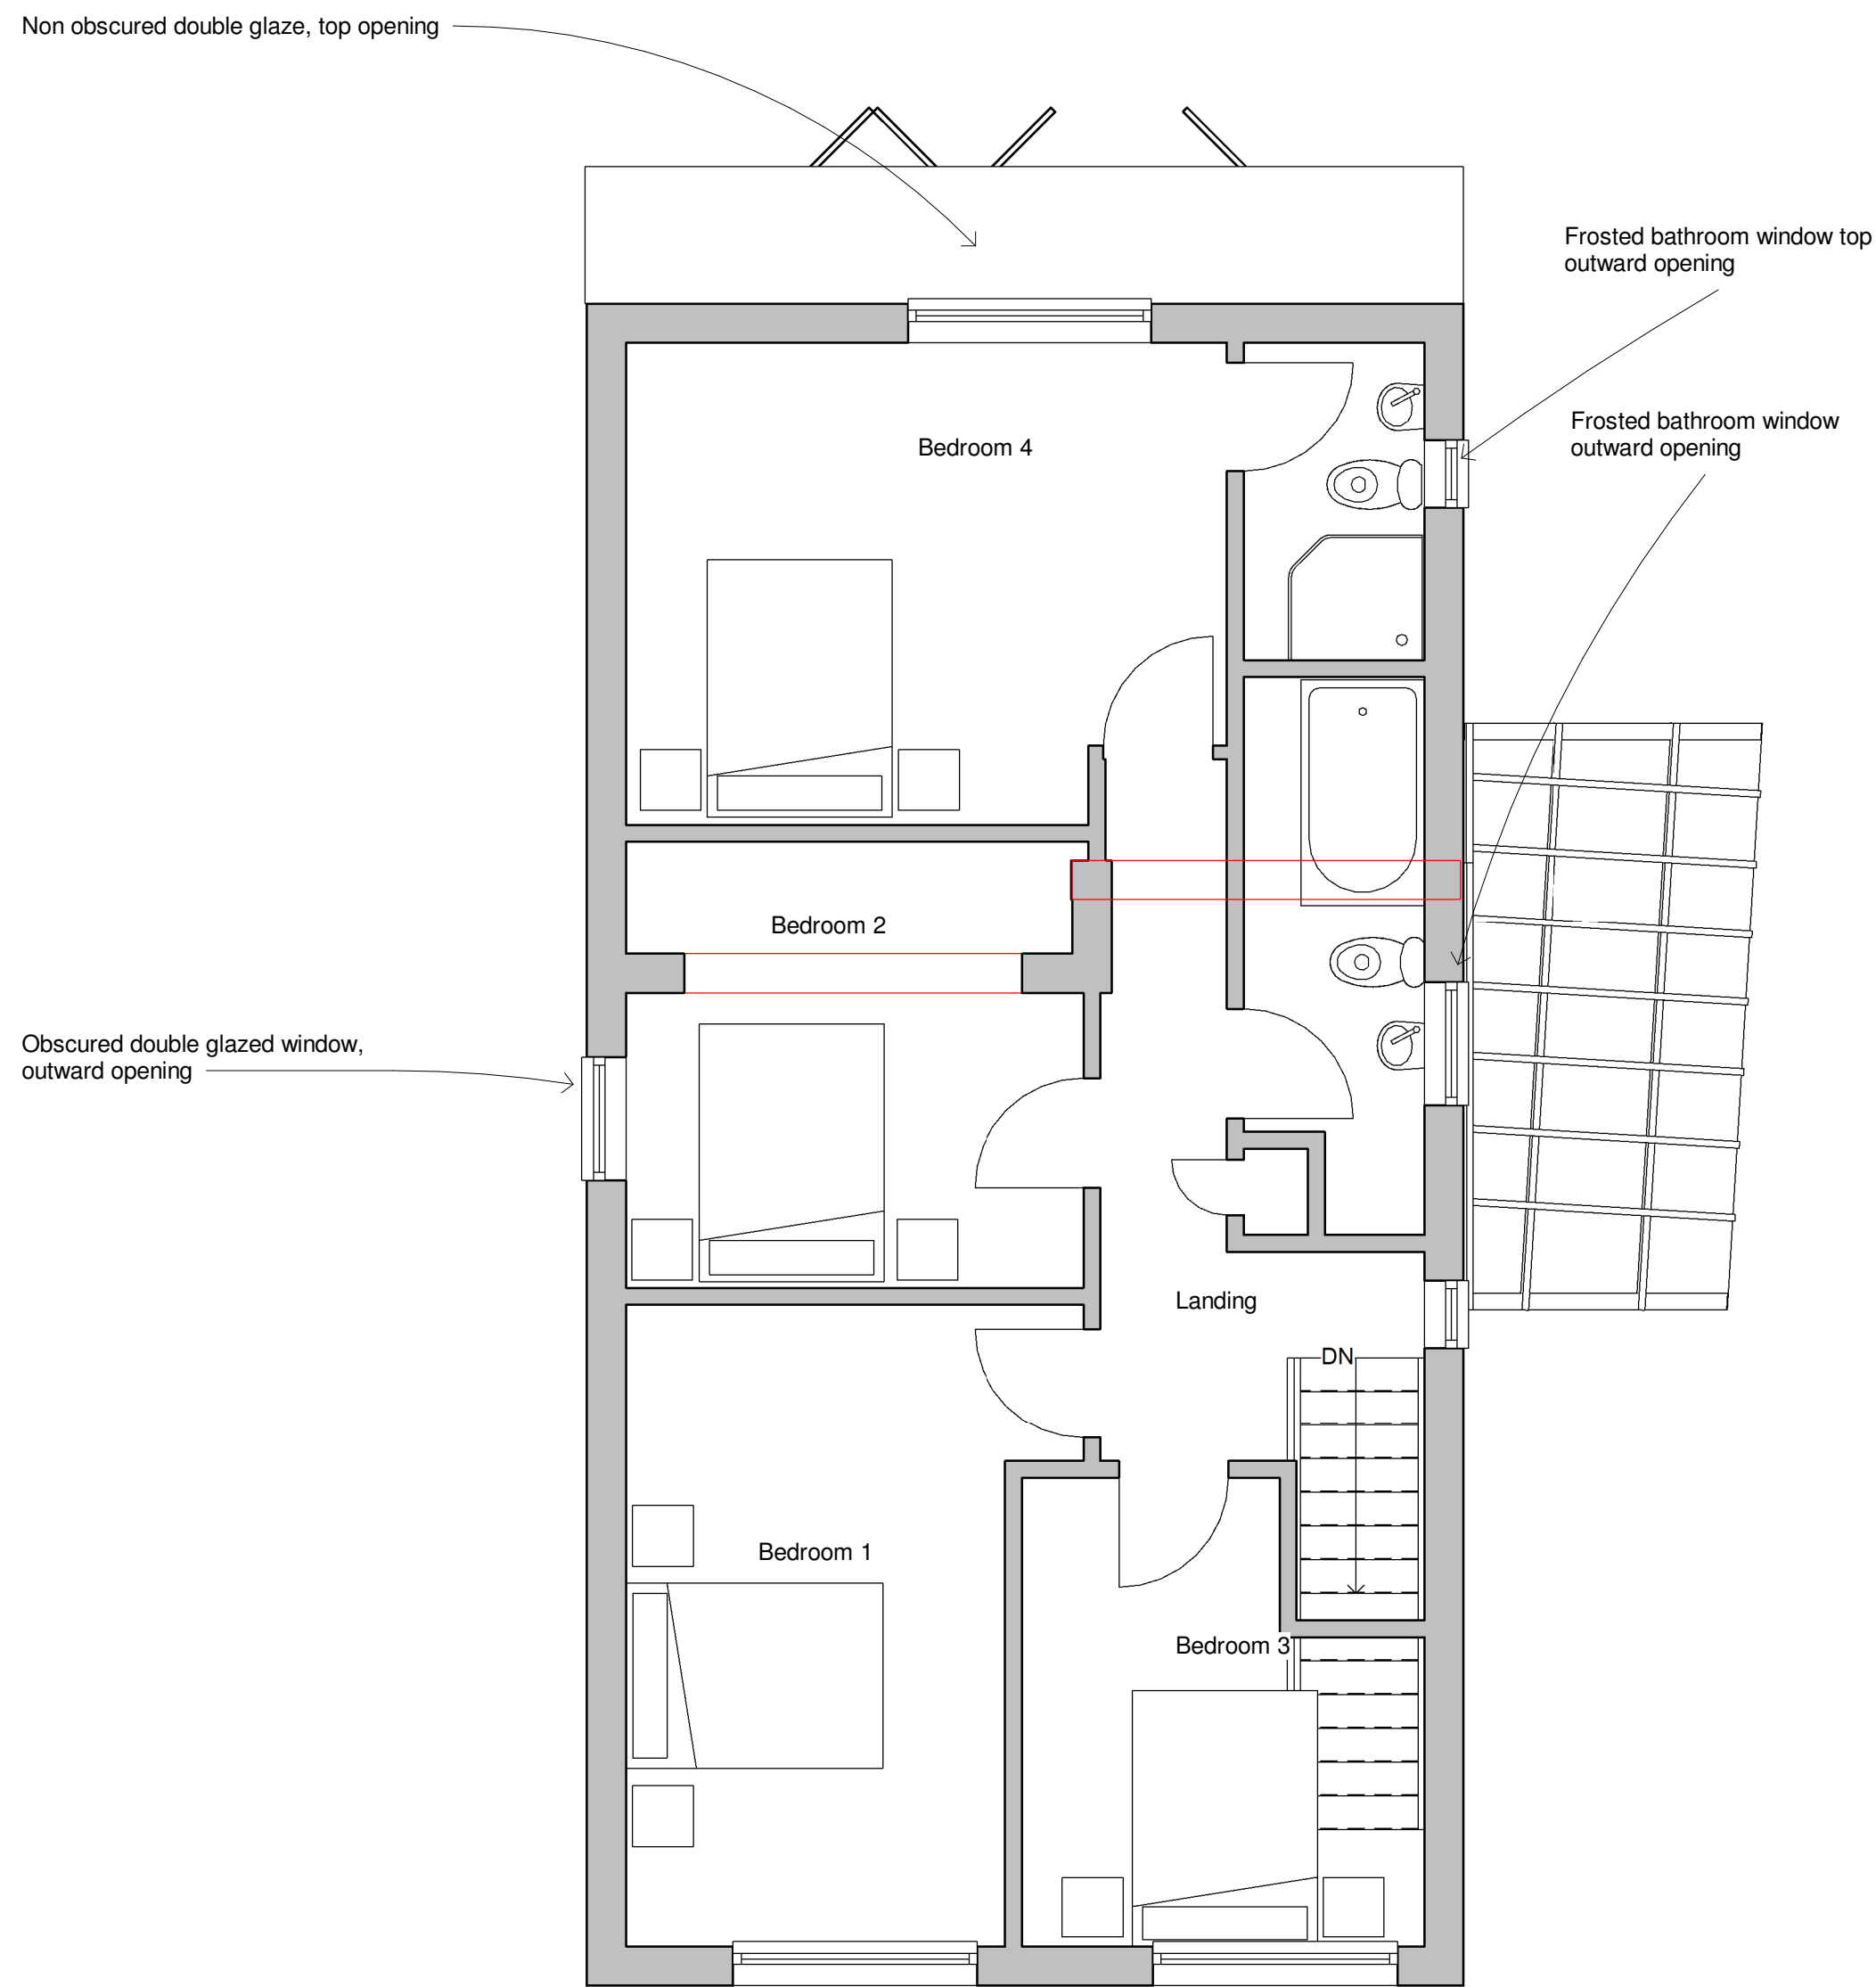

2 1 - First Floor
1 : 50

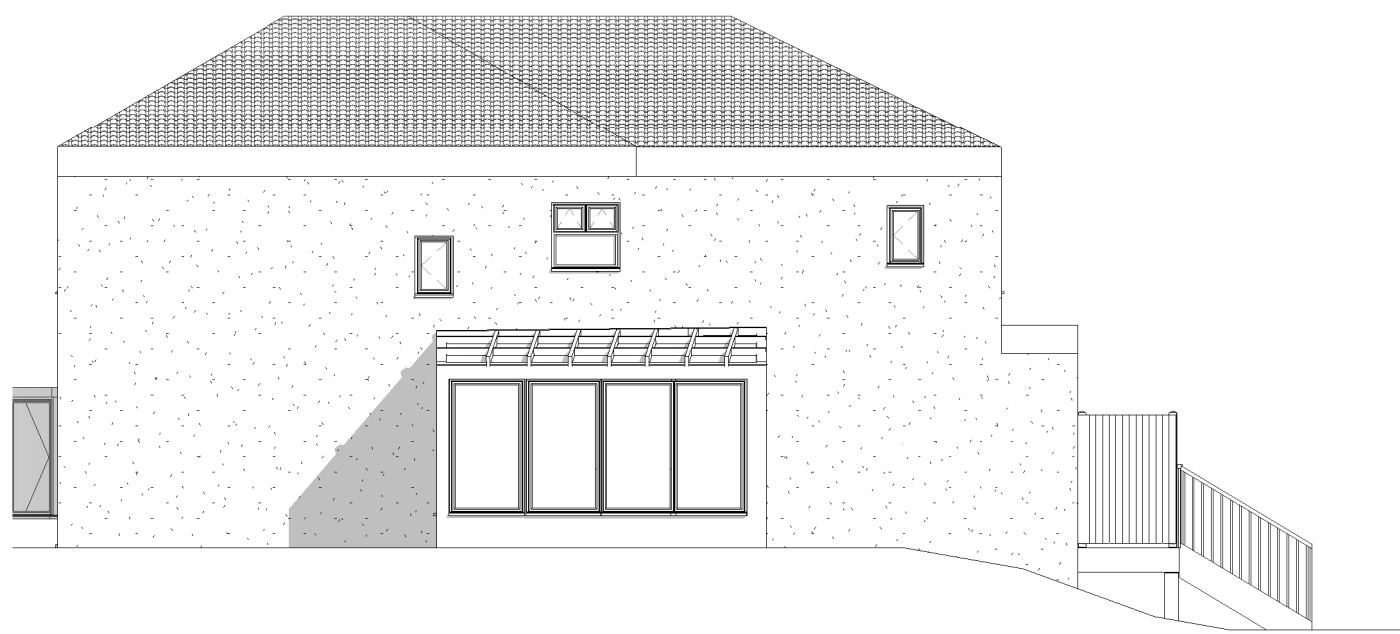


3 West
1 : 100





4 North
1 : 100



5 South
1 : 100

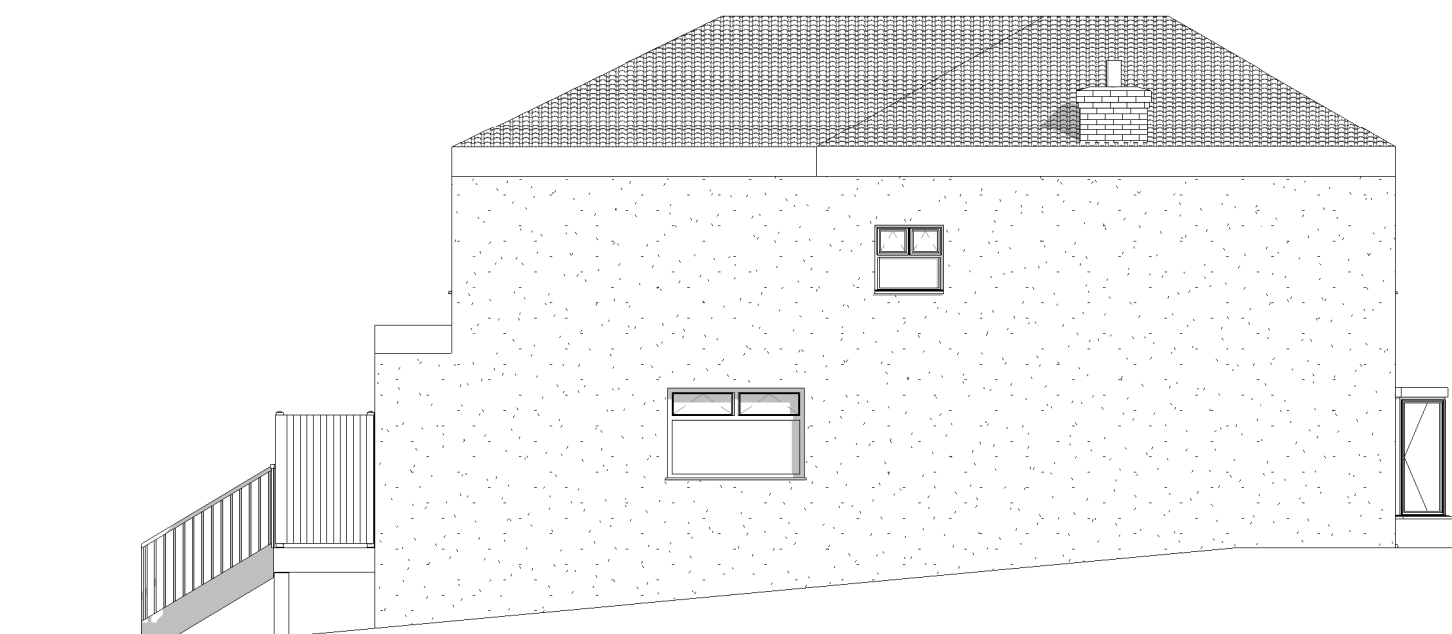

6 East
1 : 100

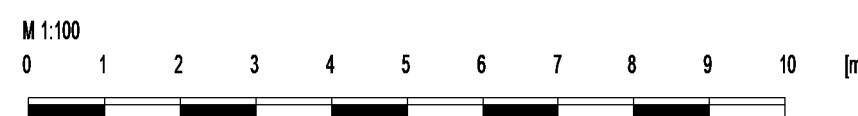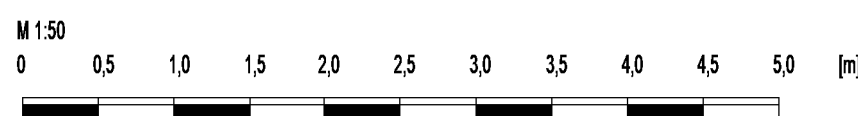

These plans have been prepared for the purpose of submission to the Local Authority as part of a Planning Application and are not to be used for any other purpose without the express consent of CCS SOLUTIONS. Any dimensions shown are indicative only and are subject to verification onsite. The contractor is to set out, check and co-ordinate all dimensions on site during the course of the works. All work and materials should comply with Health and Safety legislation. All dimensions are in Meters unless where explicitly shown otherwise. CCS SOLUTIONS are not liable for any work undertaken prior to Full Planning consent and or Building Regulations approval.

Rev	Description	Date
A	Initial proposed plans	02/10/2019
B	Amend first floor size -2m	22/10/2019
C	Amend first floor size + 1m	22/10/2019
D	Obscured GF window and screening	13/11/2019
E	Decrease extension size on both floors	17/11/2019
E	Fix annotation	13/12/2019

CODE	SUITABILITY DESCRIPTION
STATUS	PURPOSE OF ISSUE PLANNING


www.ccs-solutions.co.uk

PROJECT
Double storey rear extension

TITLE
Proposed Plans

CLIENT Mr Kristian Matthews		
DRAWN BY SH	CHECKED BY	DATE 13/11/2019
SCALE (@ A1) As indicated		PROJECT NUMBER 24092019
DRAWING NUMBER A102		REV G