

Planning

status

System Number

20-042-b

20-042

6

drp. no.

rev.

E

scale @ A1

1 : 100

Project number

20-042

date

Oct 2020

GT

ND

checked

approved

drawn

360AD Limited

Architectural Design & Visualisation Consulting

First floor, 25 Bocan Park

Perched, Bridgend, CF35 5LJ

t: 0165639097

email: enquiries@360ad.co.uk

web: www.360ad.co.uk

Client

Groundhog

Ynysgefnw Avenue, Aberdulas, Neath

SA10 8HH

Project

Proposed New Storage Building

Title

Proposed Elevations

| rev. | drawn | chkd. | apprd. | date     | description                       |
|------|-------|-------|--------|----------|-----------------------------------|
| A    | GT    | ND    | PR     | 09/11/20 | Storage building heightened       |
| B    | GT    | ND    | PR     | 11/11/20 | Modified door arrangement         |
| C    | GT    | ND    | PR     | 11/11/20 | Modified door arrangement & depth |
| D    | GT    | ND    | PR     | 08/12/20 | Topographical survey added        |
| E    | ND    | ND    | PR     | 19/1/21  | Reduced Unit length               |

PLANNING ONLY





NOTES

1. All dimensions are in millimetres unless noted otherwise.
2. All levels are shown in millimetres unless noted otherwise.
3. Do not scale from the drawing. Use figured dimensions only.
4. Any discrepancies to be reported immediately to the Design Engineer.
5. This drawing to be read in conjunction with all relevant Architects, engineers, subcontractors and specialists drawings and specifications.

ALL DIMENSIONS TO BE CHECKED ON SITE. Contractor to check and verify all building and site dimensions. The Contractor is to comply in all respects with the current Building Regulations whether specifically stated on this drawing or not. This drawing must be read and checked against any other specialist drawings provided for manufacture's recommendations. Stated quantities are for guidance only. Any discrepancies in all of the above must be reported to the Design team prior to installation.

CDM - If we are appointed as a Designer or Principal Designer, for the Pre-Construction Phase only, we can only carry out our duties for that phase. This means that we will give all relevant design information for consideration in the Construction Phase Plan / Health & Safety File to the Client at the end of the Pre-Construction Phase. It will be the Principal Contractor and any other Contractors or Designers, Client's responsibility to pass that information on to the which the client subsequently appoints.

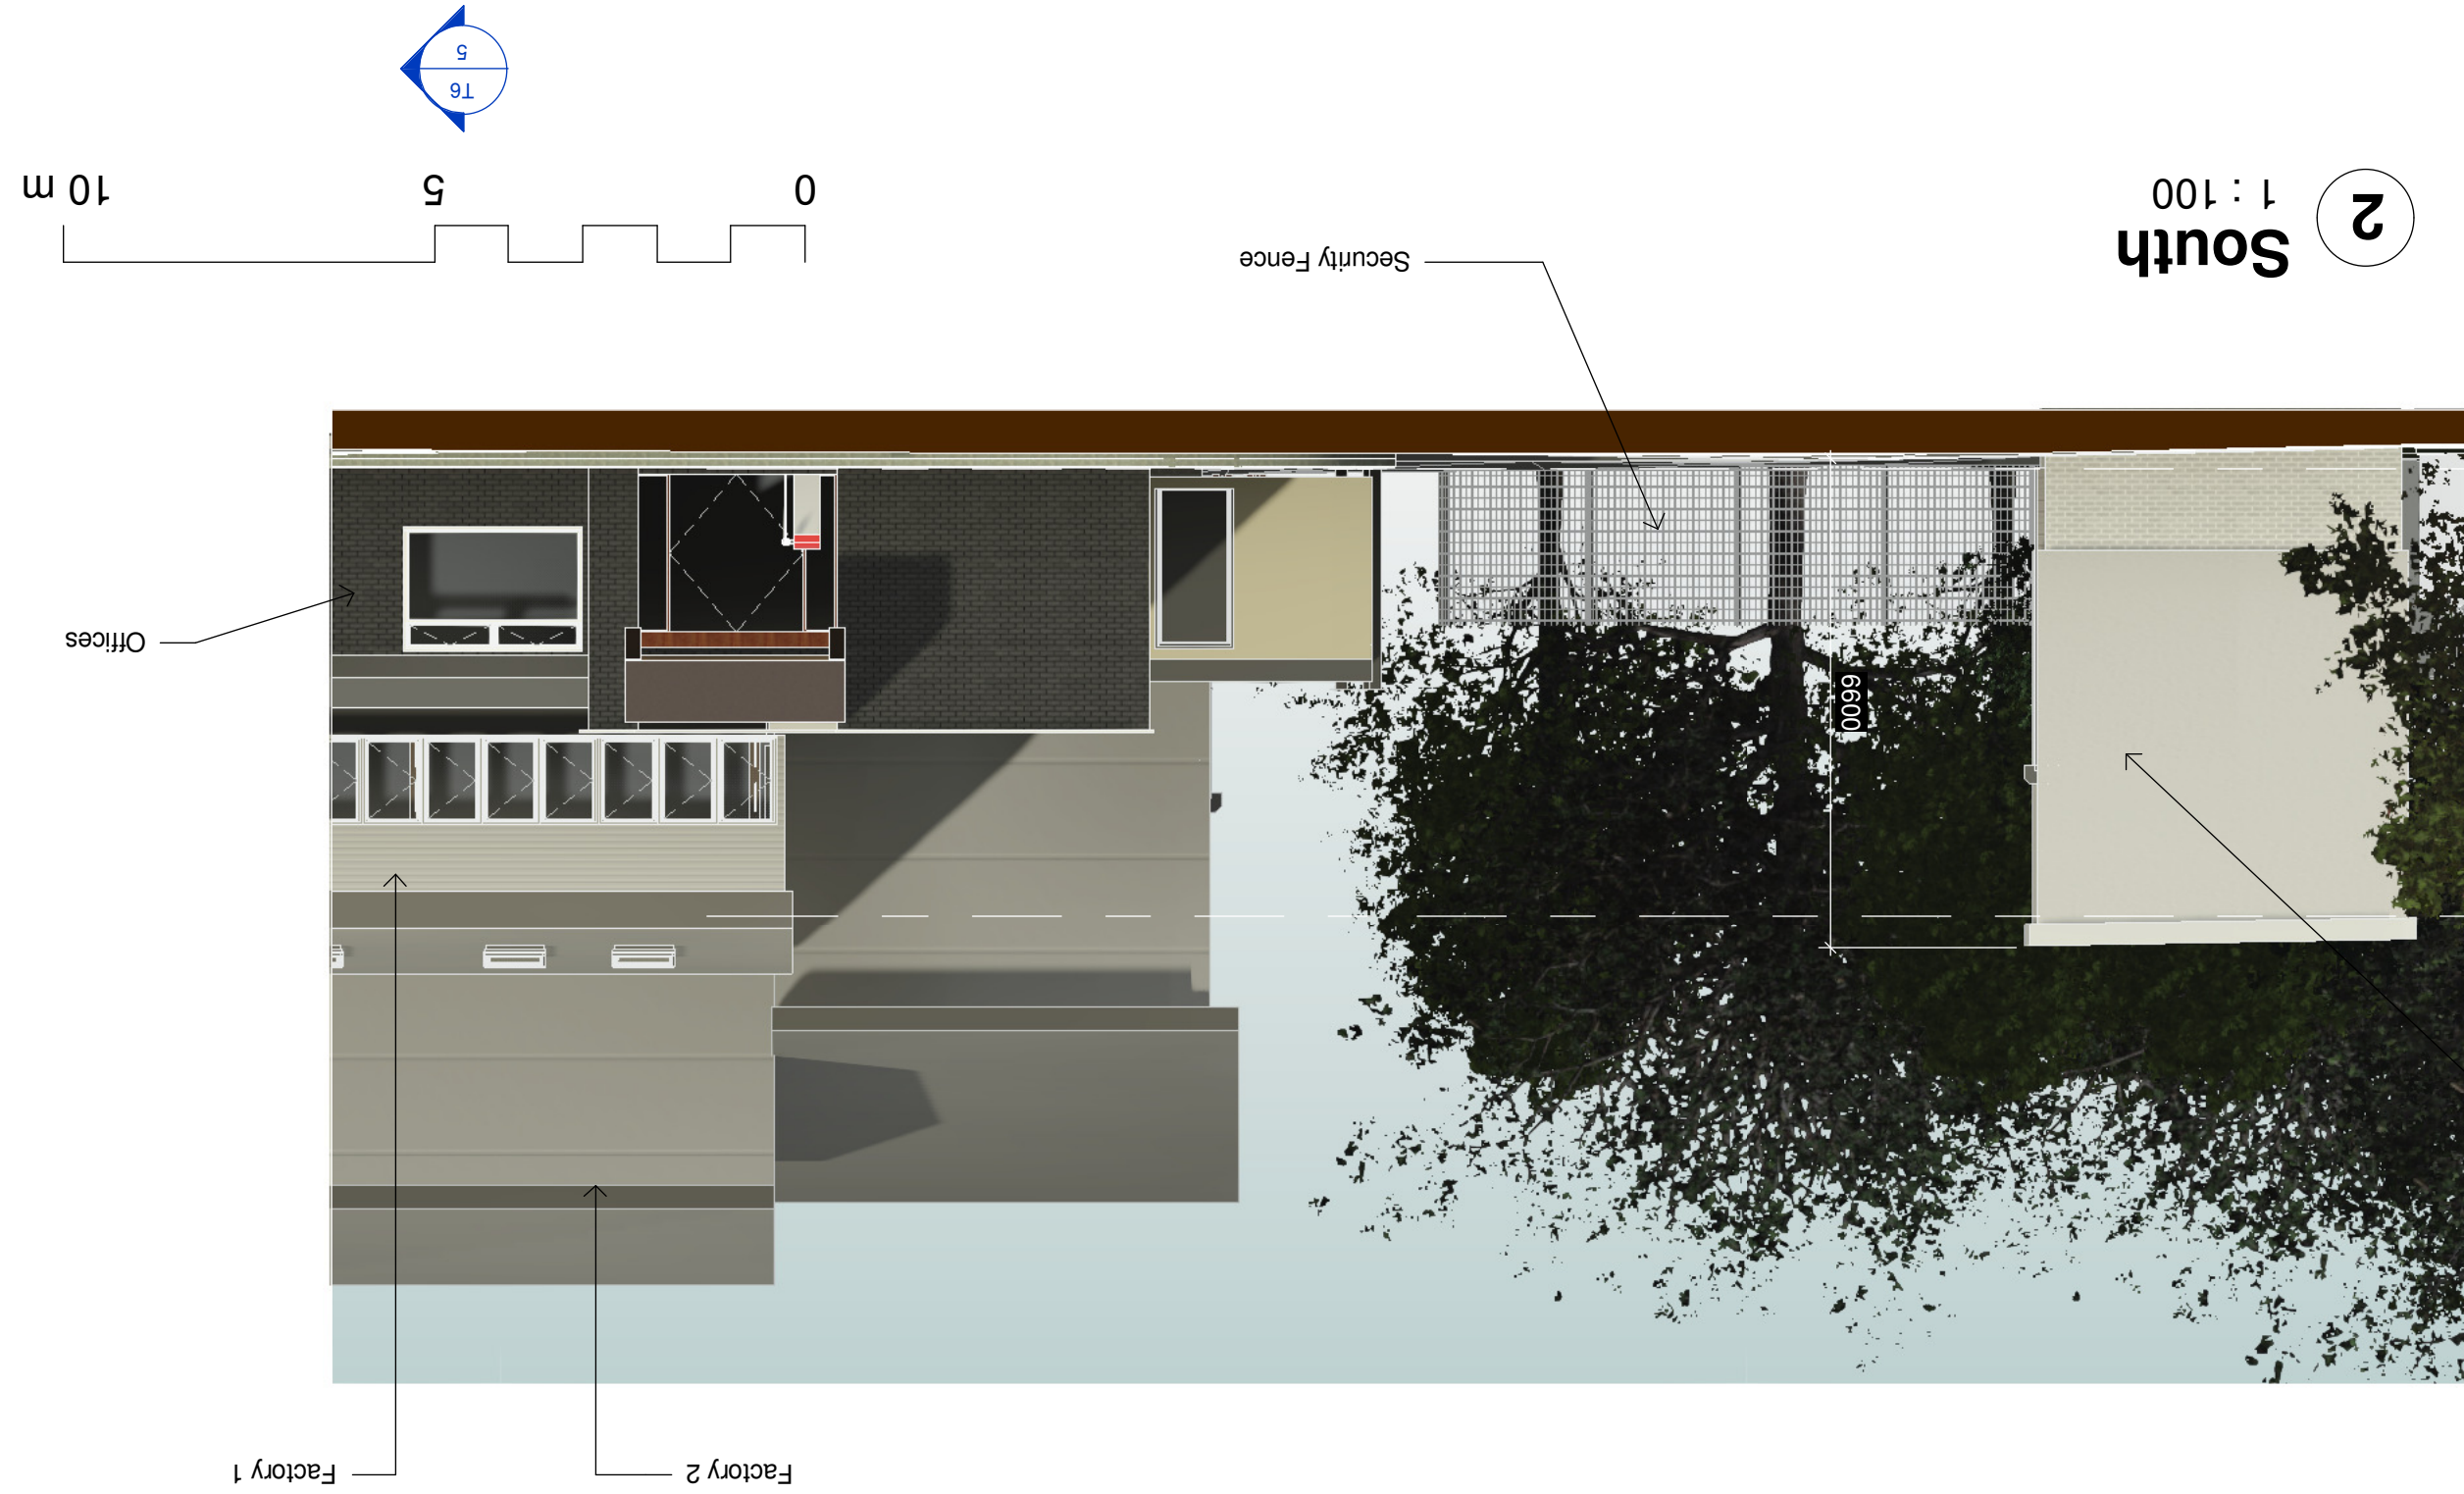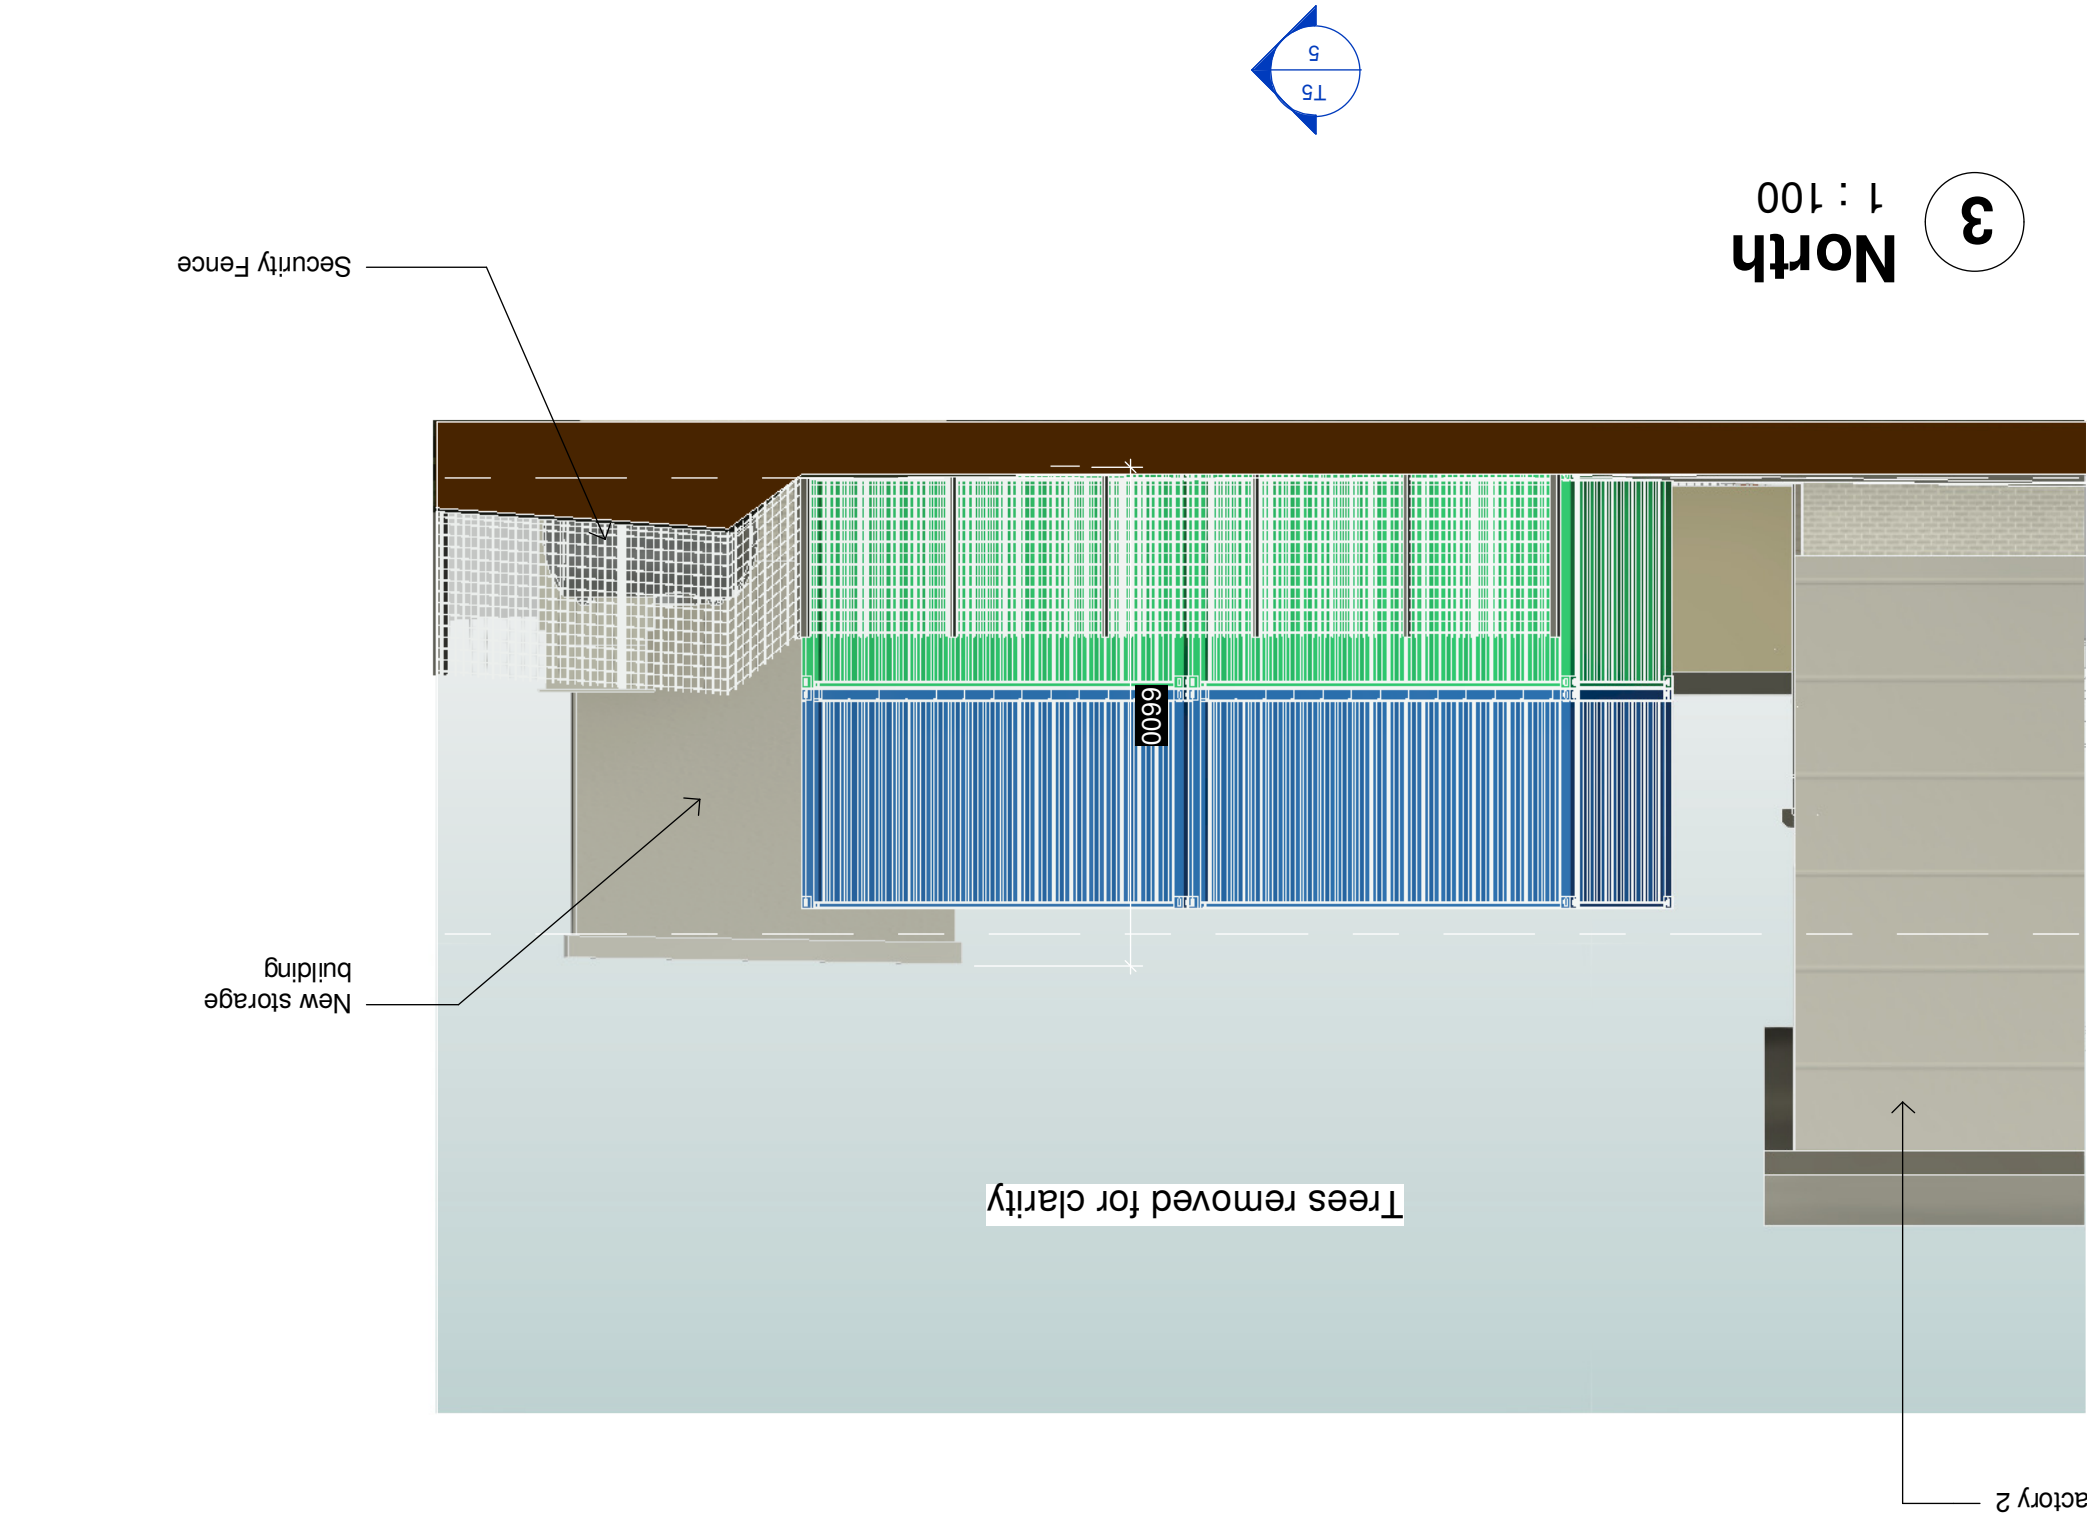

1 East 1 : 100

