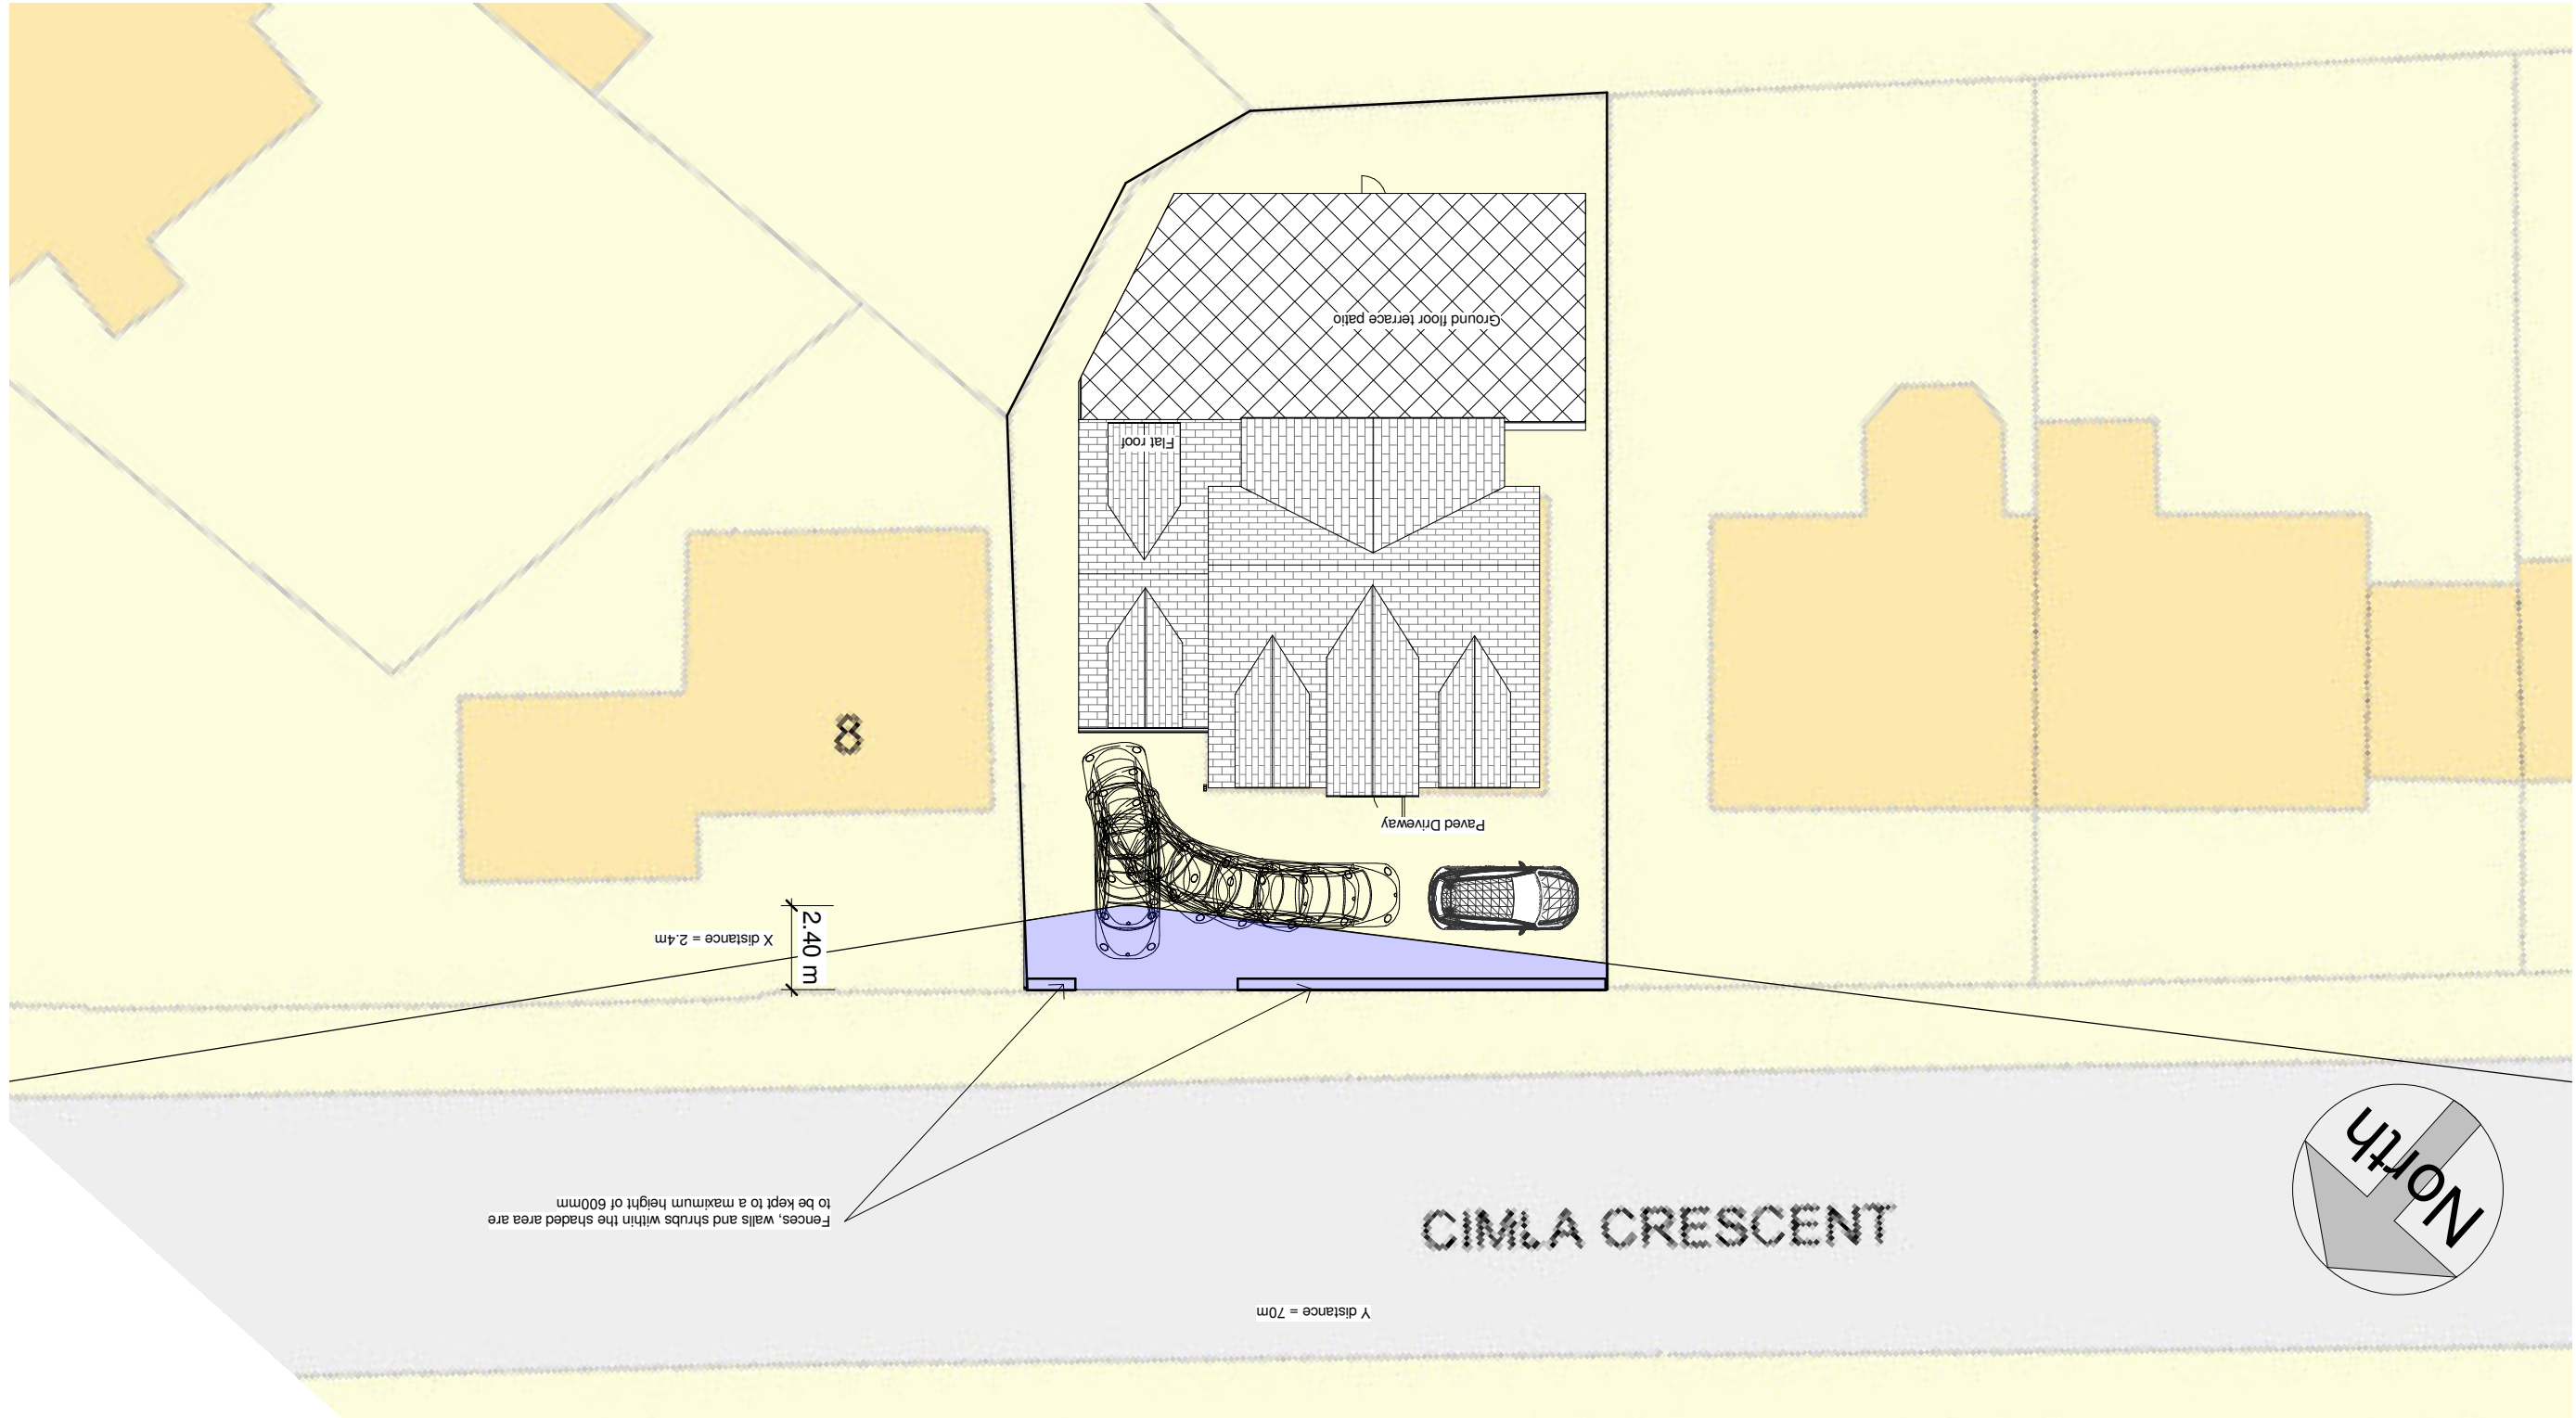


Superseded

1 : 200

Proposed parking and vehicle tracking

[illegible]

 www.ccs-solutions.co.uk		CODE STATUS SUITABILITY DESCRIPTION PURPOSE OF ISSUE Planning	
PROJECT 10 Cimla Crescent		SHEET Parking and Vehicle Tracking	
CLIENT Mr Karl Lewis		Date 27/07/2020 Drawn by CCS Checked by A312	
Project number 27072020 Scale (@ A3) 1 : 200		DRAWING NUMBER REV A	