



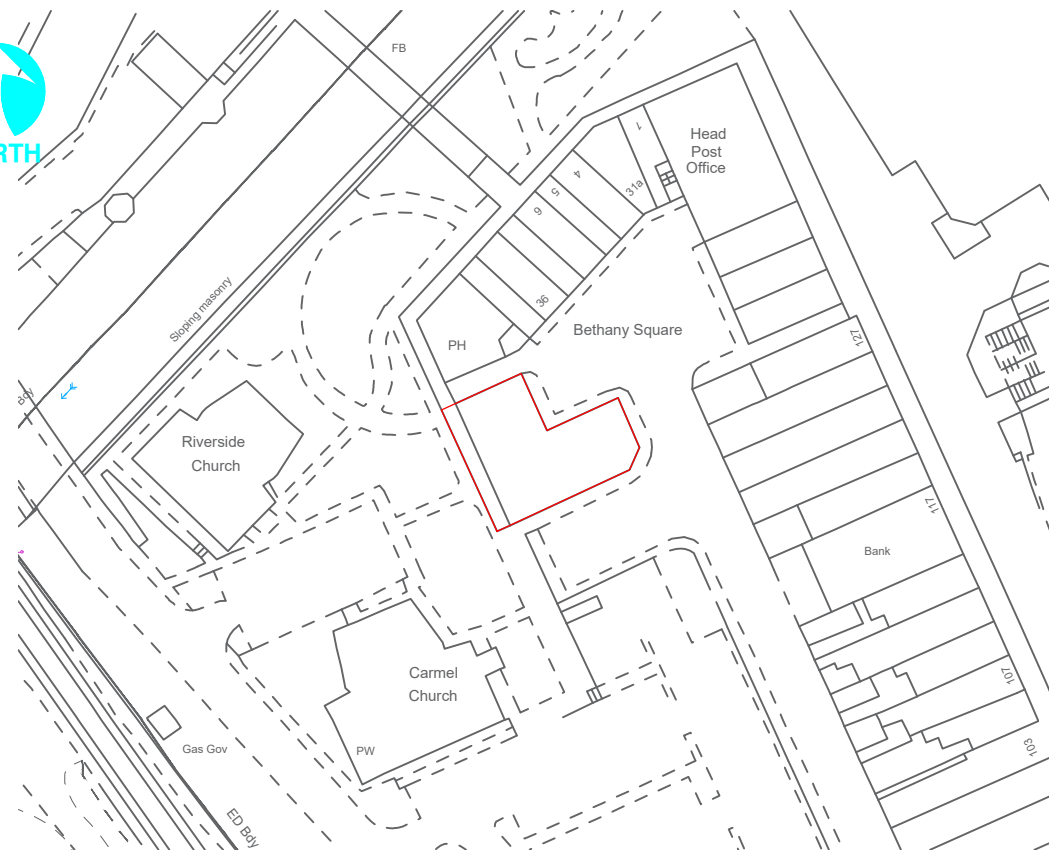

Location Plan 1-1250

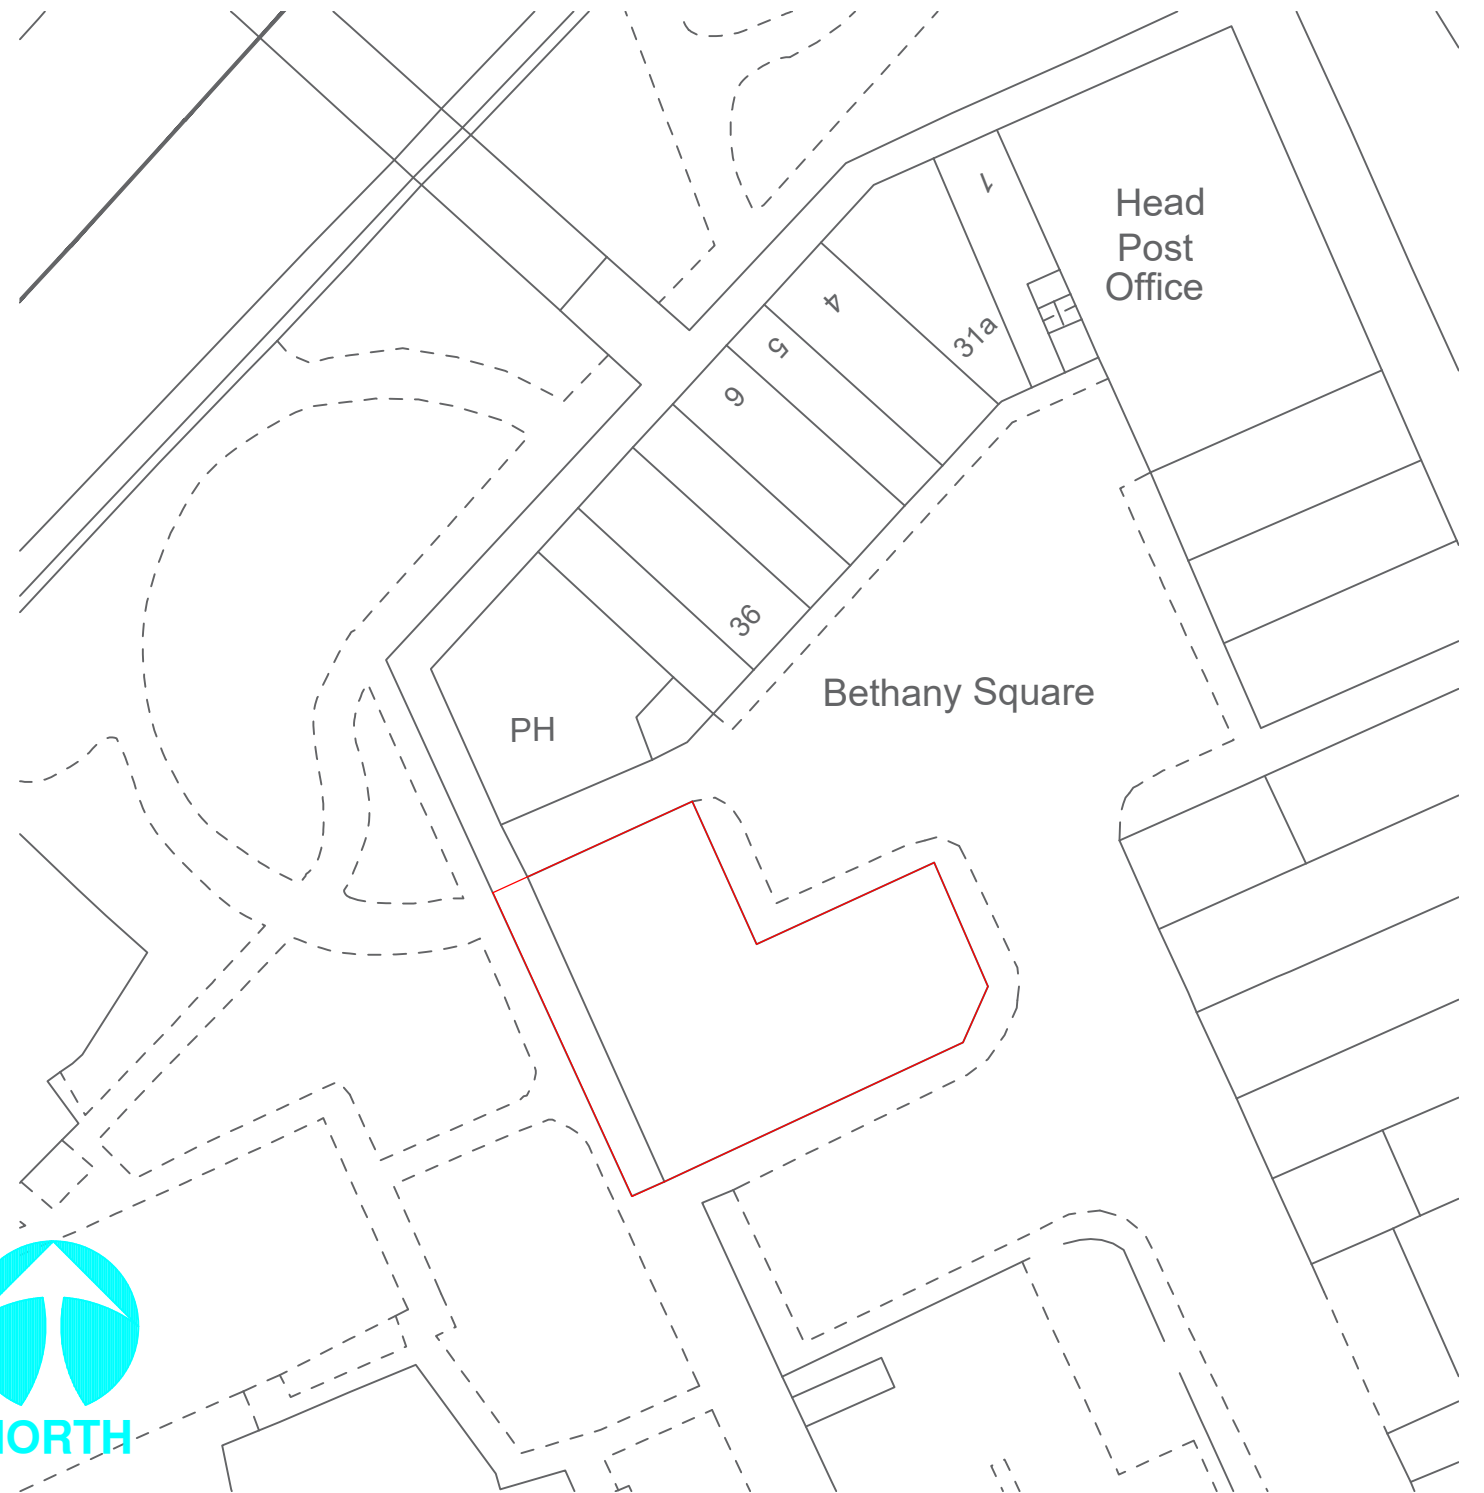

Block Plan 1-500



architectural, draughting & consultancy services

No.	REVISION	By	Date

No.	REVISION	By	Date

NOTES
1. Do not scale from this drawing take figured dimensions only.
2. Dimensions are in millimeters unless otherwise stated.
3. All dimensions to be checked on site.
STAGE
Planning

Client:
Aston Lane Ltd

Job Title: Cymric House Re-Development									
Drawing Title: Location Plan / Block Plan									
Job No: 20/017		Drawing No: 100		Rev: 0		Drawn By: MM		Date: Jan '21	
						Checked By: MM		Date: Jan '21	
						Approved By: MM		Date: Jan '21	
Scale: As Shown				Email: planning@mmdesignconsult.com					
A3									