

NO. REVISION

No. REVISION

Planning

Client: Aston Lane Ltd

Proposed Floor Plans and Elevations

Elevation facing Carpark



Rear Elevation




Front Elevation



Side Elevation



Ground Floor Outline

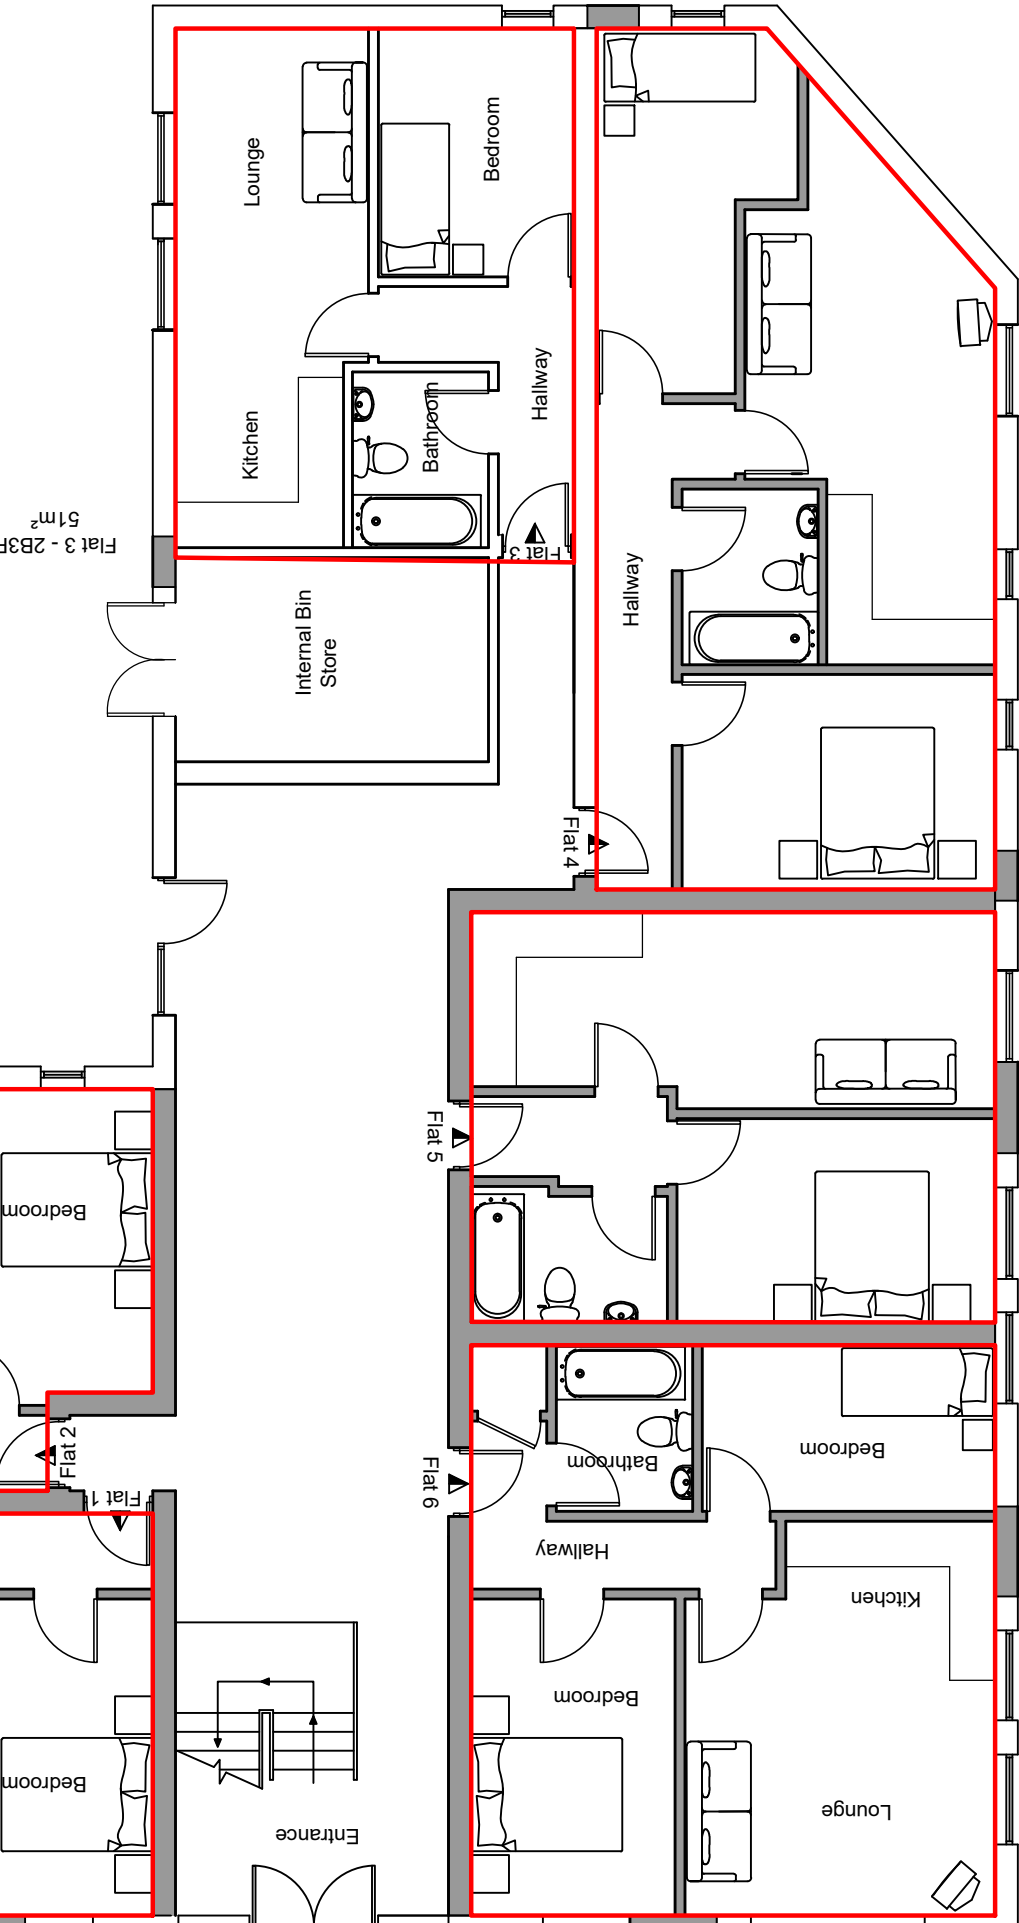

First Floor Outline

