


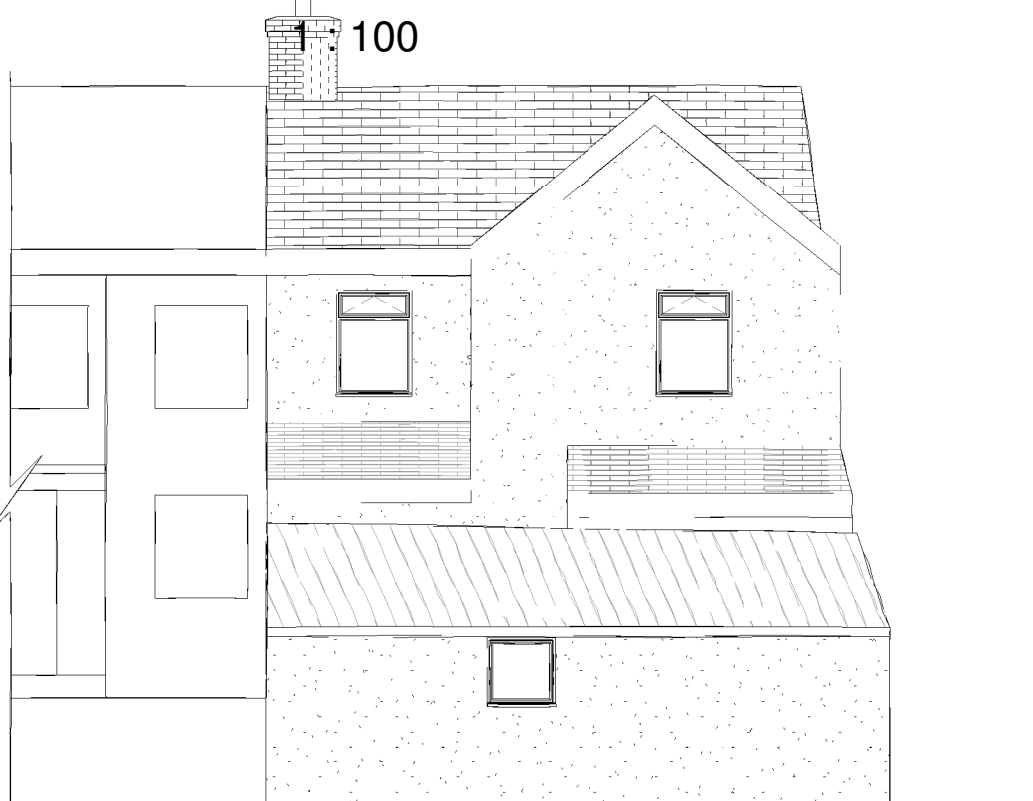


North
1 : 100



East
1 : 100



South
1 : 100

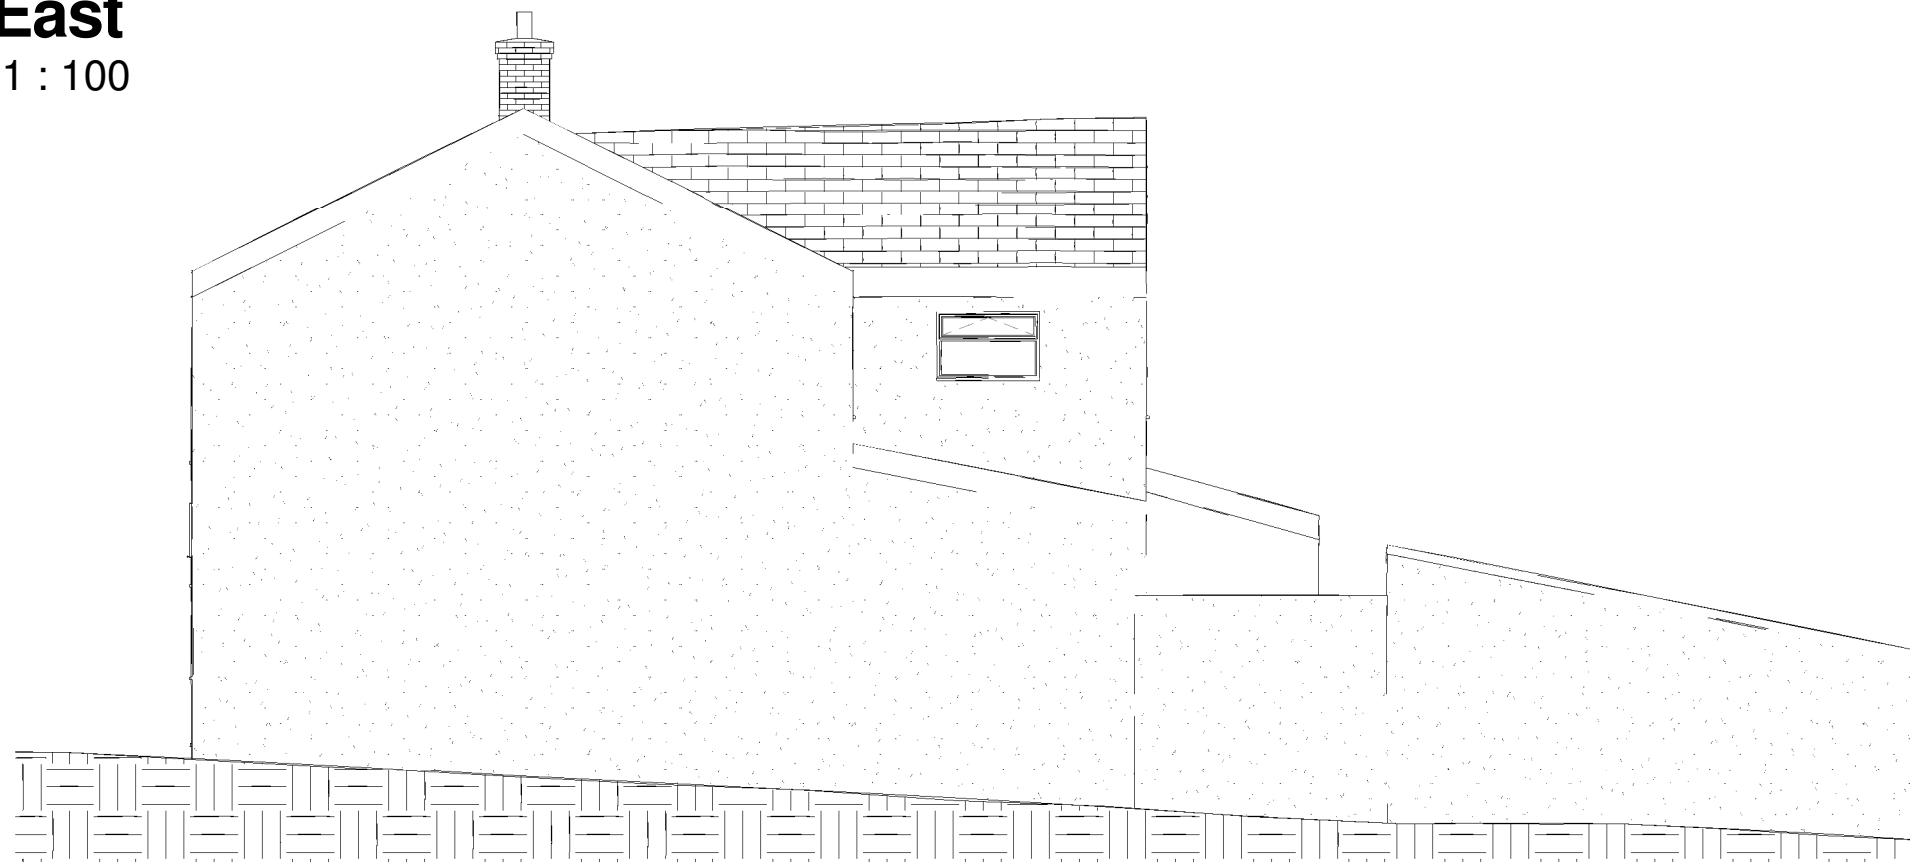

West
1 : 100

	No.	Description	Date	 www.ccs-solutions.co.uk				PROJECT		CLIENT		
								119 Dynevor Road, Skewen		Mr Gowri Nat		
				CODE	STATUS	SUITABILITY DESCRIPTION	PURPOSE OF ISSUE	SHEET	Date	Project number	Scale (@ A3)	
									01/10/2020	01102020	1 : 100	
									Drawn by CCS	DRWAING NUMBER		REV
								Existing Elevations		Checked by	A302	B