




North
1 : 100



South
1 : 100



East
1 : 100

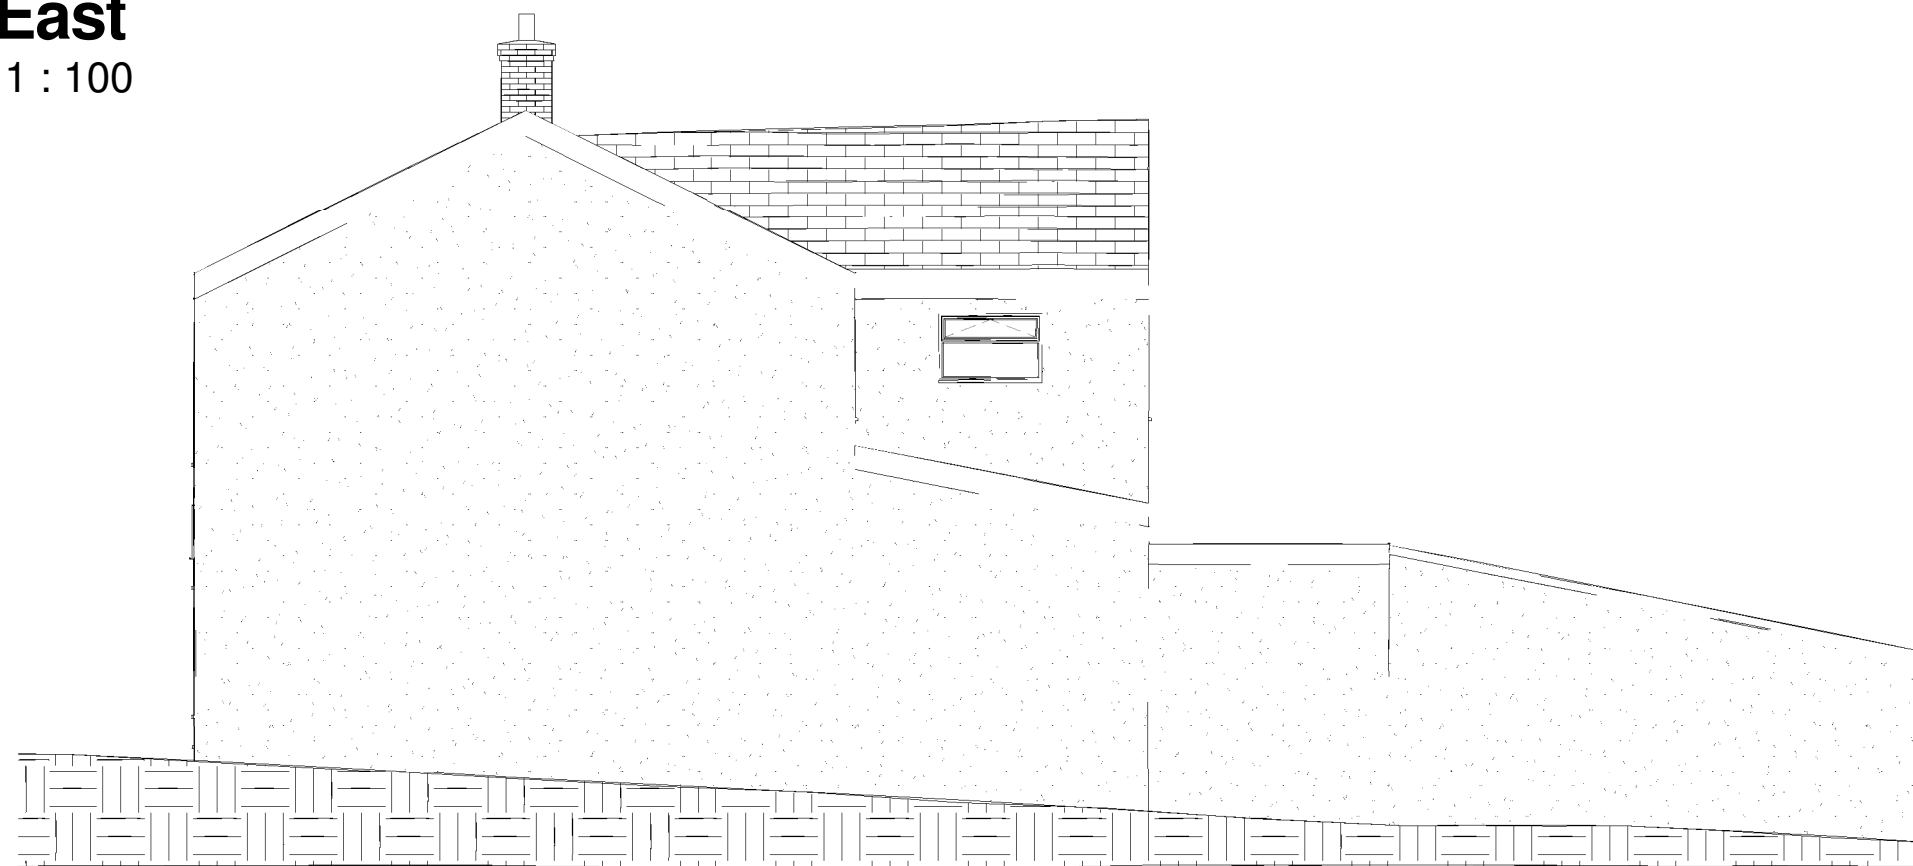

West
1 : 100

No.	Description	Date

 www.ccs-solutions.co.uk			
CODE	STATUS	SUITABILITY DESCRIPTION	PURPOSE OF ISSUE

PROJECT	119 Dynevor Road, Skewen
SHEET	Proposed Elevations

CLIENT	Mr Gowri Nat		
Date	Project number	Scale (@ A3)	
01/10/2020	01102020	1 : 100	
Drawn by	DRWAING NUMBER		REV
CCS	A304		B
Checked by			