


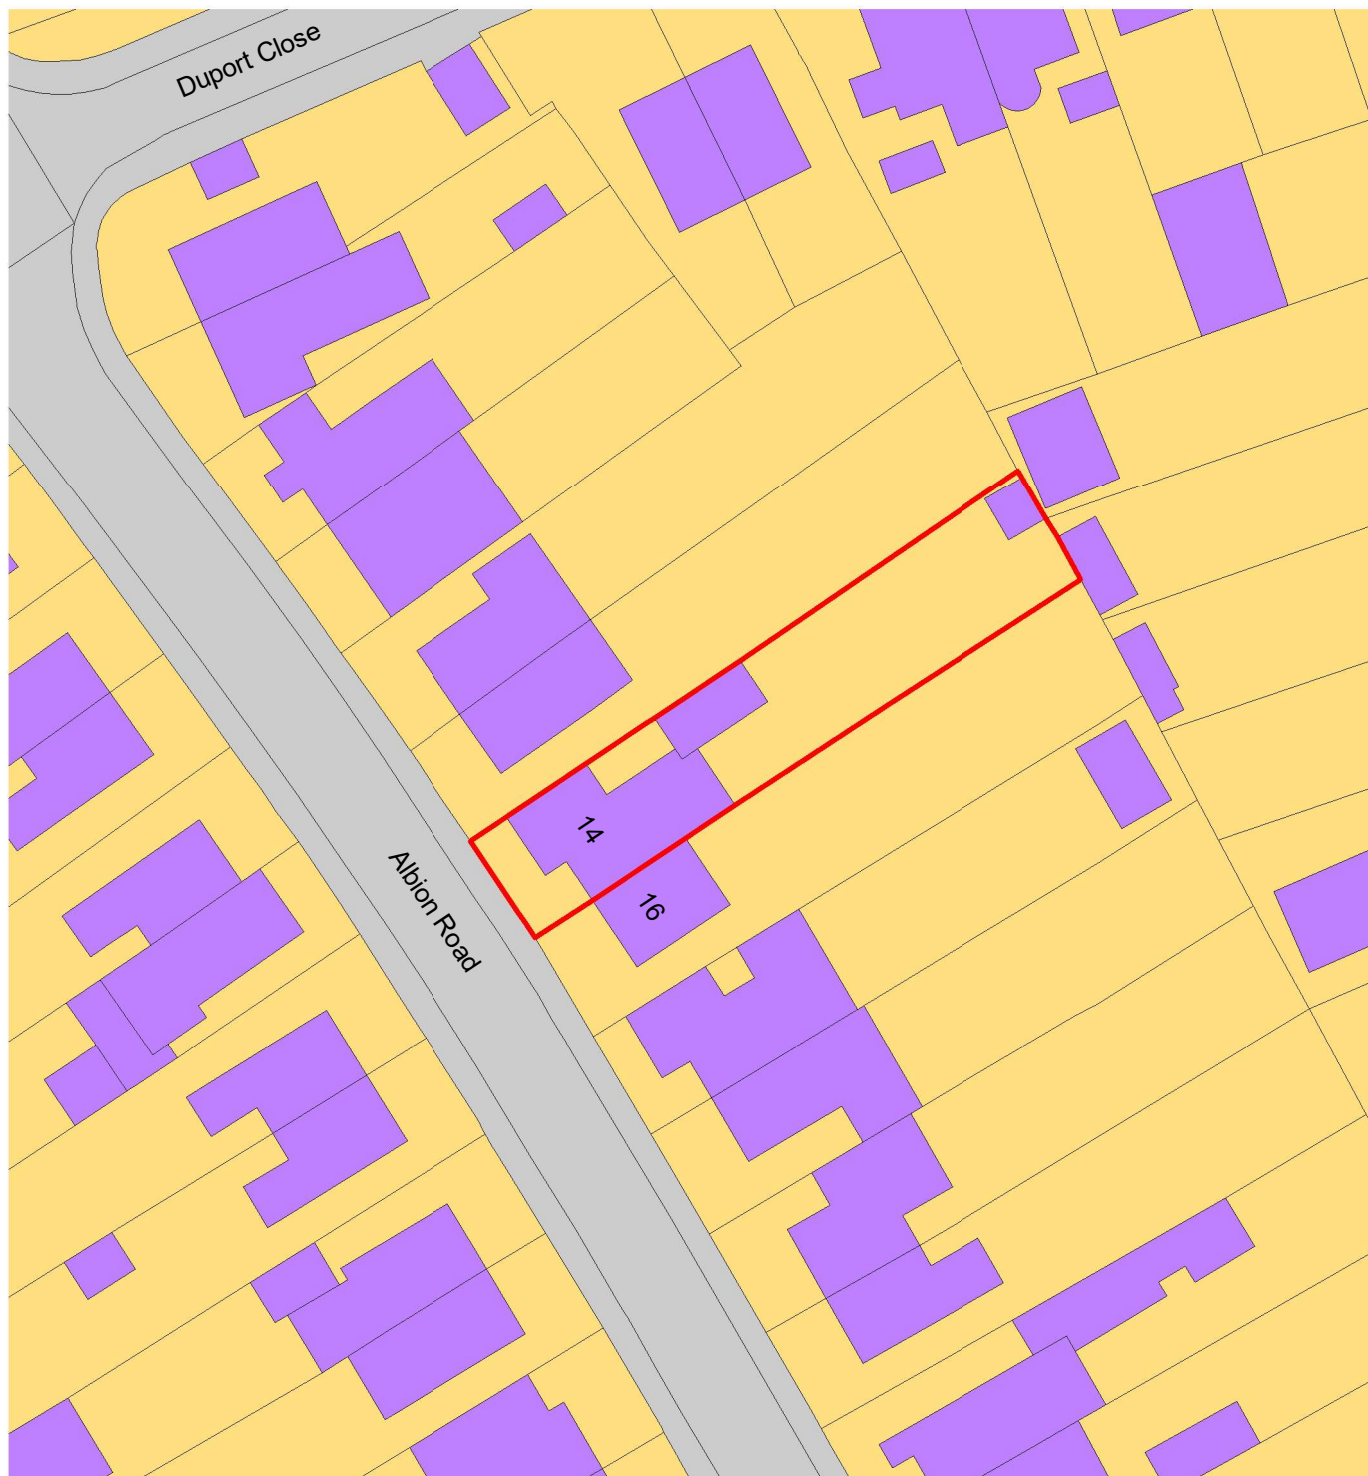

darkin
architects

drawing on
experience


www.darkinarchitects.com

CARDIFF 02921 197 196
LLANELLI 01554 778 730
NEATH 01639 383 000

info@darkinarchitects.com

RIBA 
Chartered Practice

NOTES

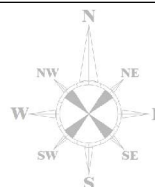

No.	Description	By	Date
A	North Arrow Added	SJC	21/01/2021

THIS DRAWING IS THE COPYRIGHT OF DARKIN ARCHITECTS AND MAY NOT BE COPIED, ALTERED OR REPRODUCED IN ANY FORM OR PASSED TO A THIRD PARTY WITHOUT THEIR CONSENT. DIMENSIONS MUST BE CHECKED AND VERIFIED ON SITE AND ANY DISCREPANCIES SHOULD BE REPORTED TO THE ARCHITECT. THIS DRAWING MUST NOT BE SCALED AND SHOULD BE READ IN CONJUNCTION WITH ALL OTHER CONSULTANT'S DRAWINGS. IF IN DOUBT ASK FOR CONFIRMATION.

CLIENT: Richard Teesdale

PROJECT: Domestic Extension

PROJECT ADDRESS: 14 Albion Road
Baglan, SA12 8BY

DRAWING TITLE: Site Block Plan

DRAWN BY

JDH

CHECKED BY

TOM

© Copyright
Darkin
Architects 2020

PROJECT REF

RH443

SCALE

1 : 500

PAPER SIZE

A4

DRAWING

002

REVISION

A

DATE

01-10-2020