
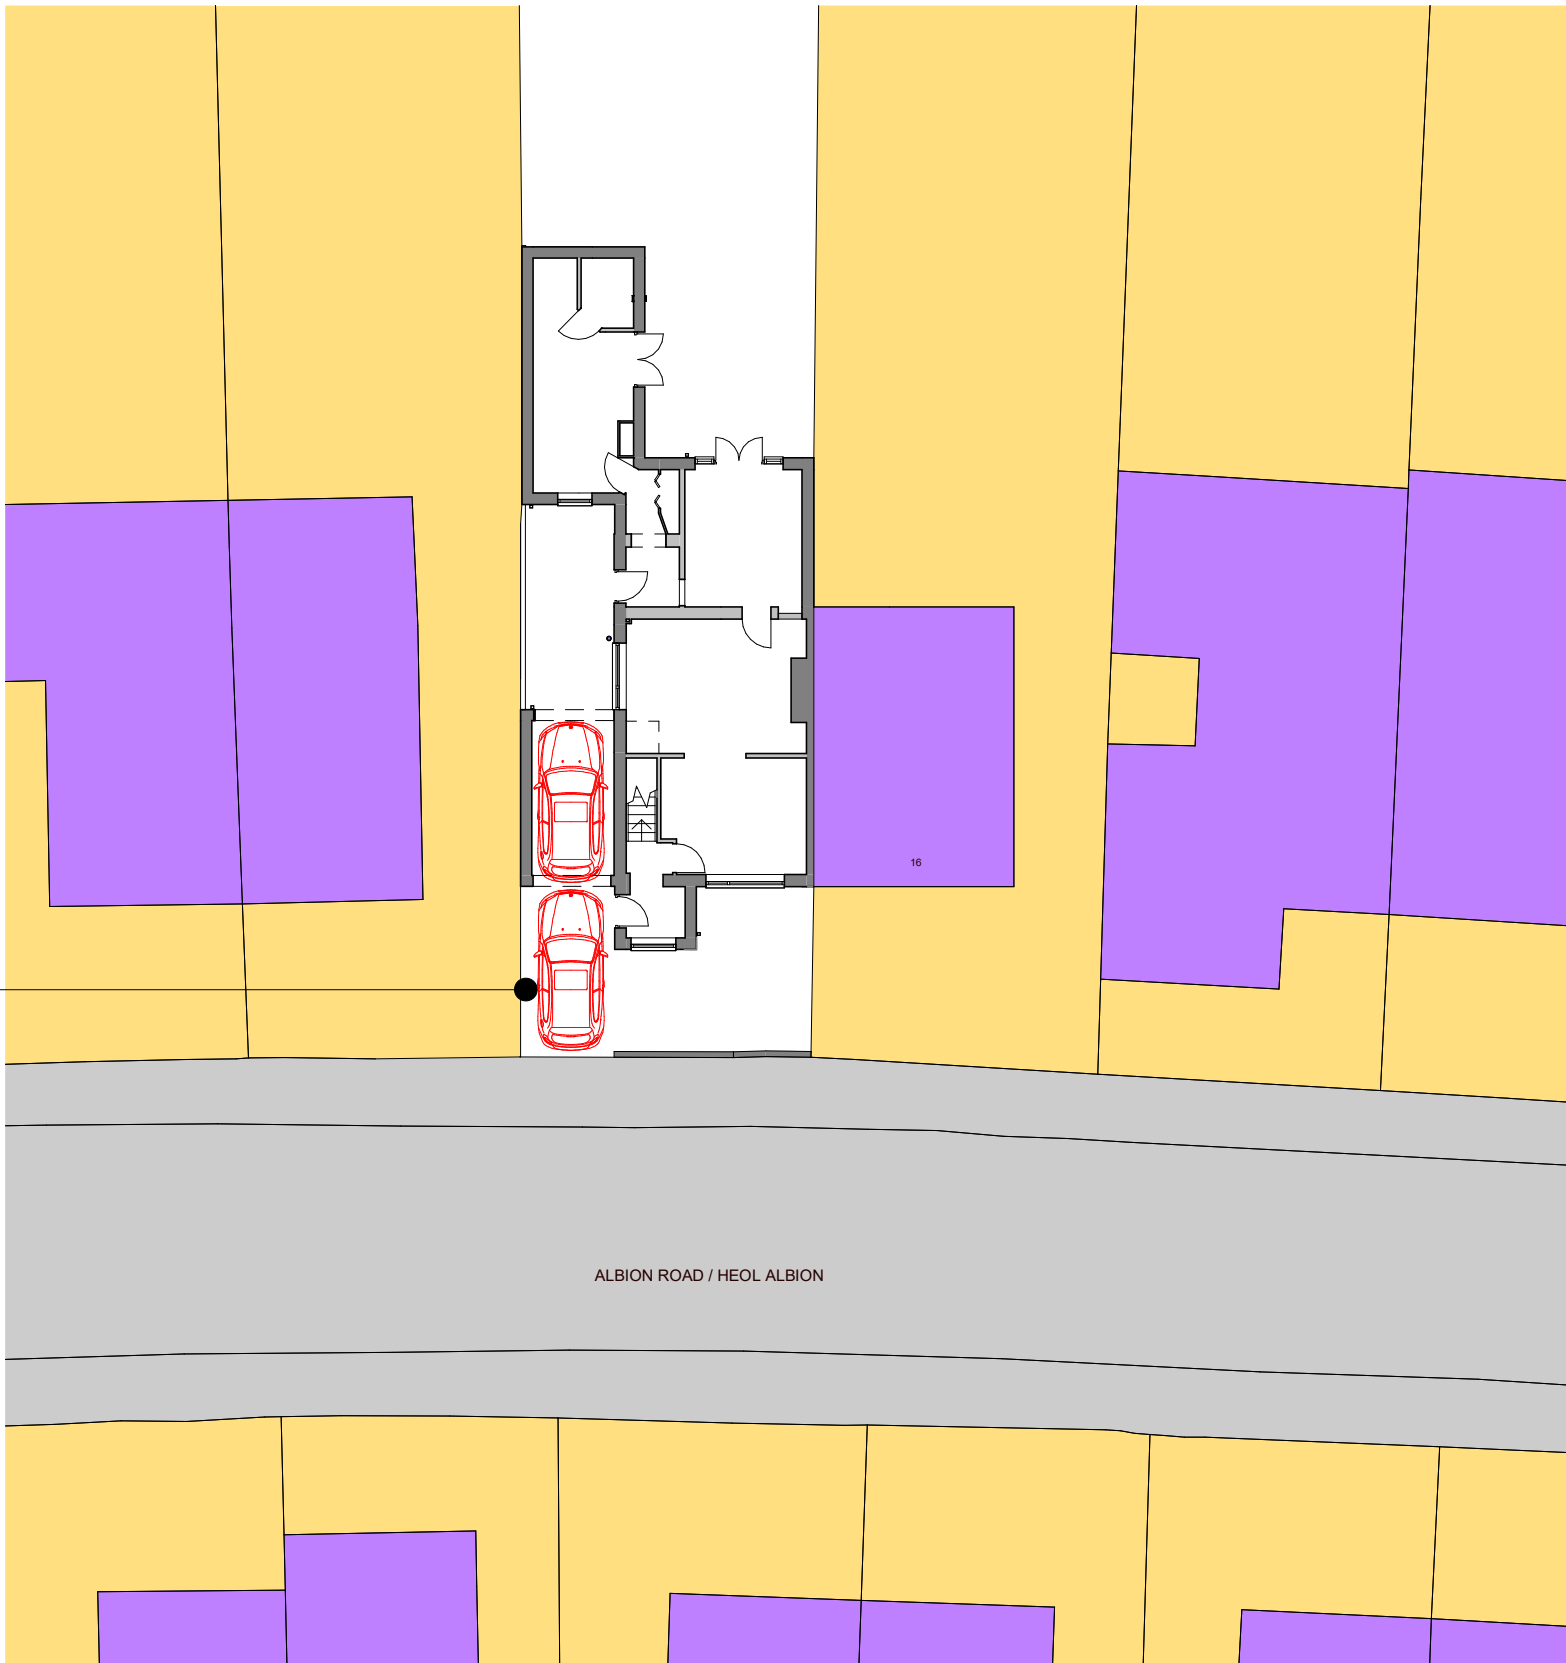


Superseded

As Illustrated in the Diagram There is not Suitable Parking on the Existing Site

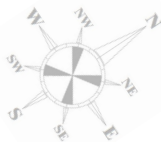

darkin architects drawing on experience www.darkinarchitects.com CARDIFF02921 197 196 LLANELLI01554 778 730 NEATH01639 383 000 info@darkinarchitects.com RIBA Chartered Practice	NOTES			CLIENT: Richard Teesdale		
	Parking is not a suitable size					
				PROJECT: Domestic Extension		
				PROJECT ADDRESS: 14 Albion Road Baglan, SA12 8BY		
				DRAWING TITLE: Existing Parking Layout		
			DRAWN BY		CHECKED BY	© Copyright Darkin Architects 2020
			SJC		DLD	
			PROJECT REF		SCALE	PAPER SIZE
			RH443		1 : 200	A3
			DRAWING		REVISION	DATE
			004		A	12/01/21