


Existing Site Section

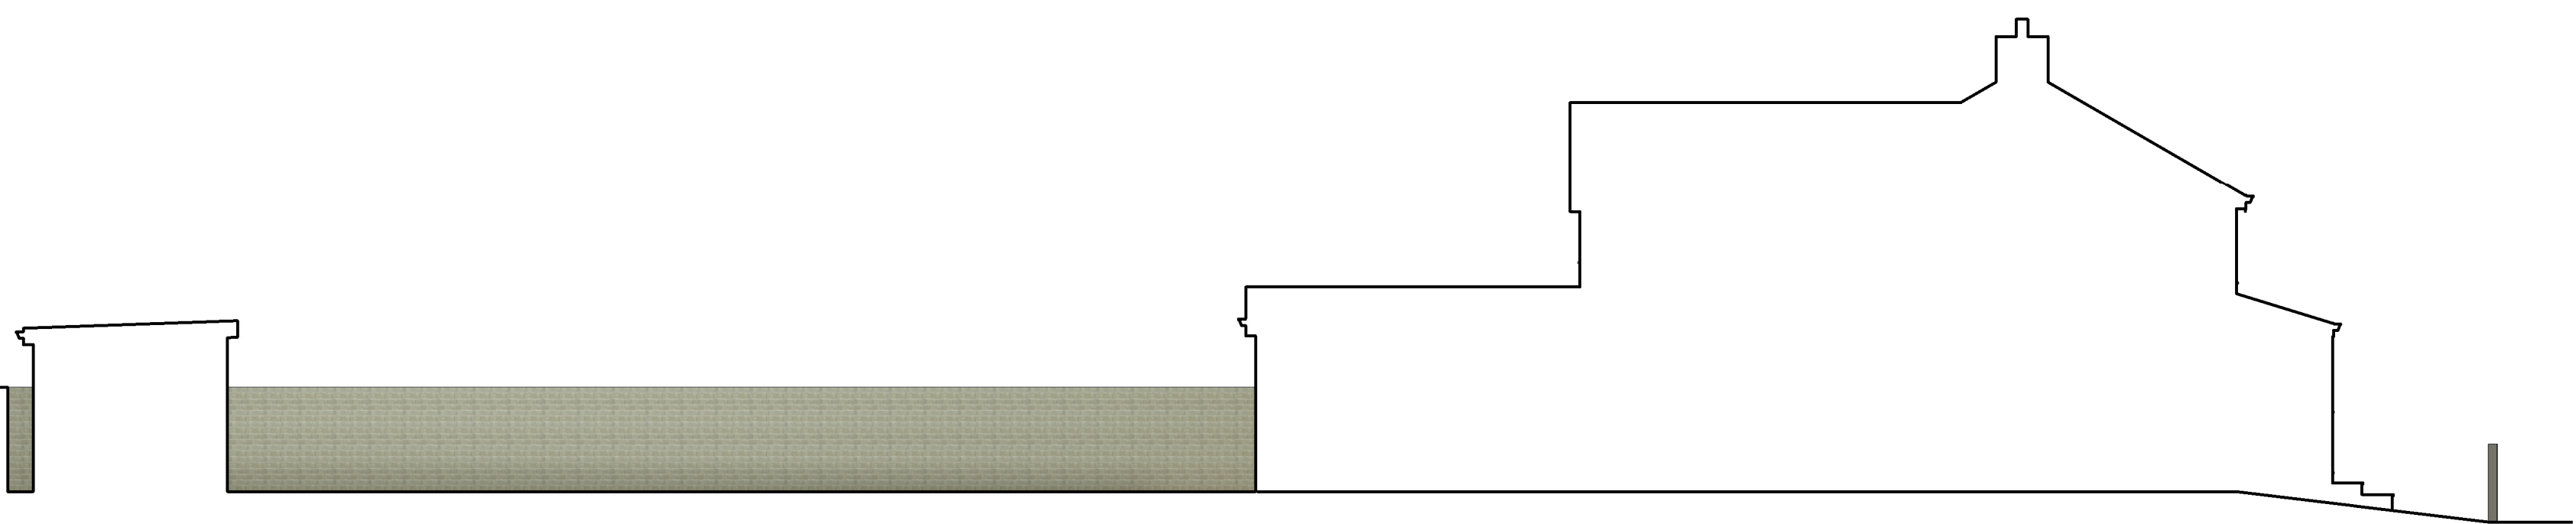

Proposed Site Section

darkin
architects

drawing on
experience

www.darkinarchitects.com

CARDIFF 02921 197 196
LLANELLI 01554 778 730
NEATH 01639 383 000

info@darkinarchitects.com

RIBA 

Chartered Practice

THIS DRAWING IS THE COPYRIGHT OF DARKIN ARCHITECTS AND MAY NOT BE COPIED, ALTERED OR REPRODUCED IN ANY FORM OR PASSED TO A THIRD PARTY WITHOUT THEIR CONSENT. DIMENSIONS MUST BE CHECKED AND VERIFIED ON SITE AND ANY DISCREPANCIES SHOULD BE REPORTED TO THE ARCHITECT. THIS DRAWING MUST NOT BE SCALED AND SHOULD BE READ IN CONJUNCTION WITH ALL OTHER CONSULTANT'S DRAWINGS. IF IN DOUBT ASK FOR CONFIRMATION.

NOTES

Rev	Description	By	Date

CLIENT:

Richard Teesdale

PROJECT

Domestic Extension

PROJECT ADDRESS

14 Albion Road
Baglan, SA12 8BY

DRAWING TITLE

Existing & Proposed Site Sections

DRAWN BY	CHECKED BY	© Copyright
SJC	DLD	Darkin Architects 2020
PROJECT REF	SCALE	PAPER SIZE
RH443	1 : 100	A2
DRAWING	REVISION	DATE
401		12/01/2021