


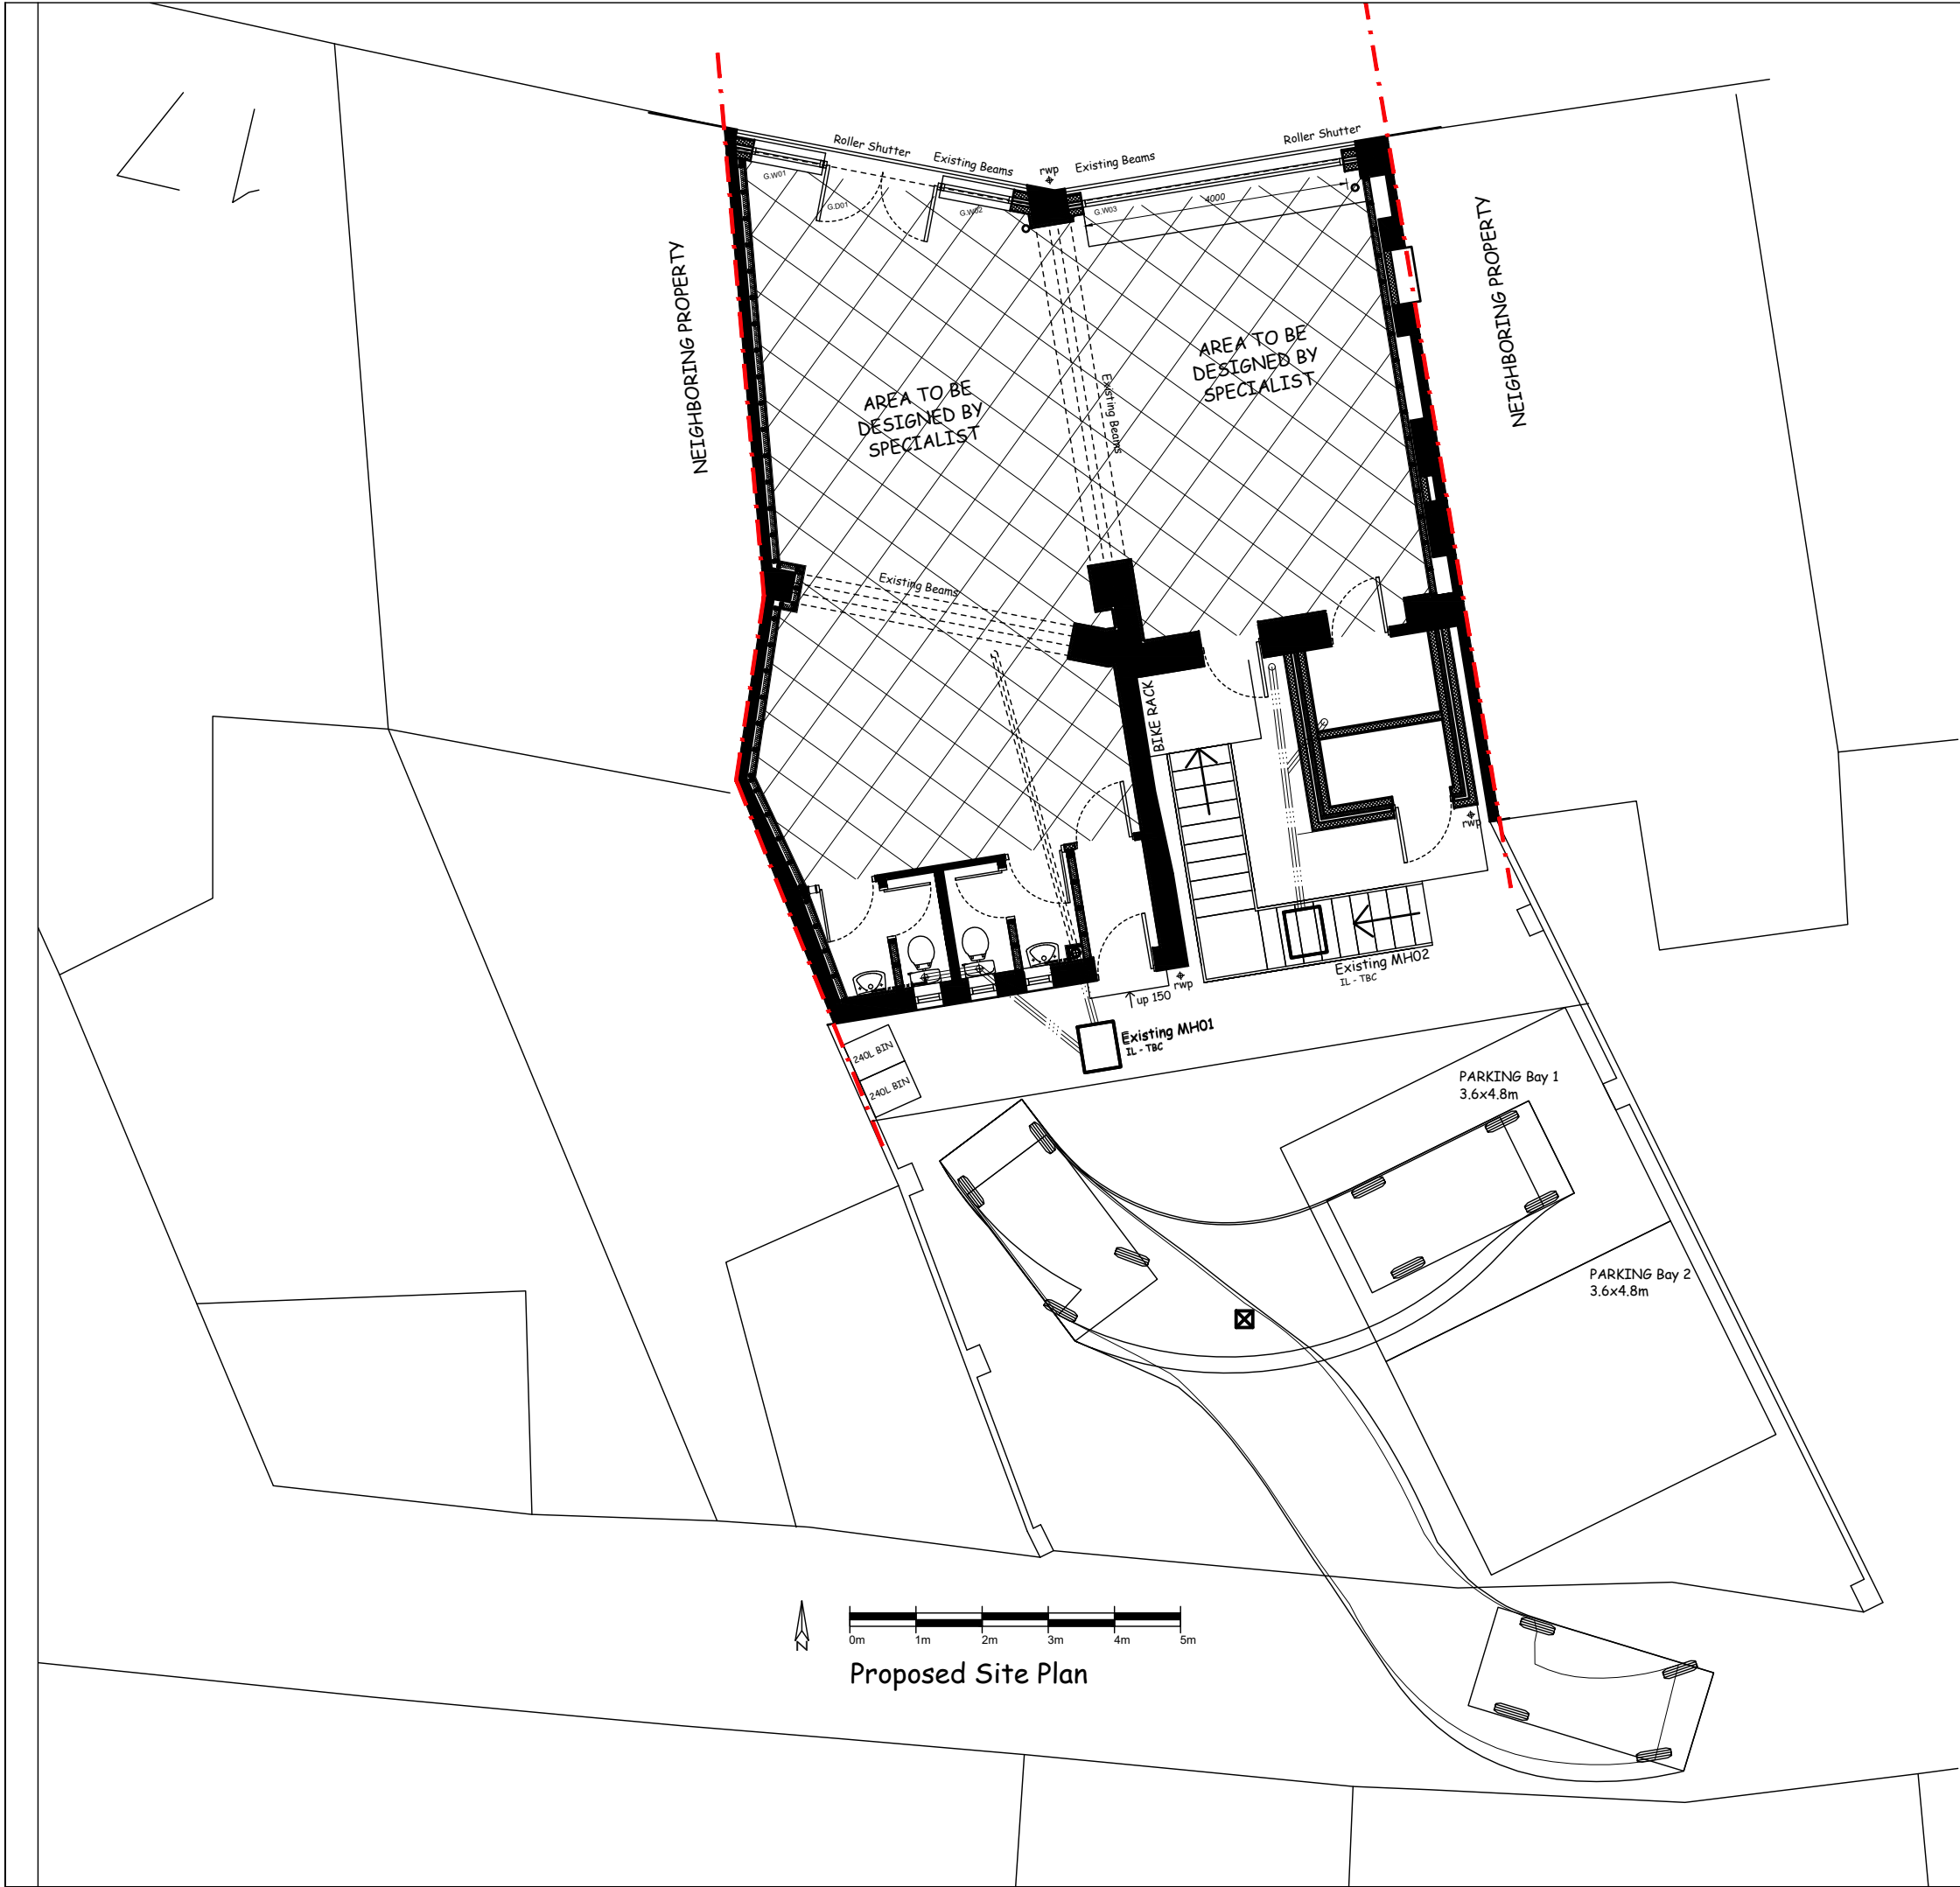

Proposed Site Plan

Number

R588-12 A3

NOTES:

THIS DRAWING IS COPYRIGHT.
DO NOT SCALE FROM THIS DRAWING.
WORK TO FIGURED DIMENSIONS ONLY.
CHECK ALL DIMENSIONS ON SITE.
ANY DISCREPANCIES TO BE NOTIFIED
TO THE ARCHITECT.

NOTES:

DRAWINGS HAVE BEEN PRODUCED FOR
PLANNING AND BUILDING REGULATIONS
PURPOSES ONLY. THE CONSTRUCTION
(DESIGN AND MANAGEMENT) REGULATIONS
2015 (CDM) IS THE RESPONSIBILITY OF
THE CLIENT/ CONTRACTOR UNLESS
OTHERWISE AGREED IN WRITING.

DRAFT

-	-	-

REVISIONS



RICHARD ANDREWS
ARCHITECTS
sustainable:modern:creative

THE STABLES, THE ESTATES OFFICE, 25-26
GOLD TOPS, NEWPORT, NP20 4PG
PHONE: 01633 744144
EMAIL: admin@ra-architects.co.uk

RICHARD ANDREWS ARCHITECTS LTD.
REGISTERED IN ENGLAND & WALES NO.0274171.
REGISTERED OFFICE: COMPANIES HOUSE, CROWN WAY, CARDIFF, CF14 3UZ
www.ra-architects.co.uk

Job

11- 13 YSGUTHAN ROAD
PORT TALBOT
SA12 6LY

Drawing

PROPOSED PARKING
BAY 1 VEHICLE
TRACKING

Number

R588-12 A3

Scale

1:100

Date

01/21

Drawn

MB

Checked

RA