


REVISIONS

Rev: A 23/01 Updated for Planning

Existing Roof finished in brown precast concrete profile
tiles with half round ridge tiles and white UPVC fascias,
soffits and rainwater goods.

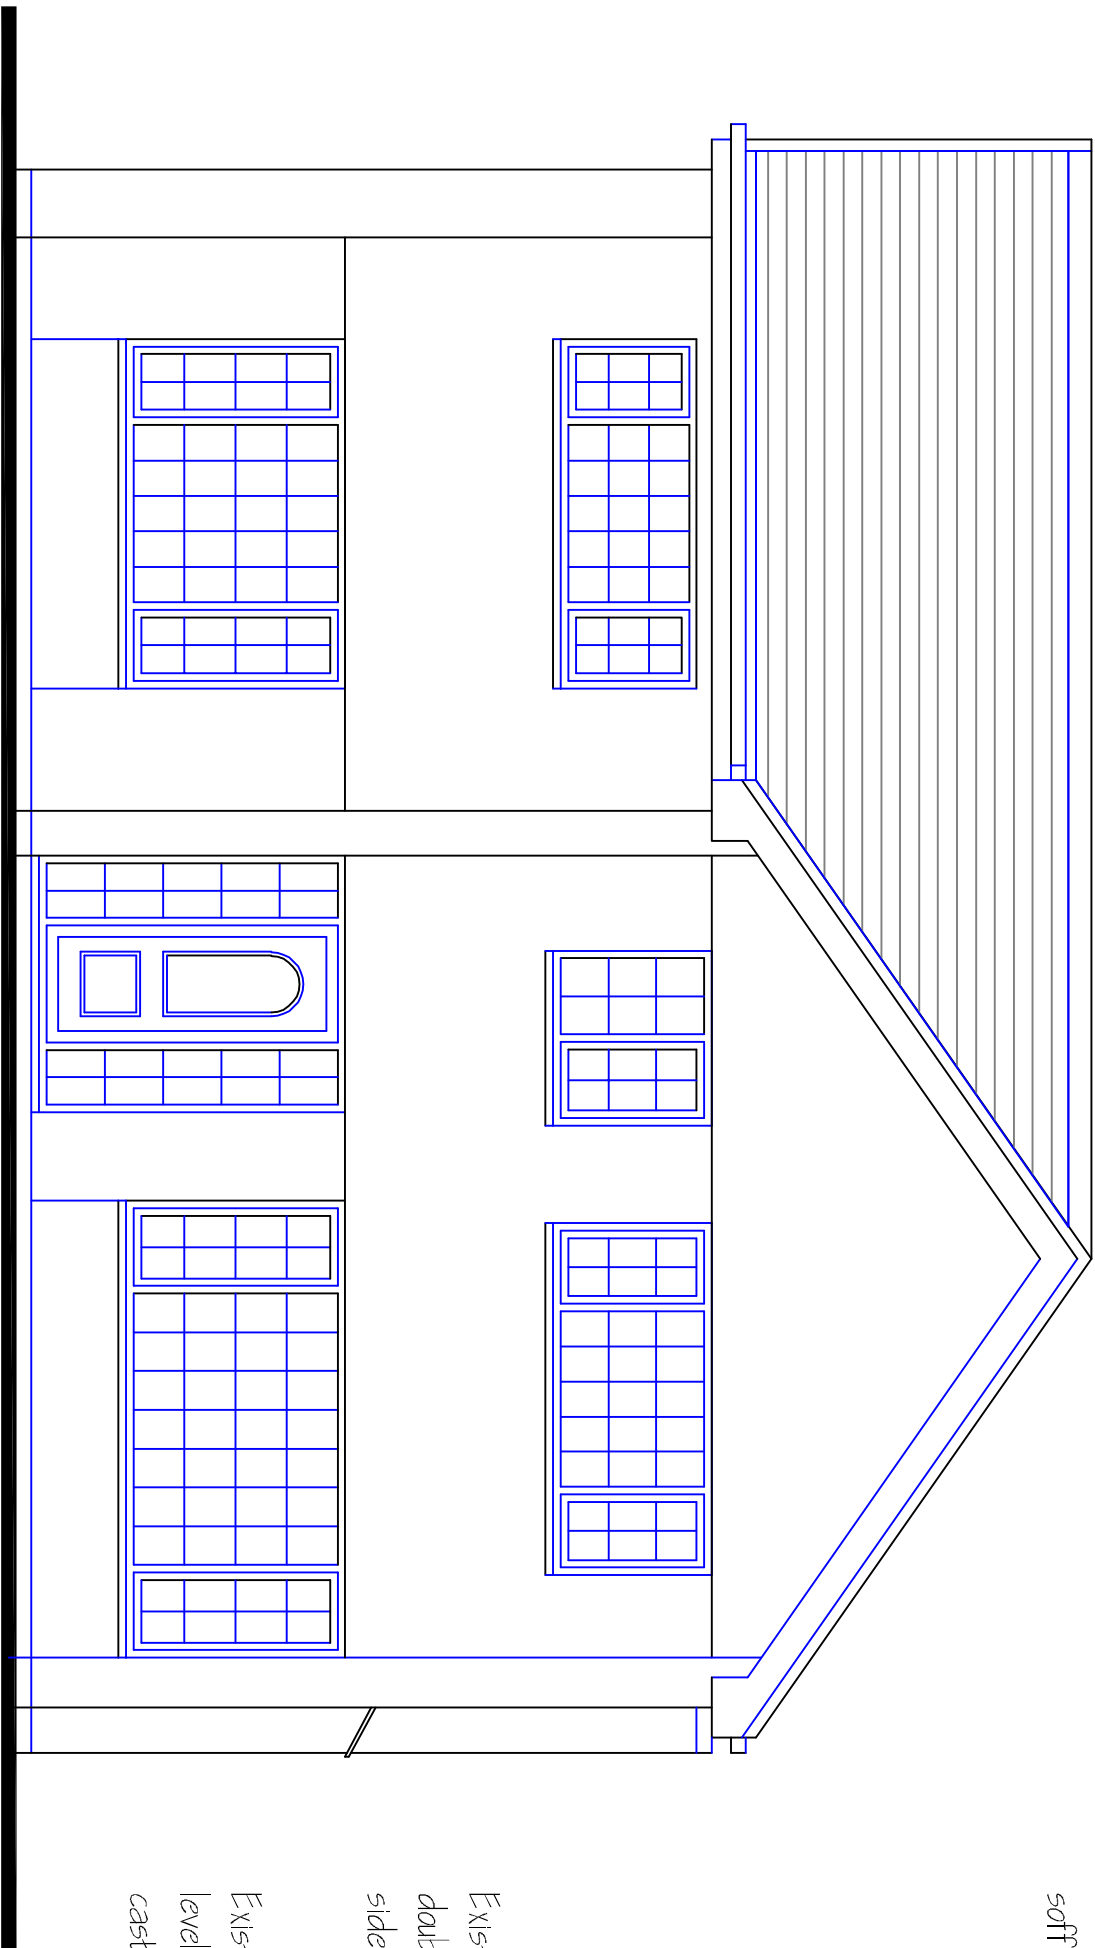

Existing windows and doors white UPVC units with
double glazed, 'lead' pattern panes. Units fitted with
side and top hung opening lights.

Existing external walls, yellow facing brick ground floor
level and 'raised', vertical sections with rough
cast render panels to first floor level panels.

Existing Front Elevation



ORIEL DESIGN LIMITED
Ty Cefn, Rectory Road, Cardiff, CF5 1QL
tel: 029 2038 8663 email: info@orielarchitects.co.uk
PROP. ALTER. & EXT. WORKS
146, MAES TY CANOL,
BAGLAN.

EXISTING FRONT ELEVATION