


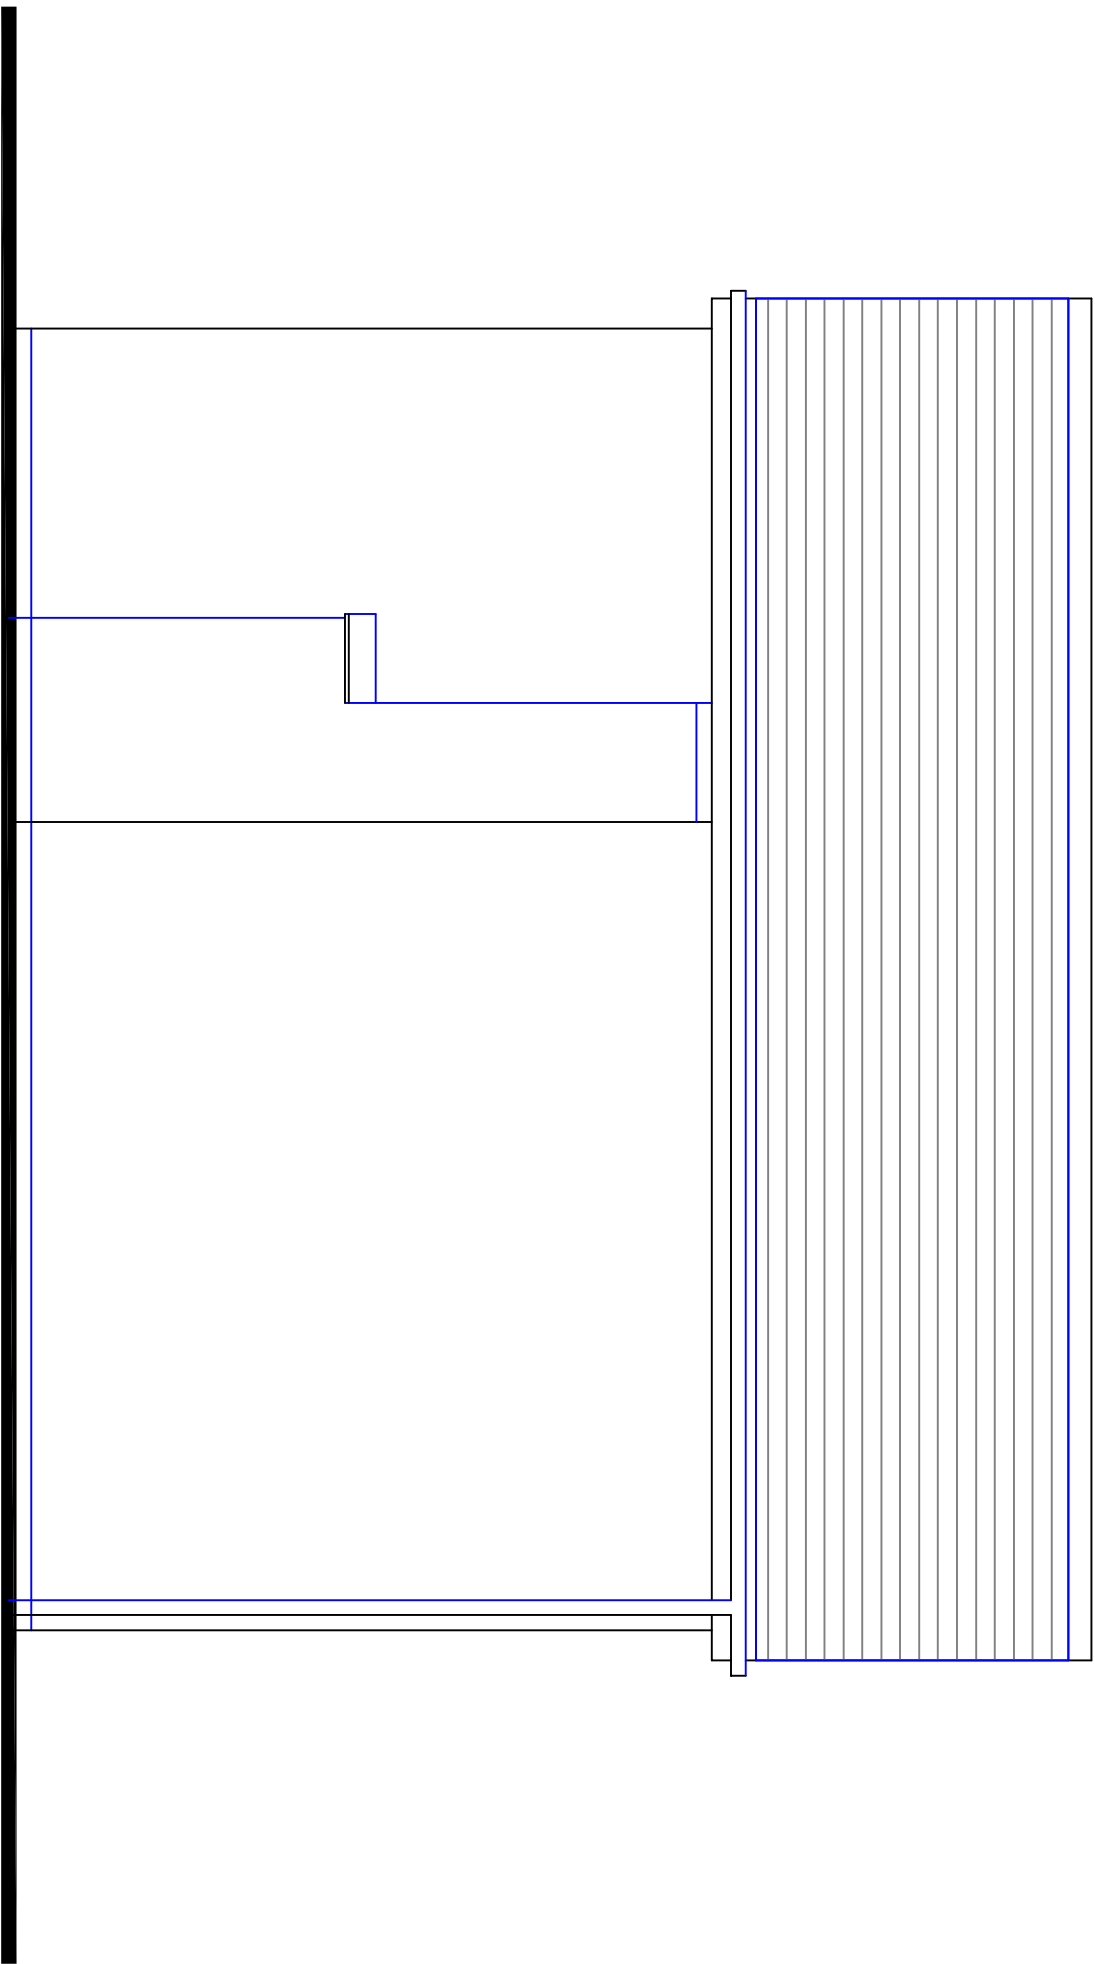

Existing roof finished in brown precast concrete profile tiles, with half round ridge tiles and white UPVC dry verge units.

Existing eaves, verge boards, soffits and rainwater goods, white UPVC profile sections.

Existing side elevation external wall and chimney stack finished in yellow multi facing brickwork.

Existing Side Elevation



ORIEL DESIGN LIMITED
Ty Cefn, Rectory Road, Cardiff, CF5 1QL
tel: 029 2038 8663 email: info@orielarchitects.co.uk
PROP. ALTER. & EXT. WORKS
146, MAES TY CANOL,
BAGLAN.

EXISTING SIDE ELEVATION 1