

REVISIONS


Rev: A 23/01 Updated for Planning

Existing Roof finished in brown precast concrete profile tiles with half round ridge tiles and white UPVC dry verges. Fascias, soffits and rainwater goods all white UPVC sections.

Exposed drainage pipework in white pipework.

Existing windows and doors white UPVC units with double glazed, 'lead' pattern panes. Units fitted with side and top hung opening lights.

Existing external walls, yellow facing brick ground floor level and 'raised', vertical sections piers with rough cast render panels to first floor level panels.

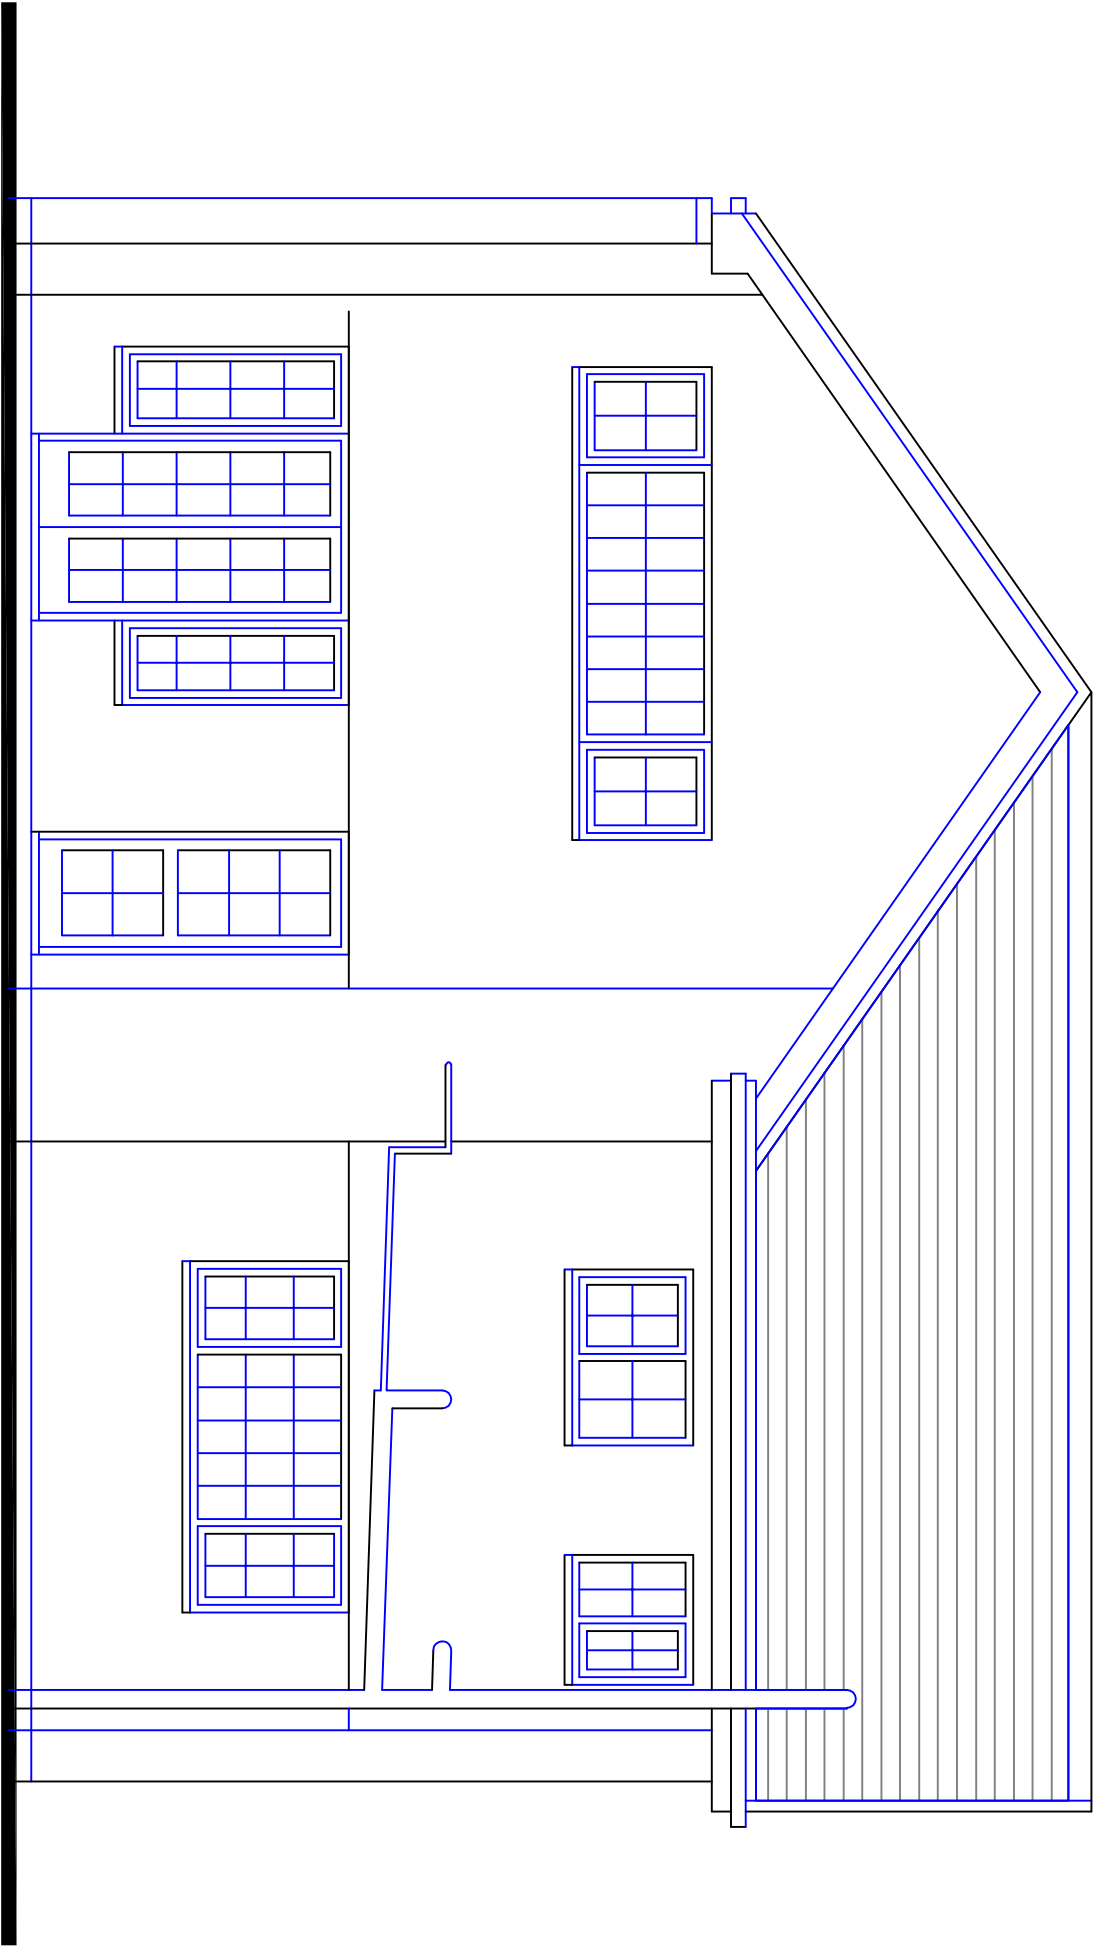

Existing Rear Elevation



ORIEL DESIGN LIMITED
Ty Cefn, Rectory Road, Cardiff, CF5 1QL
tel: 029 2038 8663 email: info@orielarchitects.co.uk

PROP. ALTER. & EXT. WORKS
146, MAES TY CANOL,
BAGLAN.

EXISTING REAR ELEVATION