


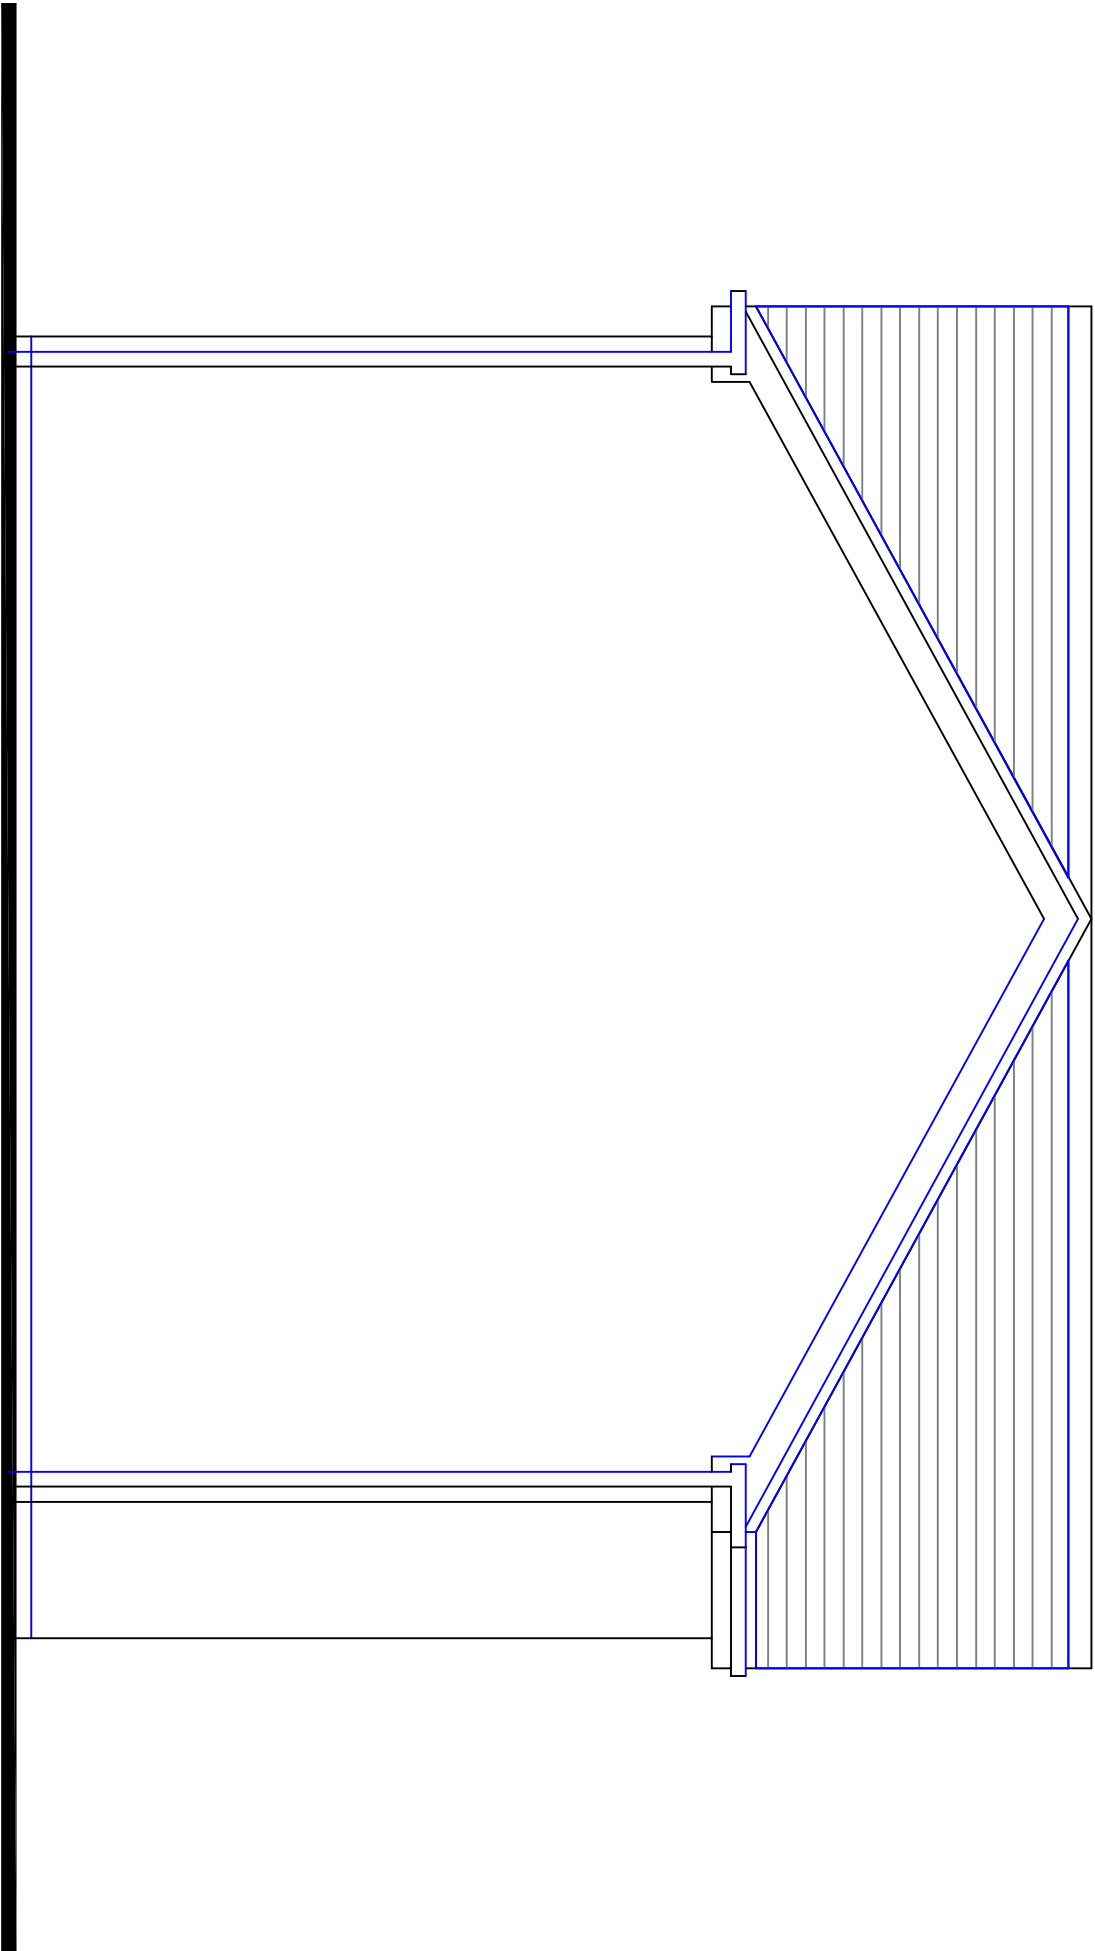

Existing dry verge, verge boards, soffits and rainwater
goods white UPVC sections.

Existing side elevation, gable end window yellow multi
facing brickwork.

Existing Side Elevation 2



ORIEL DESIGN LIMITED
Ty Cefn, Rectory Road, Cardiff, CF5 1QL
tel: 029 2038 8663 email: info@orielarchitects.co.uk
PROP. ALTER. & EXT. WORKS
146, MAES TY CANOL,
BAGLAN.

EXISTING SIDE ELEVATION 2