



REVISIONS  
Rev: A 12/01 Client Update  
Rev: B 23/01 Updated for Planning

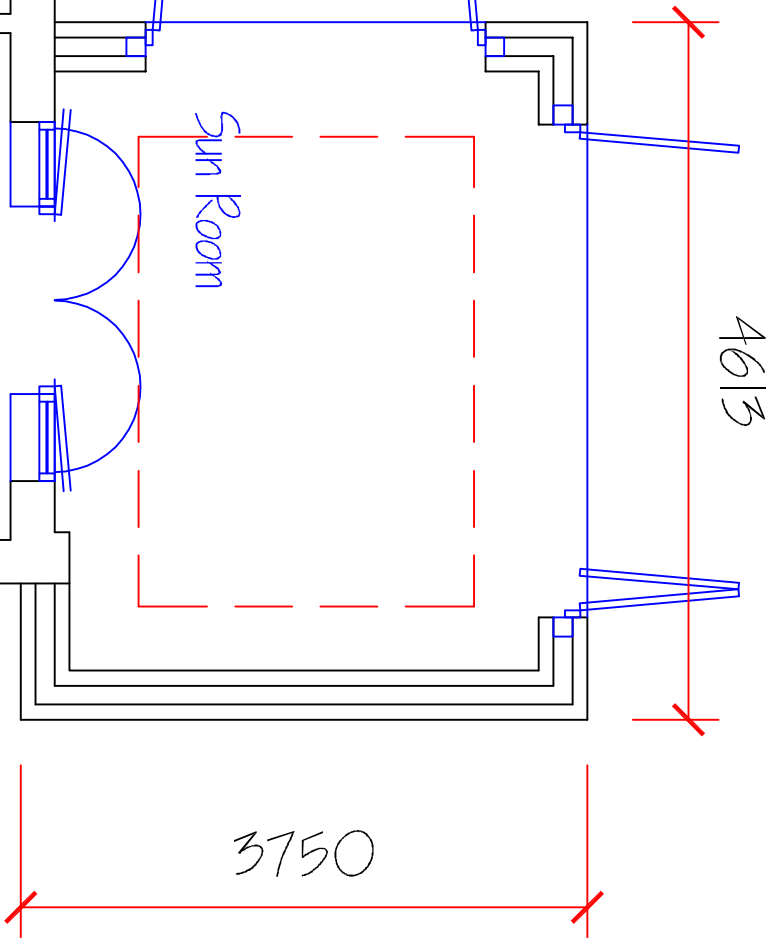

# Proposed GFL Plan

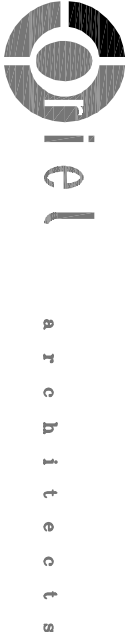

**ORIEL DESIGN LIMITED**  
Ty Cefn, Rectory Road, Cardiff, CF5 1QL  
tel: 029 2038 8663 email: info@orielarchitects.co.uk  
**PROP. ALTER. & EXT. WORKS**  
146, MAES TY CANOL,  
BAGLAN.

## PROPOSED GFL PLAN

Dwg. No. 0941/20 | Rev: B | Scale: 1:50@A3 | Date: Dec. 2020  
DO NOT SCALE THIS DRAWING IS COPYRIGHT

Registered Architects Project Managers Penarth Colbrethelg