



REVISIONS

Rev: A 12/01 Client Update
Rev: B 23/01 Updated for Planning

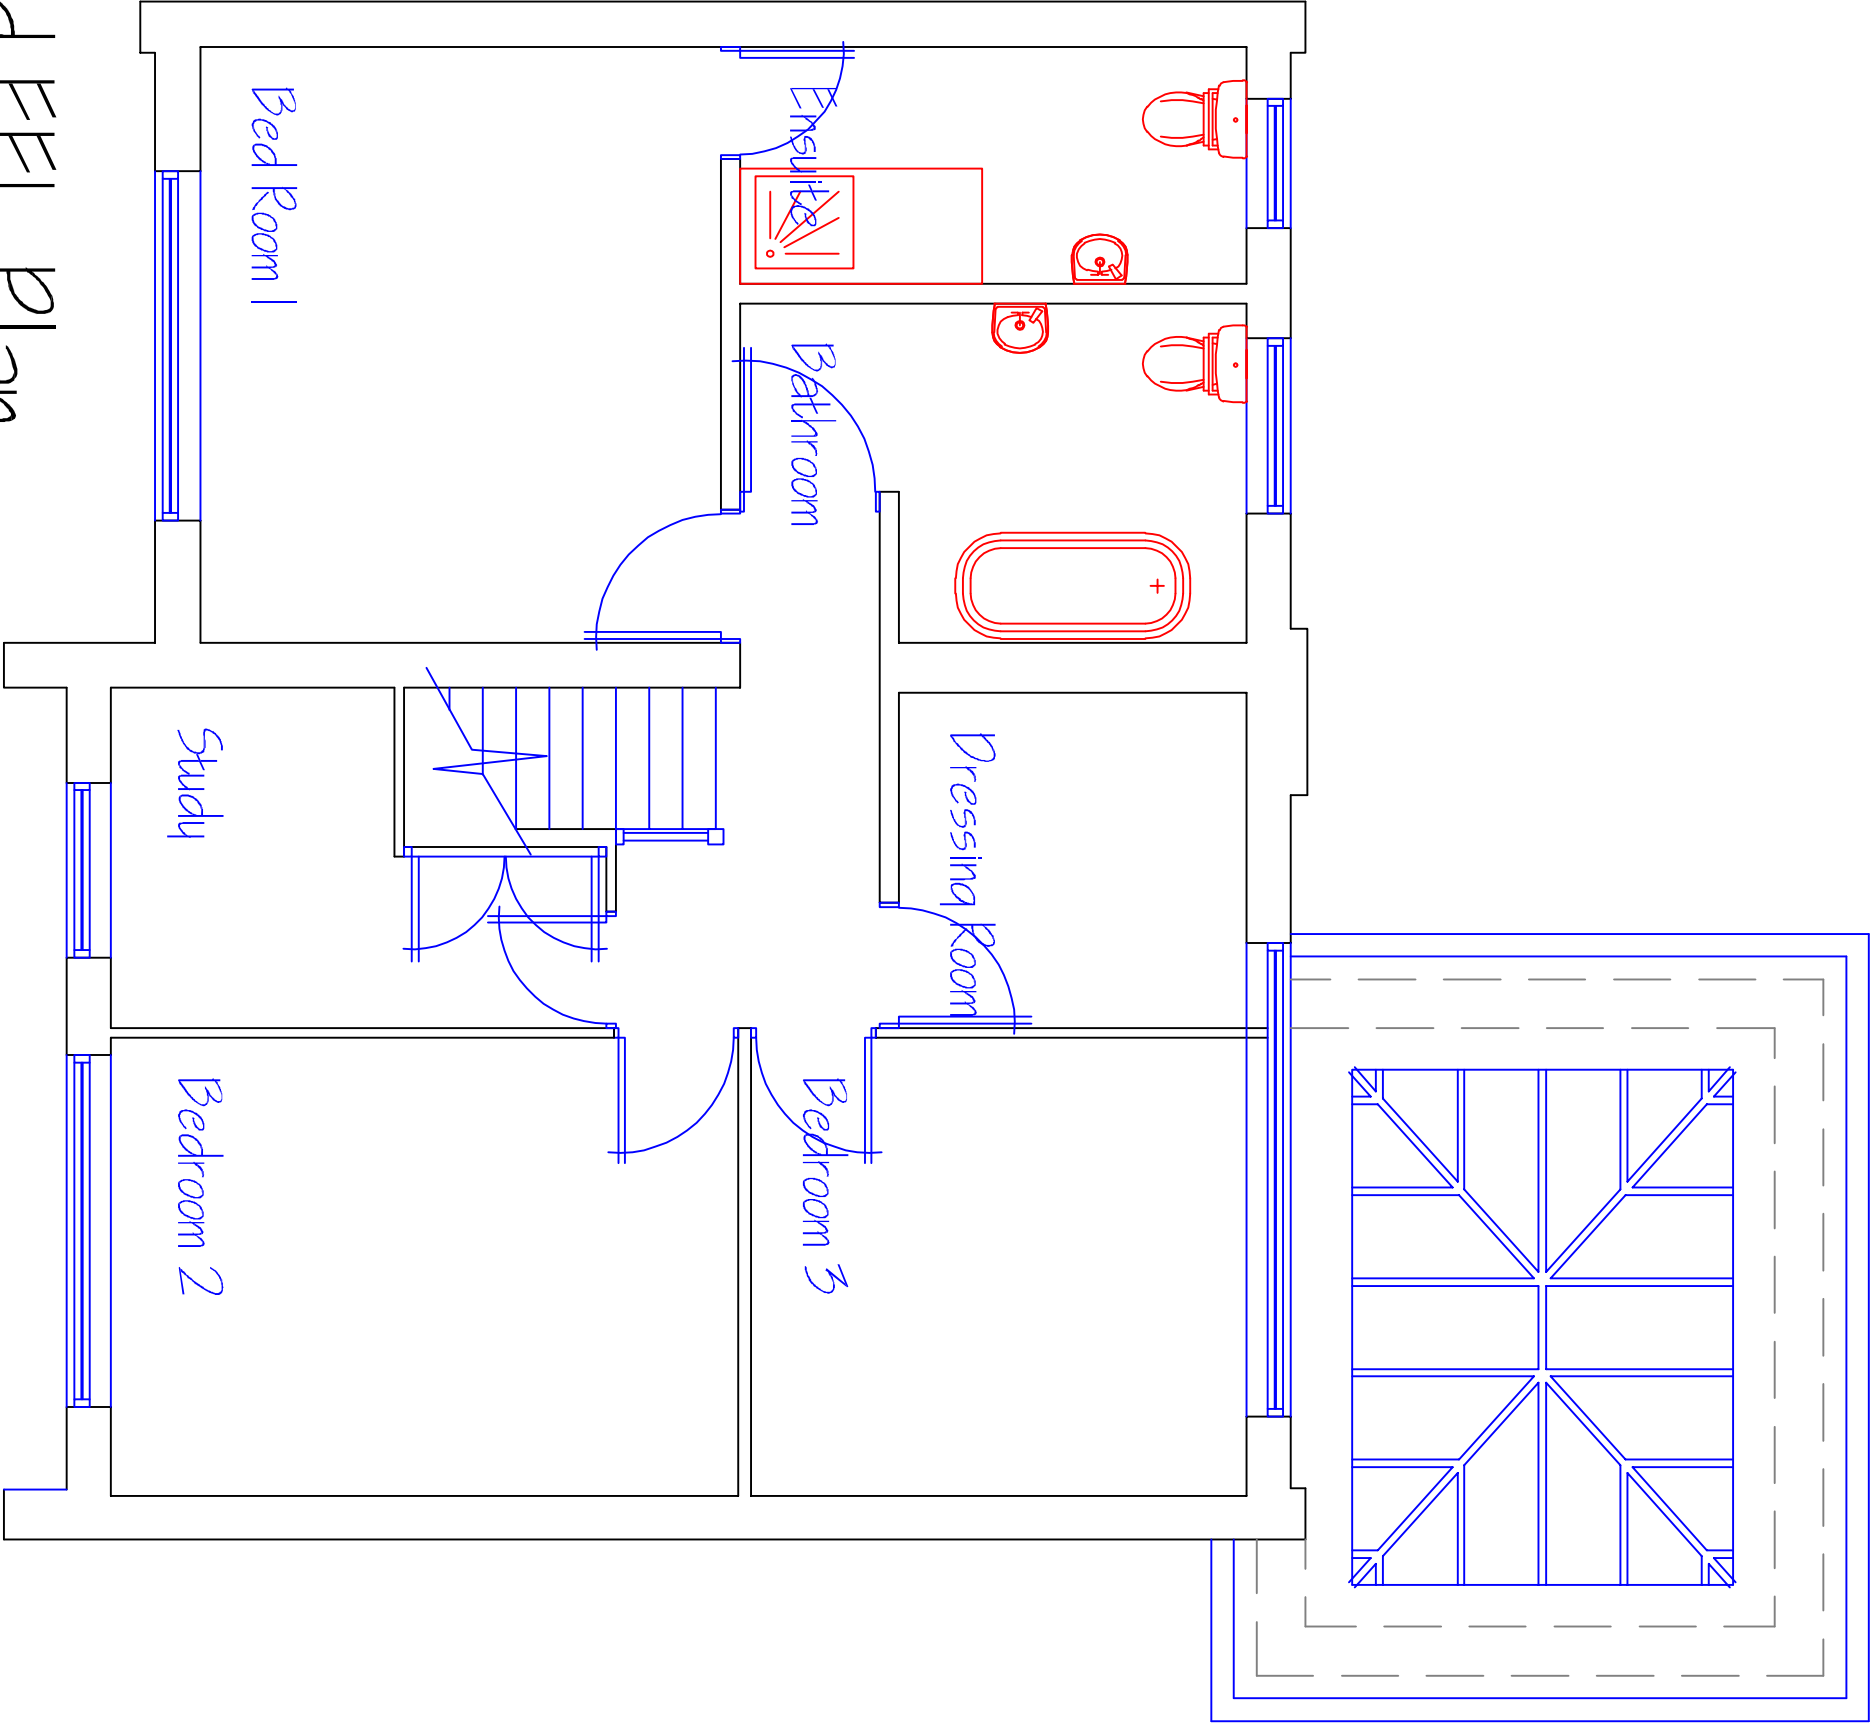

Proposed FFL Plan

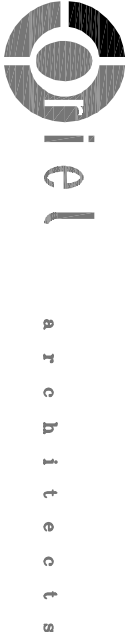

ORIEL DESIGN LIMITED
Ty Cefn, Rectory Road, Cardiff, CF5 1QL
tel: 029 2038 8663 email: info@orielarchitects.co.uk
PROP. ALTER. & EXT. WORKS
146, MAES TY CANOL,
BAGLAN.

PROPOSED FFL PLAN

Dwg. No. 0941/21 | Rev: B | Scale: 1:50@A3 | Date: Dec. 2020
DO NOT SCALE THIS DRAWING IS COPYRIGHT

Registered Architects Project Managers Penarth Colbrethelg