


REVISIONS

Rev: A 12/01 Client Update
Rev: B 23/01 Updated for Planning

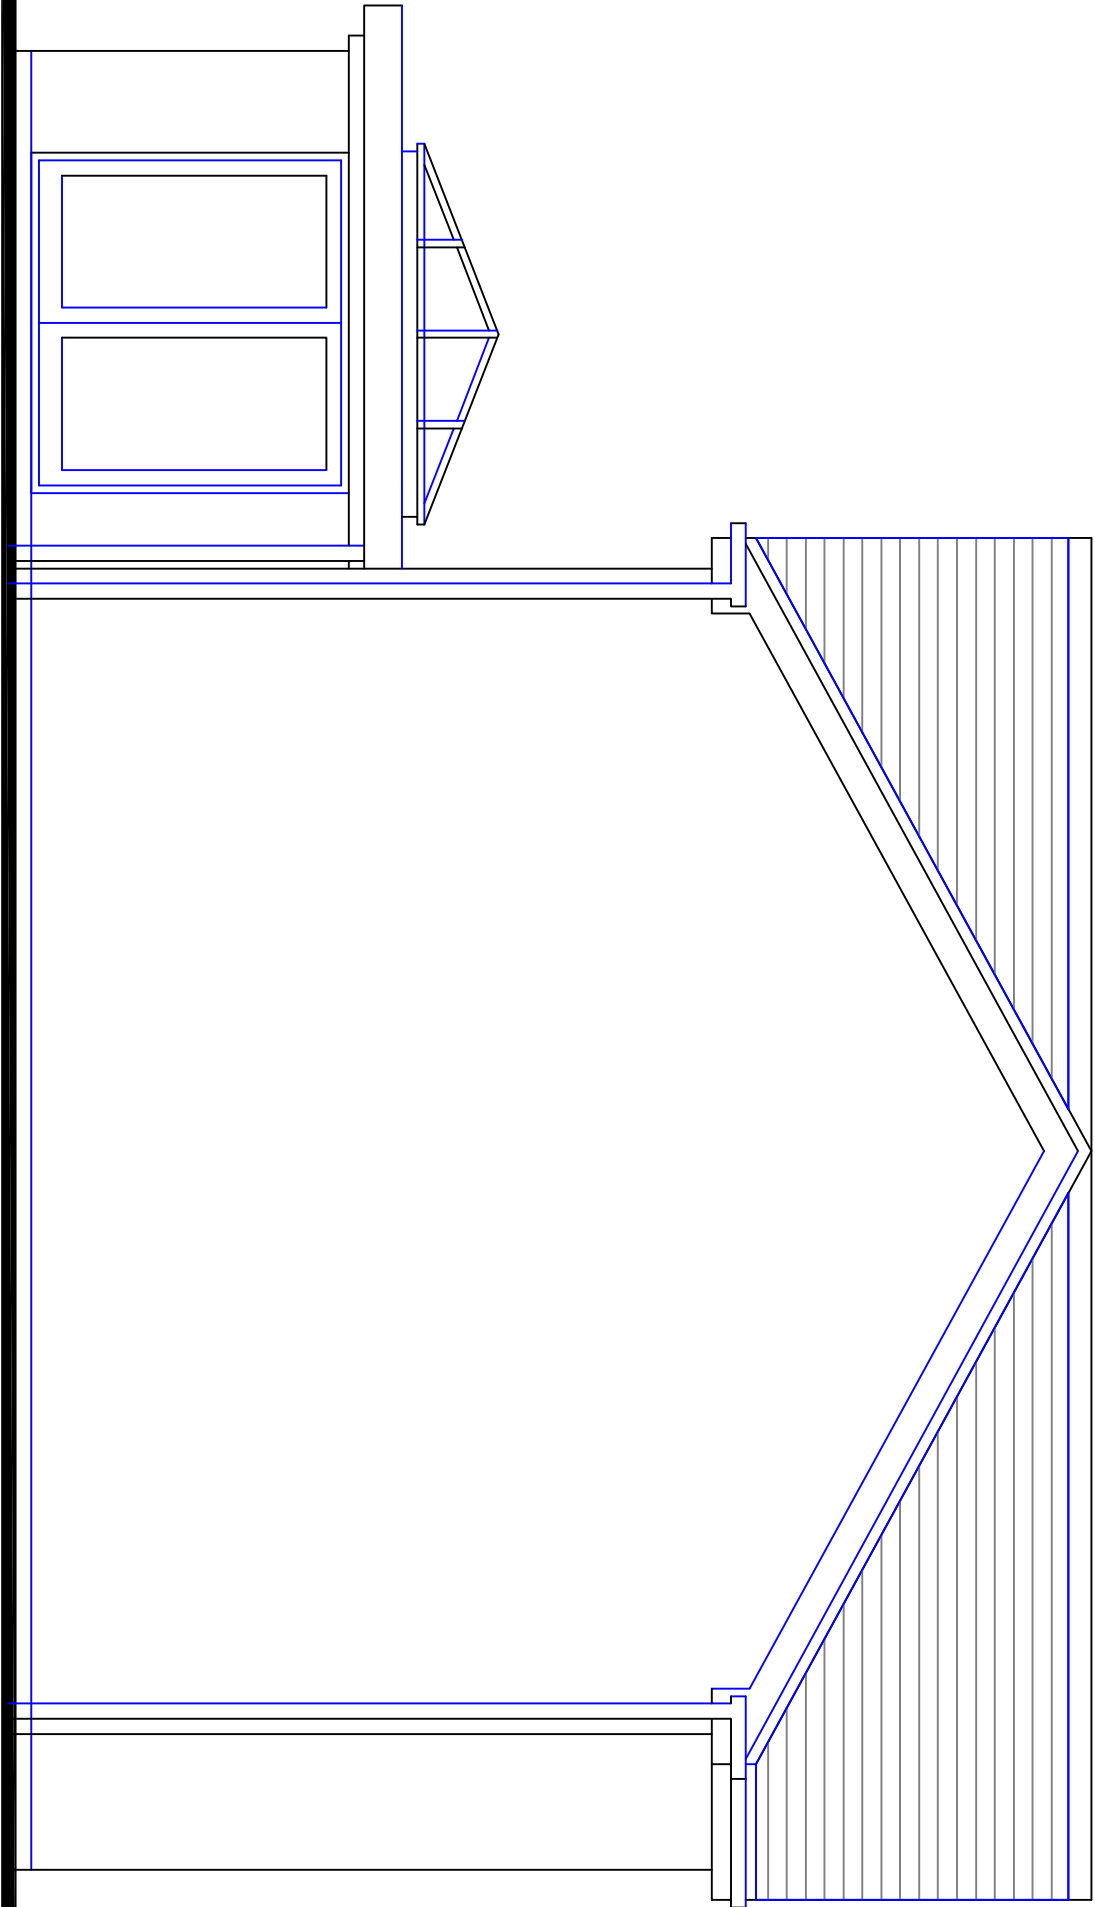

Existing dry verge, verge boards, soffits and rainwater
goods white UPVC sections.

Existing side elevation, gable end window yellow multi
facing brickwork.

Proposed sun lounge to comprise yellow multi facing
brickwork external walls with polyester powder coated
aluminium double glazed patio doors. Flat roof
construction to include polyester powder coated
aluminium roof lantern, fibre glass roofing membrane
weatherproofing and polyester powder coated aluminium
stepped profile metal flat roof eaves flashings.



ORIEL DESIGN LIMITED
Ty Cefn, Rectory Road, Cardiff, CF5 1QL
tel: 029 2038 8663 email: info@orielarchitects.co.uk
PROP. ALTER. & EXT. WORKS
146, MAES TY CANOL,
BAGLAN.

PROPOSED SIDE ELEVATION 2

Dwg. No. 0941/28 | Rev: B | Scale: 1:50@A3 | Date: Dec. 2020
DO NOT SCALE THIS DRAWING IS COPYRIGHT

Proposed Side Elevation 2