




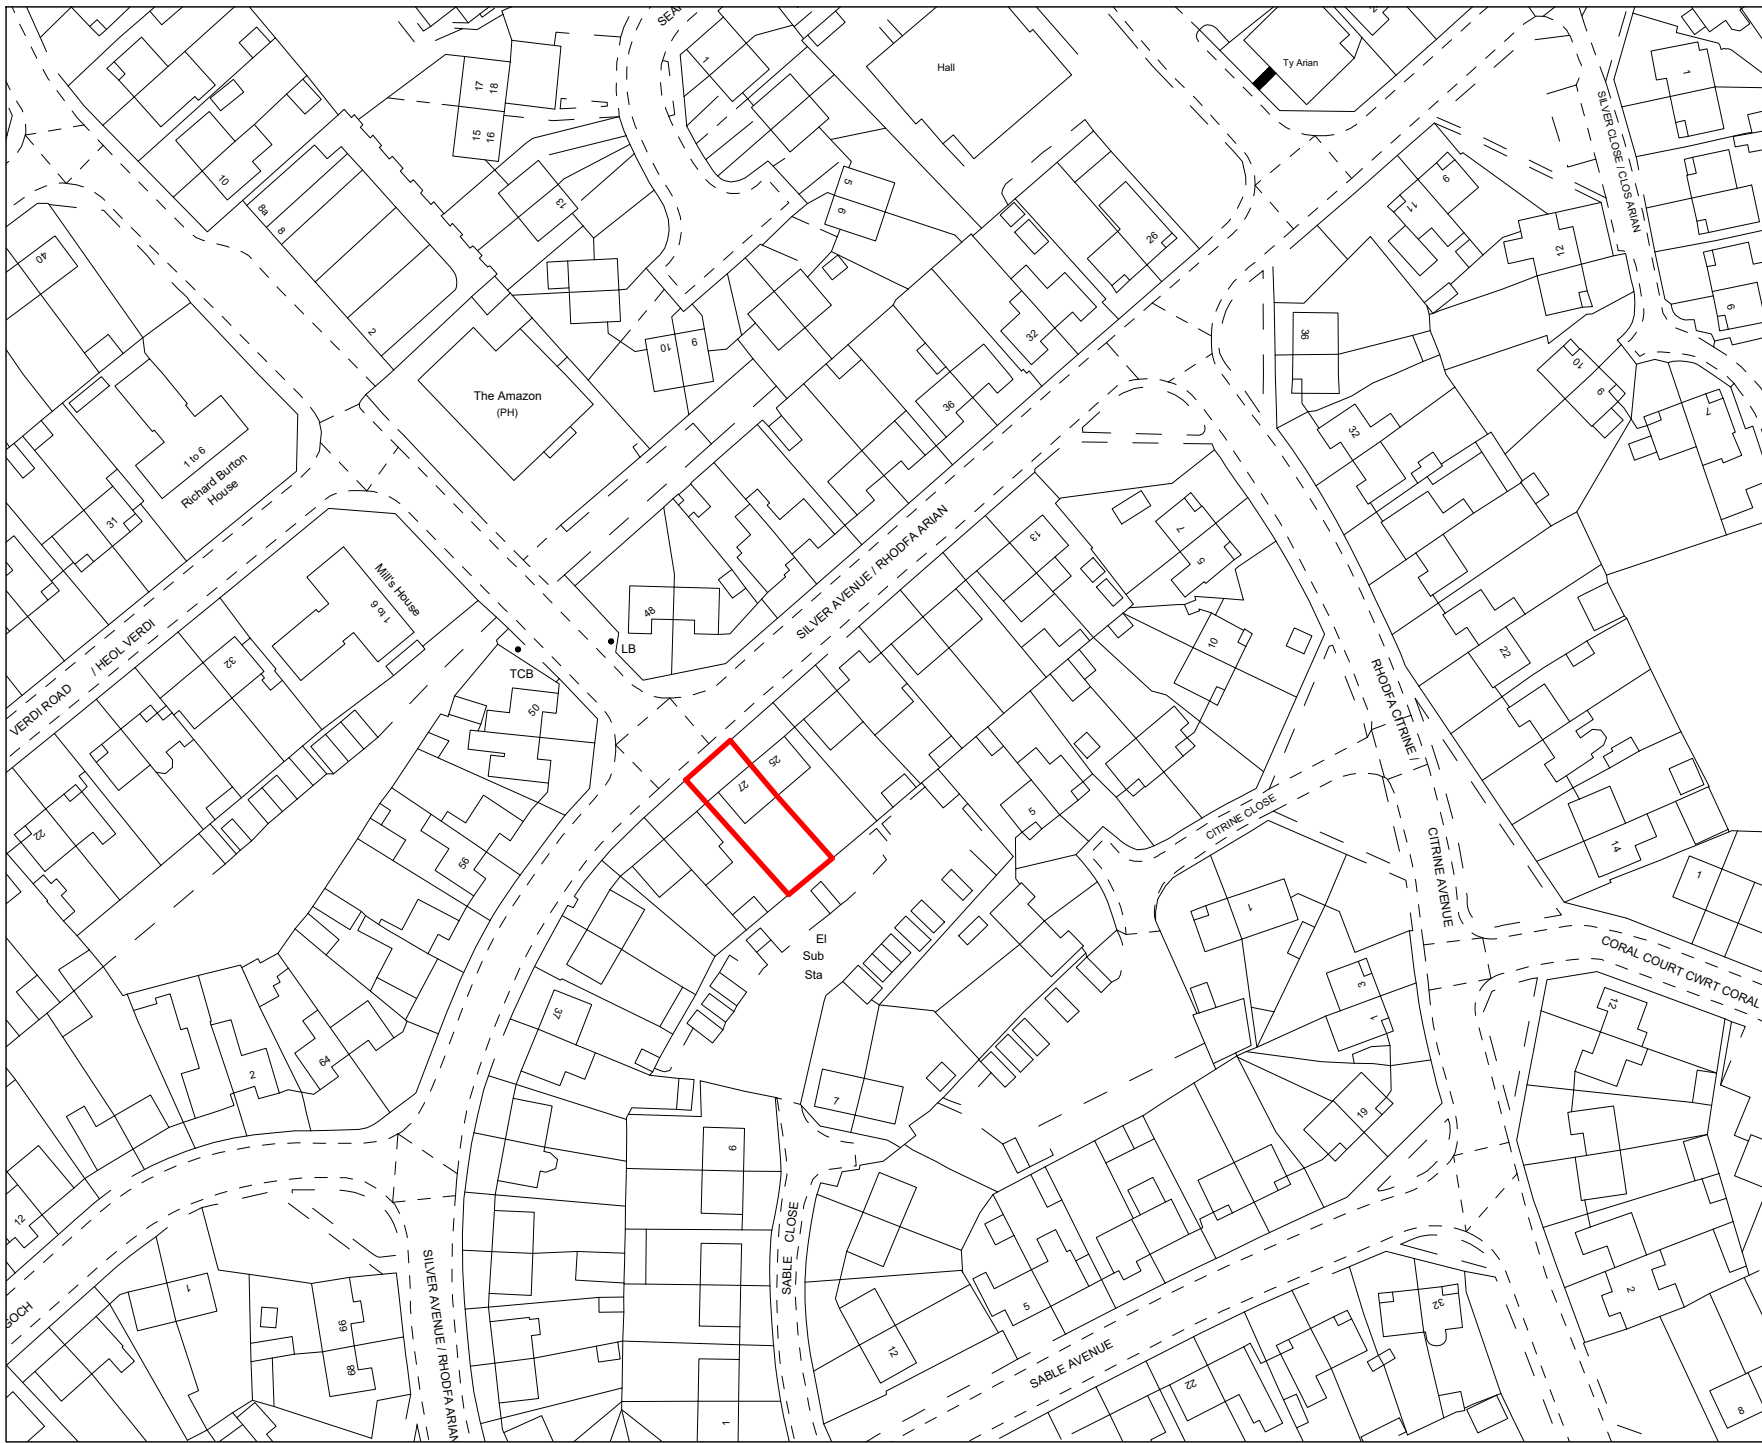

SITE LOCATION PLAN
SCALE 1:1250 @ A1

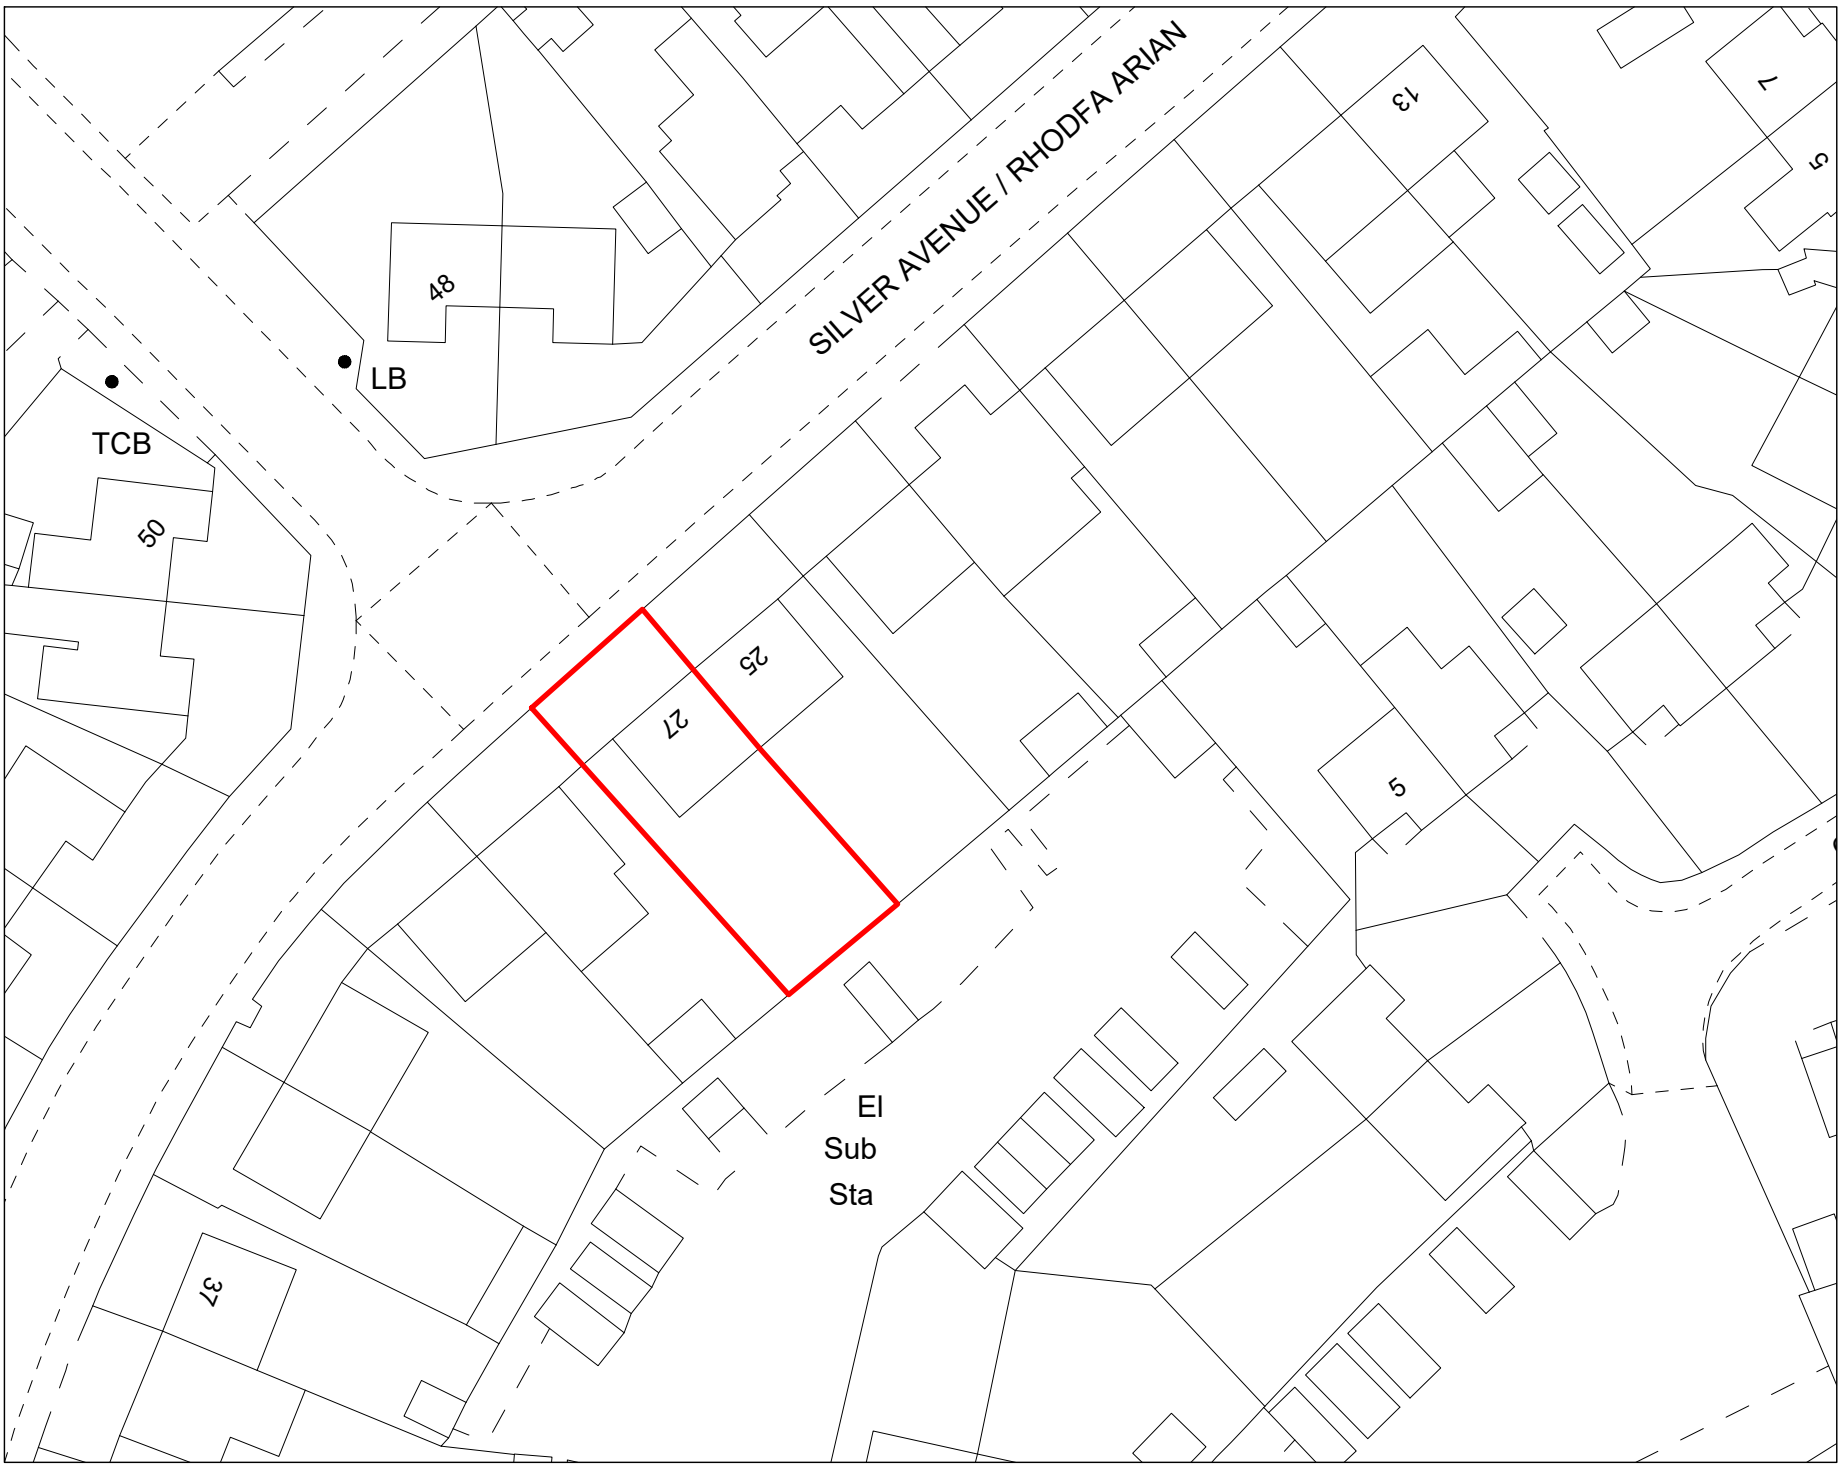

BLOCK PLAN
SCALE 1:500 @ A1

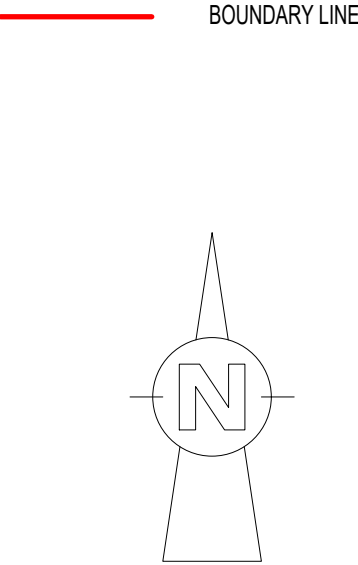

PROPOSED SINGLE STOREY REAR EXTENSION.
27 SILVER AVENUE, SANDFIELDS,
PORT TALBOT, SA12 7RU

SITE LOCATION AND BLOCK PLAN

APPT: MR J. PUGH

DWG: A01

A1 SHEET