


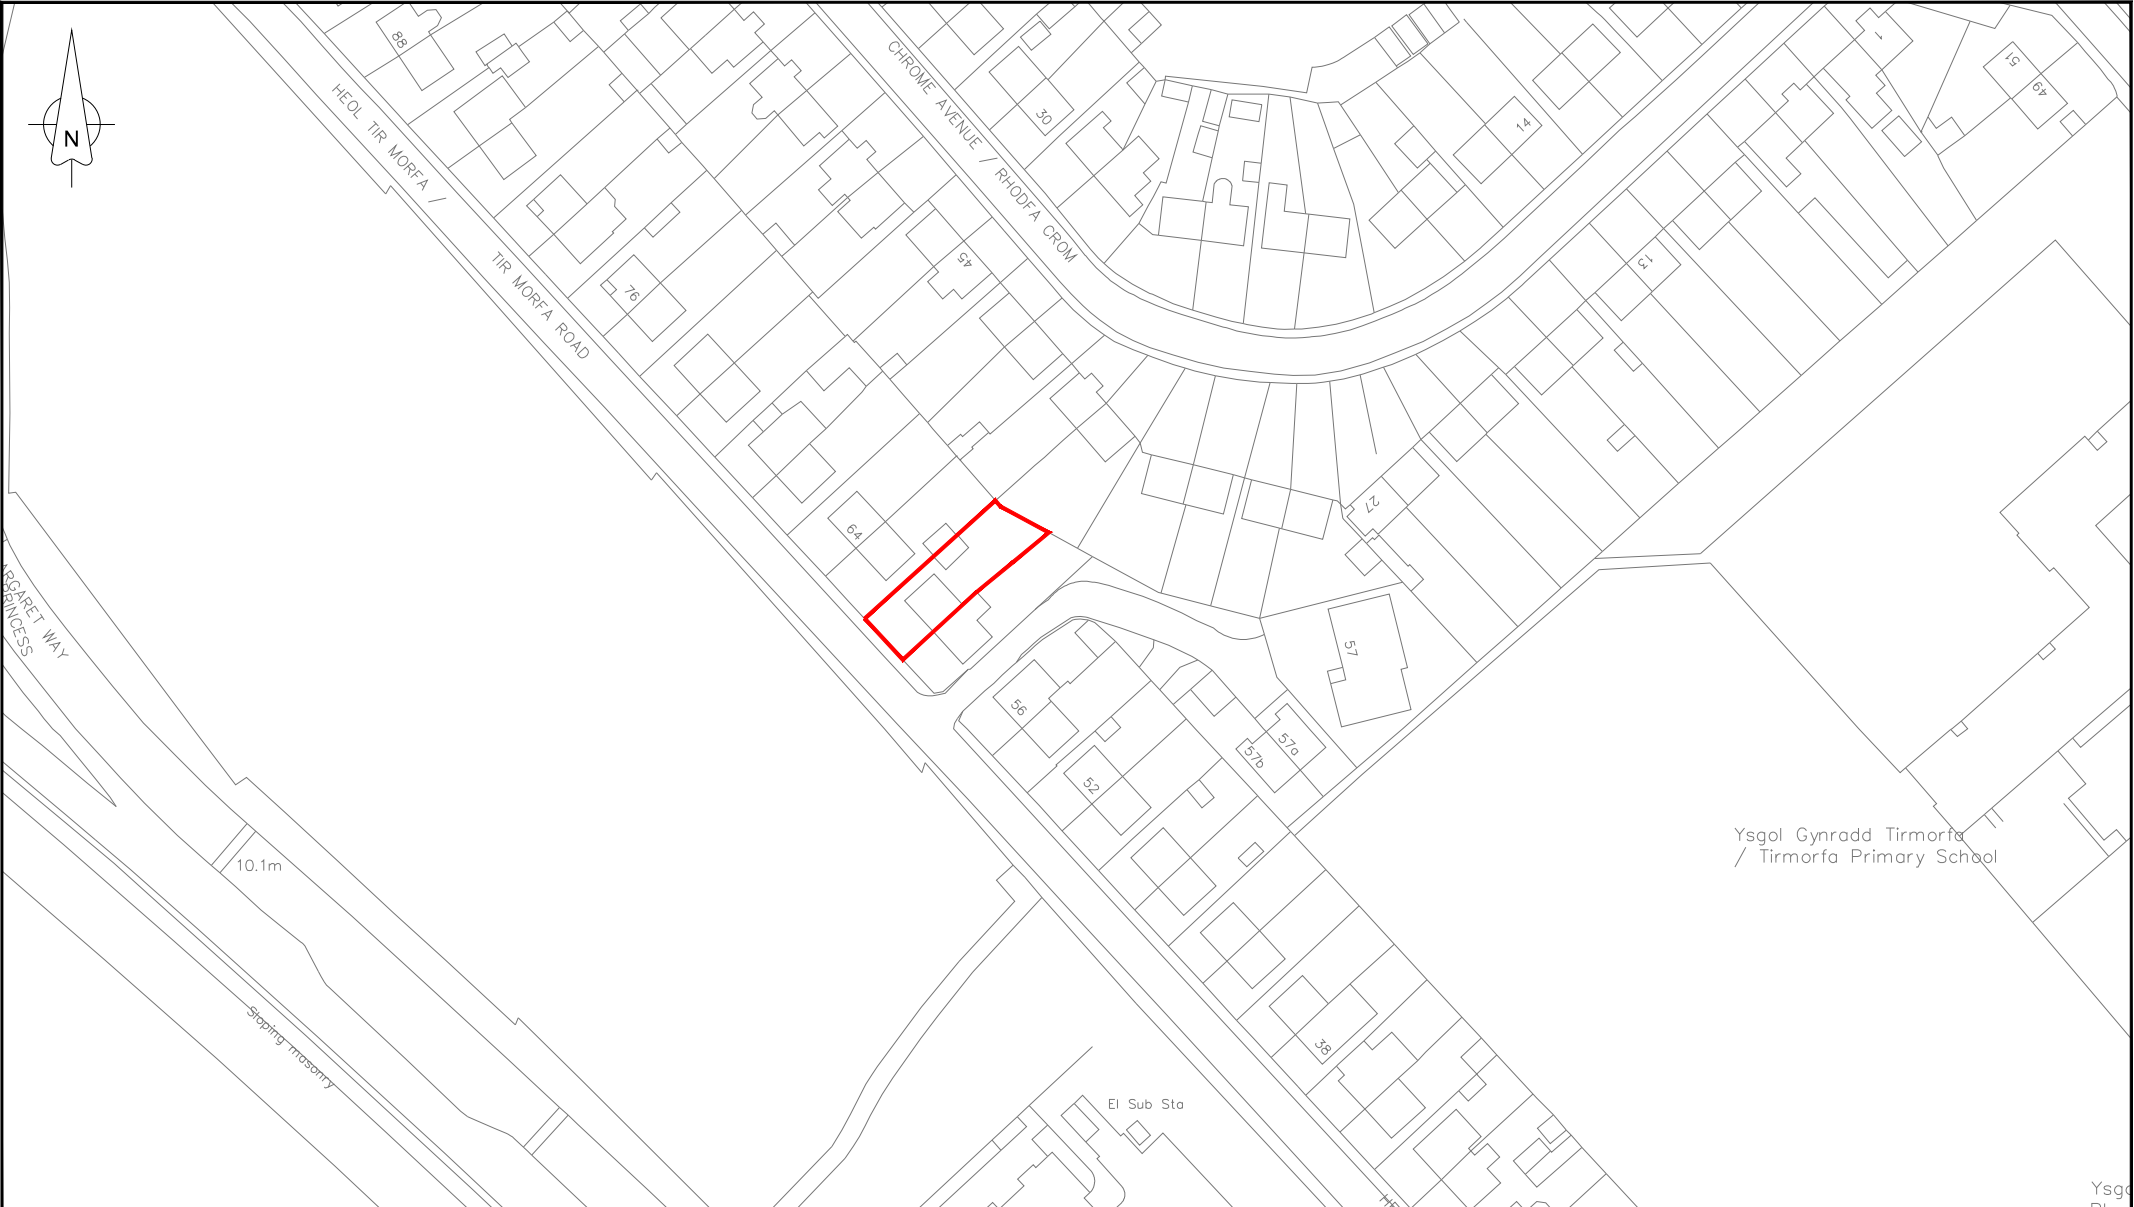

		Client Sarah Lee	Title LOCATION_PLAN		Scale 1:1250	Drawn AT	Check	Auth
		Project Proposed Improvements to 60 Tir Morfa Road, PT				Date JAN_21	Date	Date
			FILE NAME:				Rev	Status
			Drawing Number 0121-05					