



Existing Front Elevation

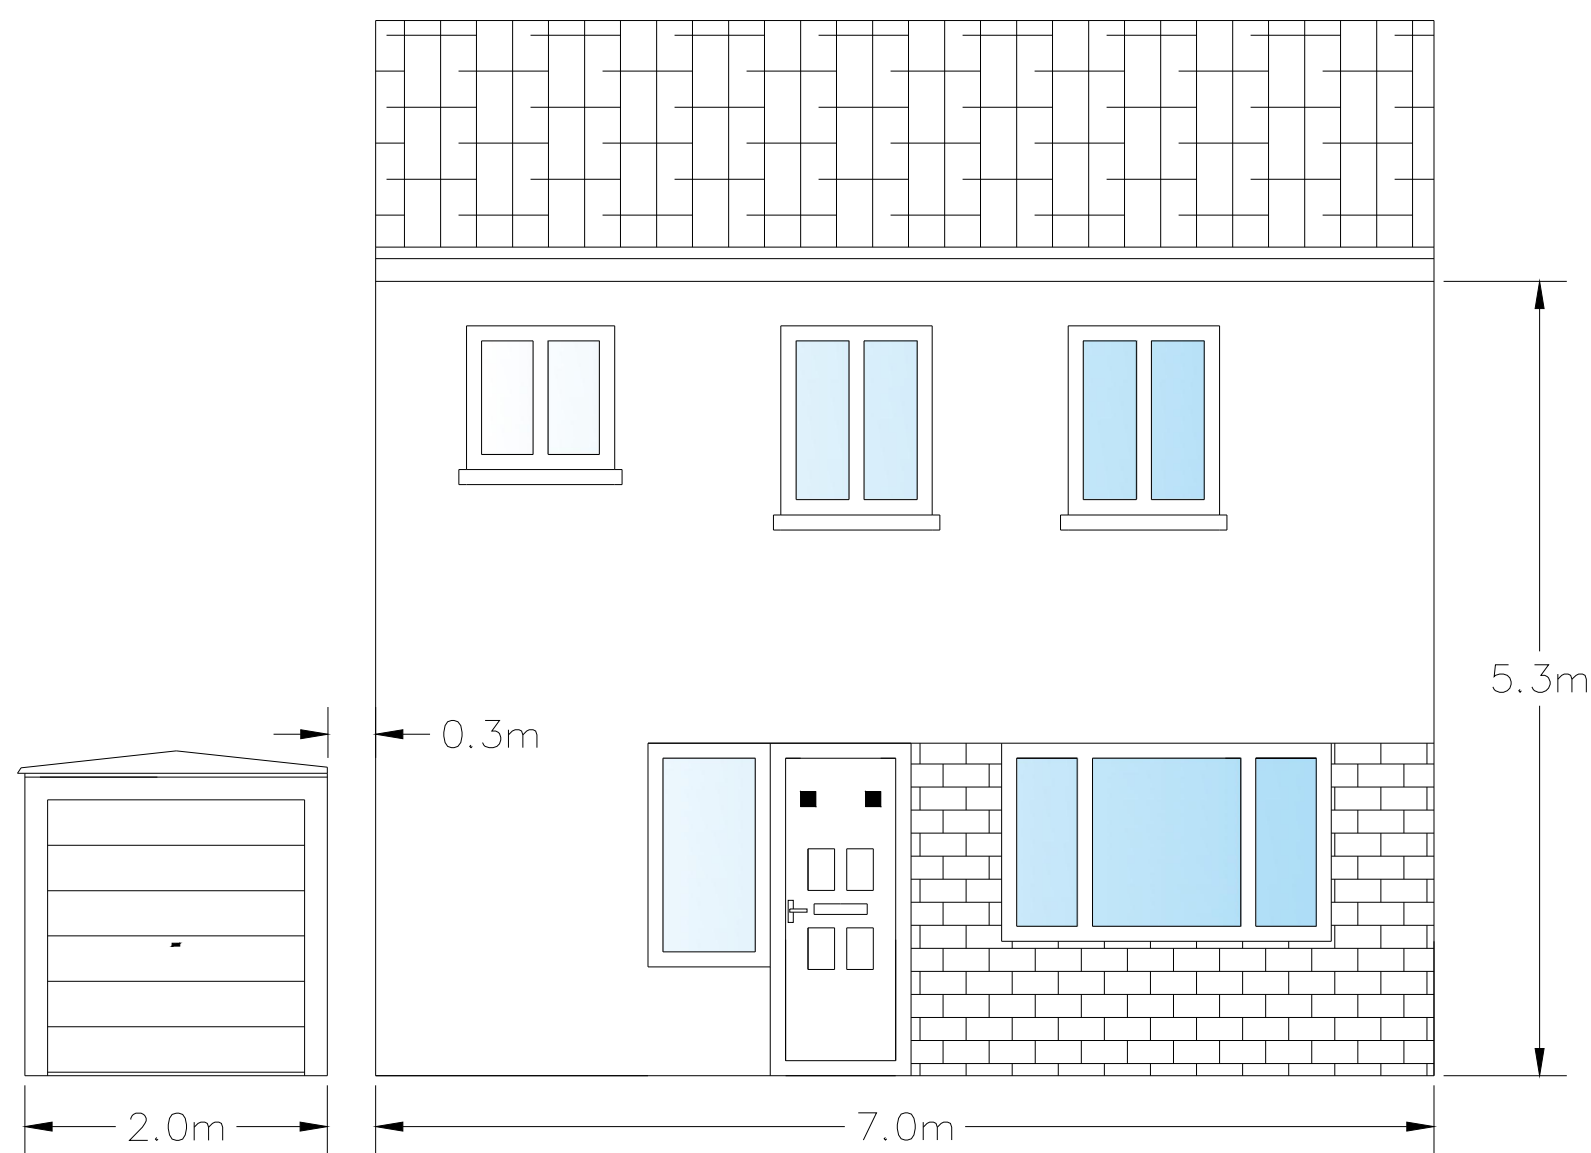


Proposed Front Elevation



Existing Side Elevation (L)

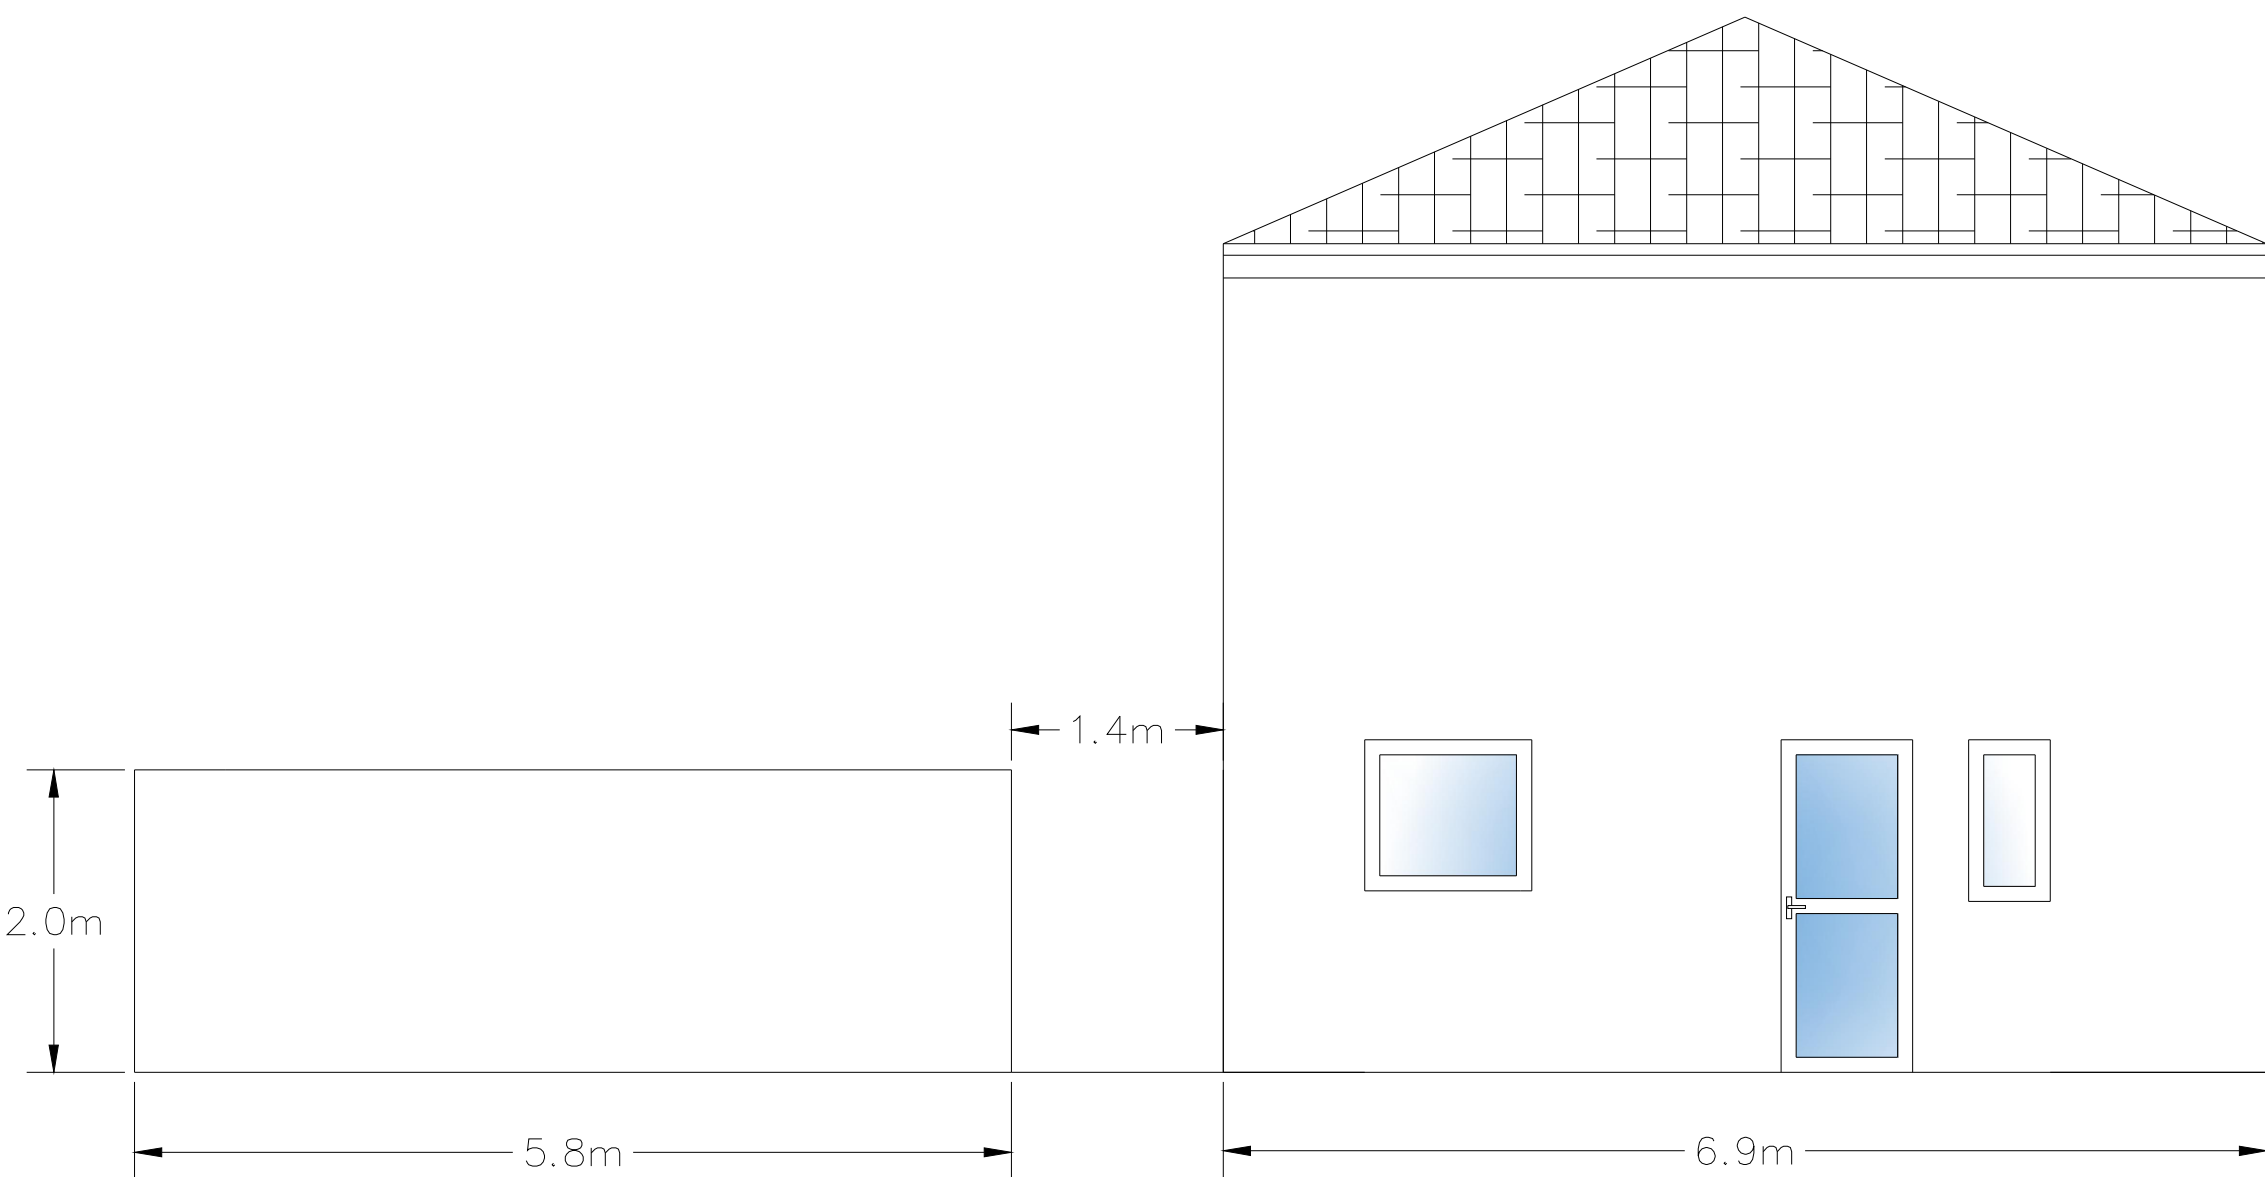

Proposed Side Elevation (L)

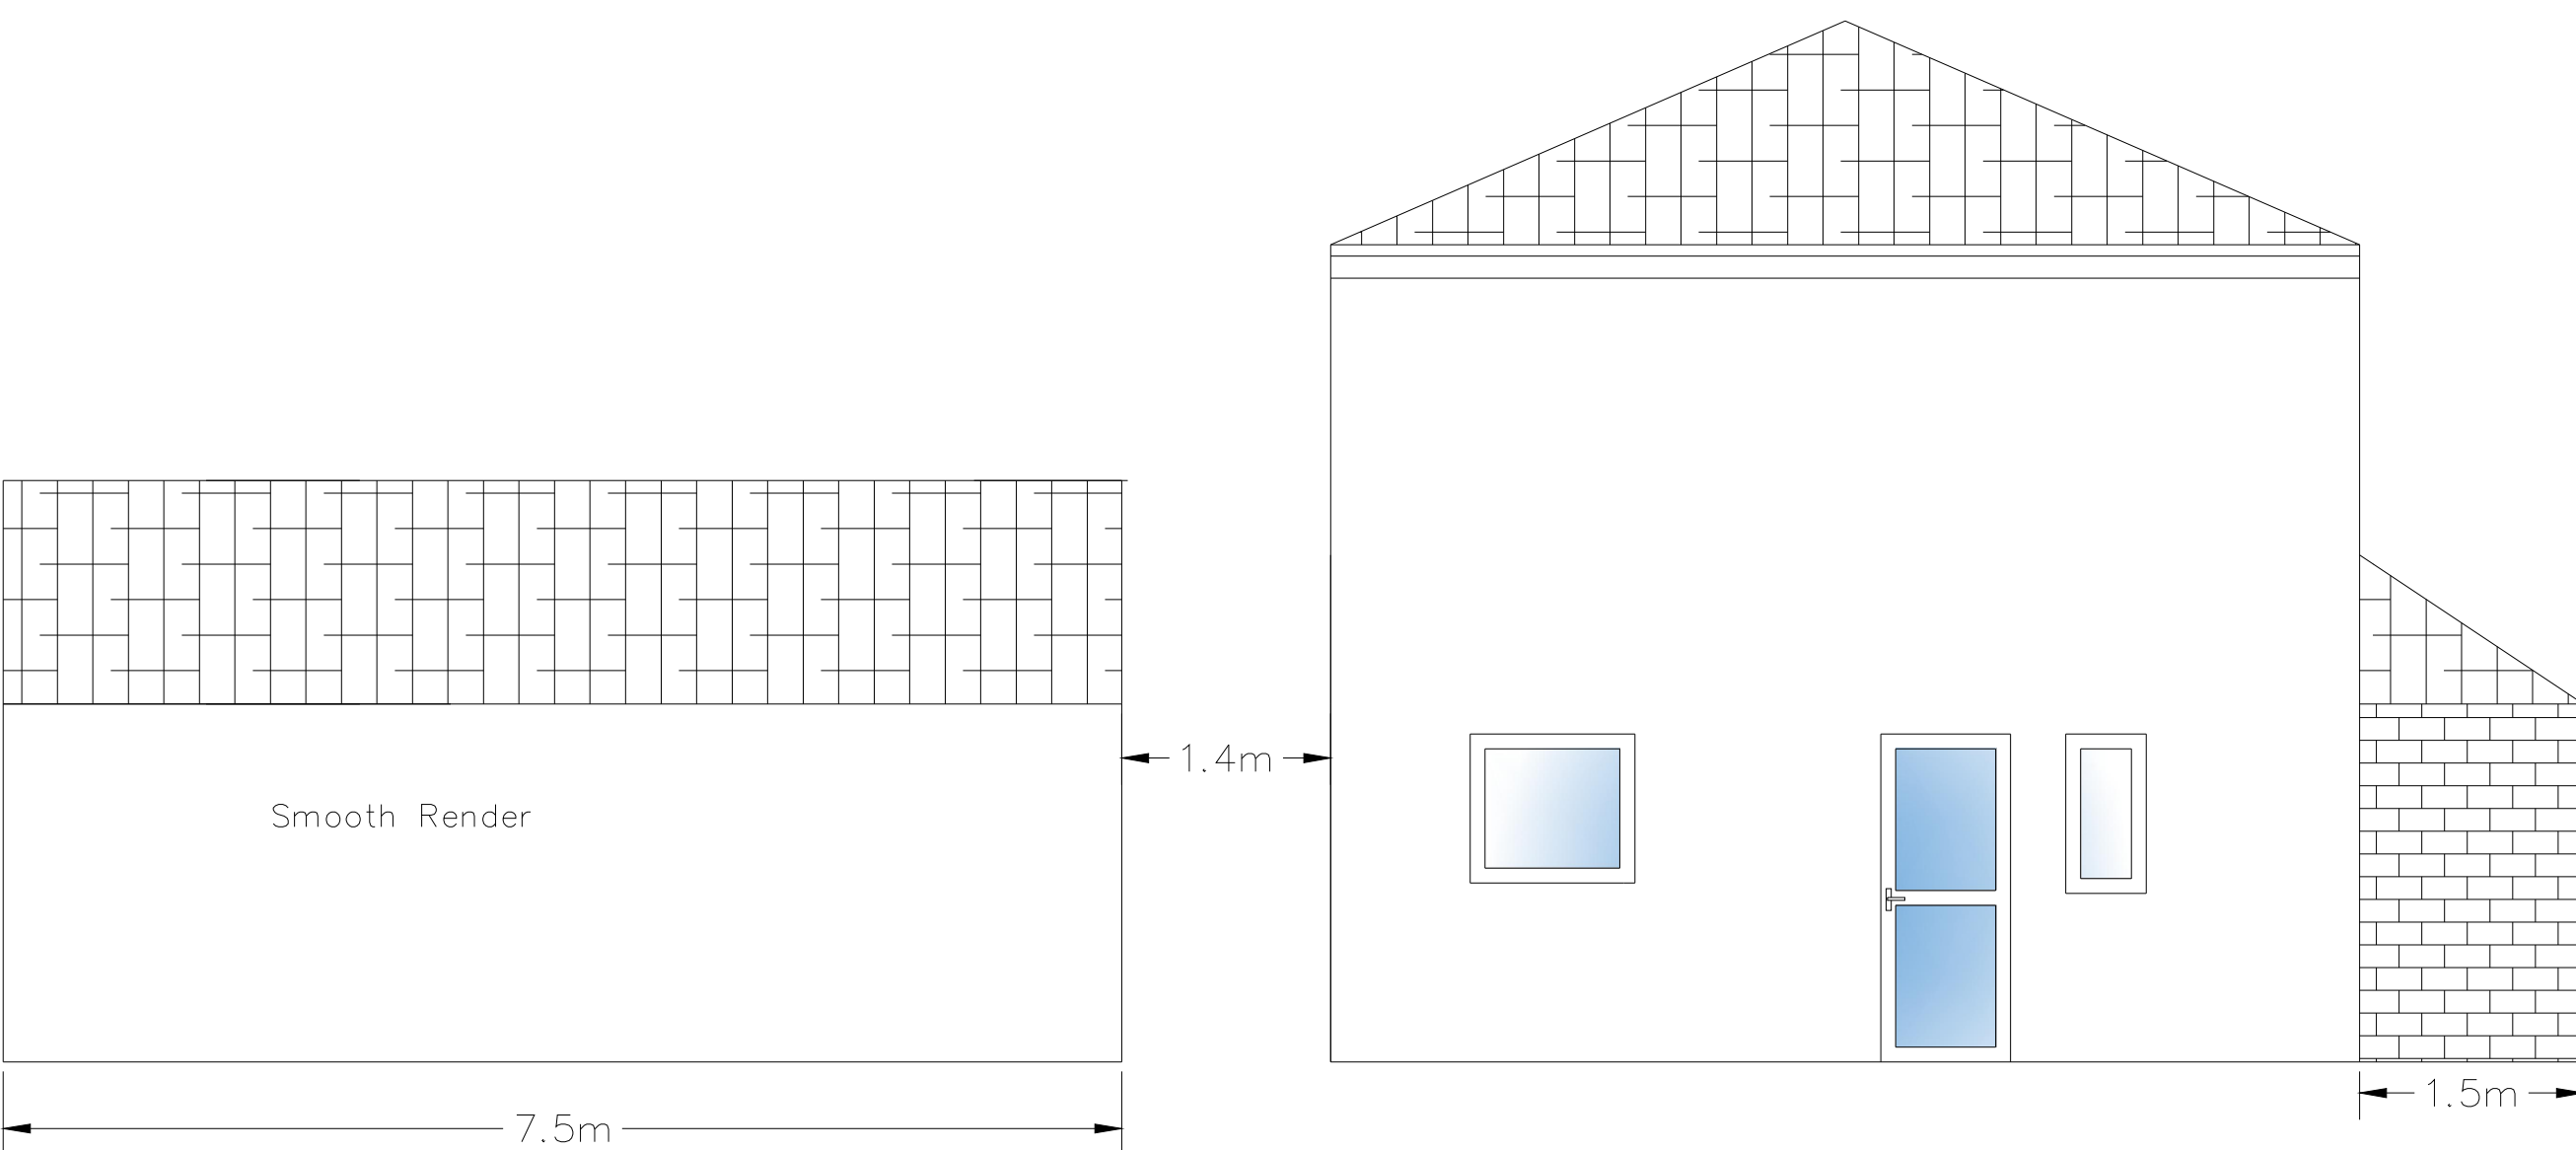[illegible]