


Superseded

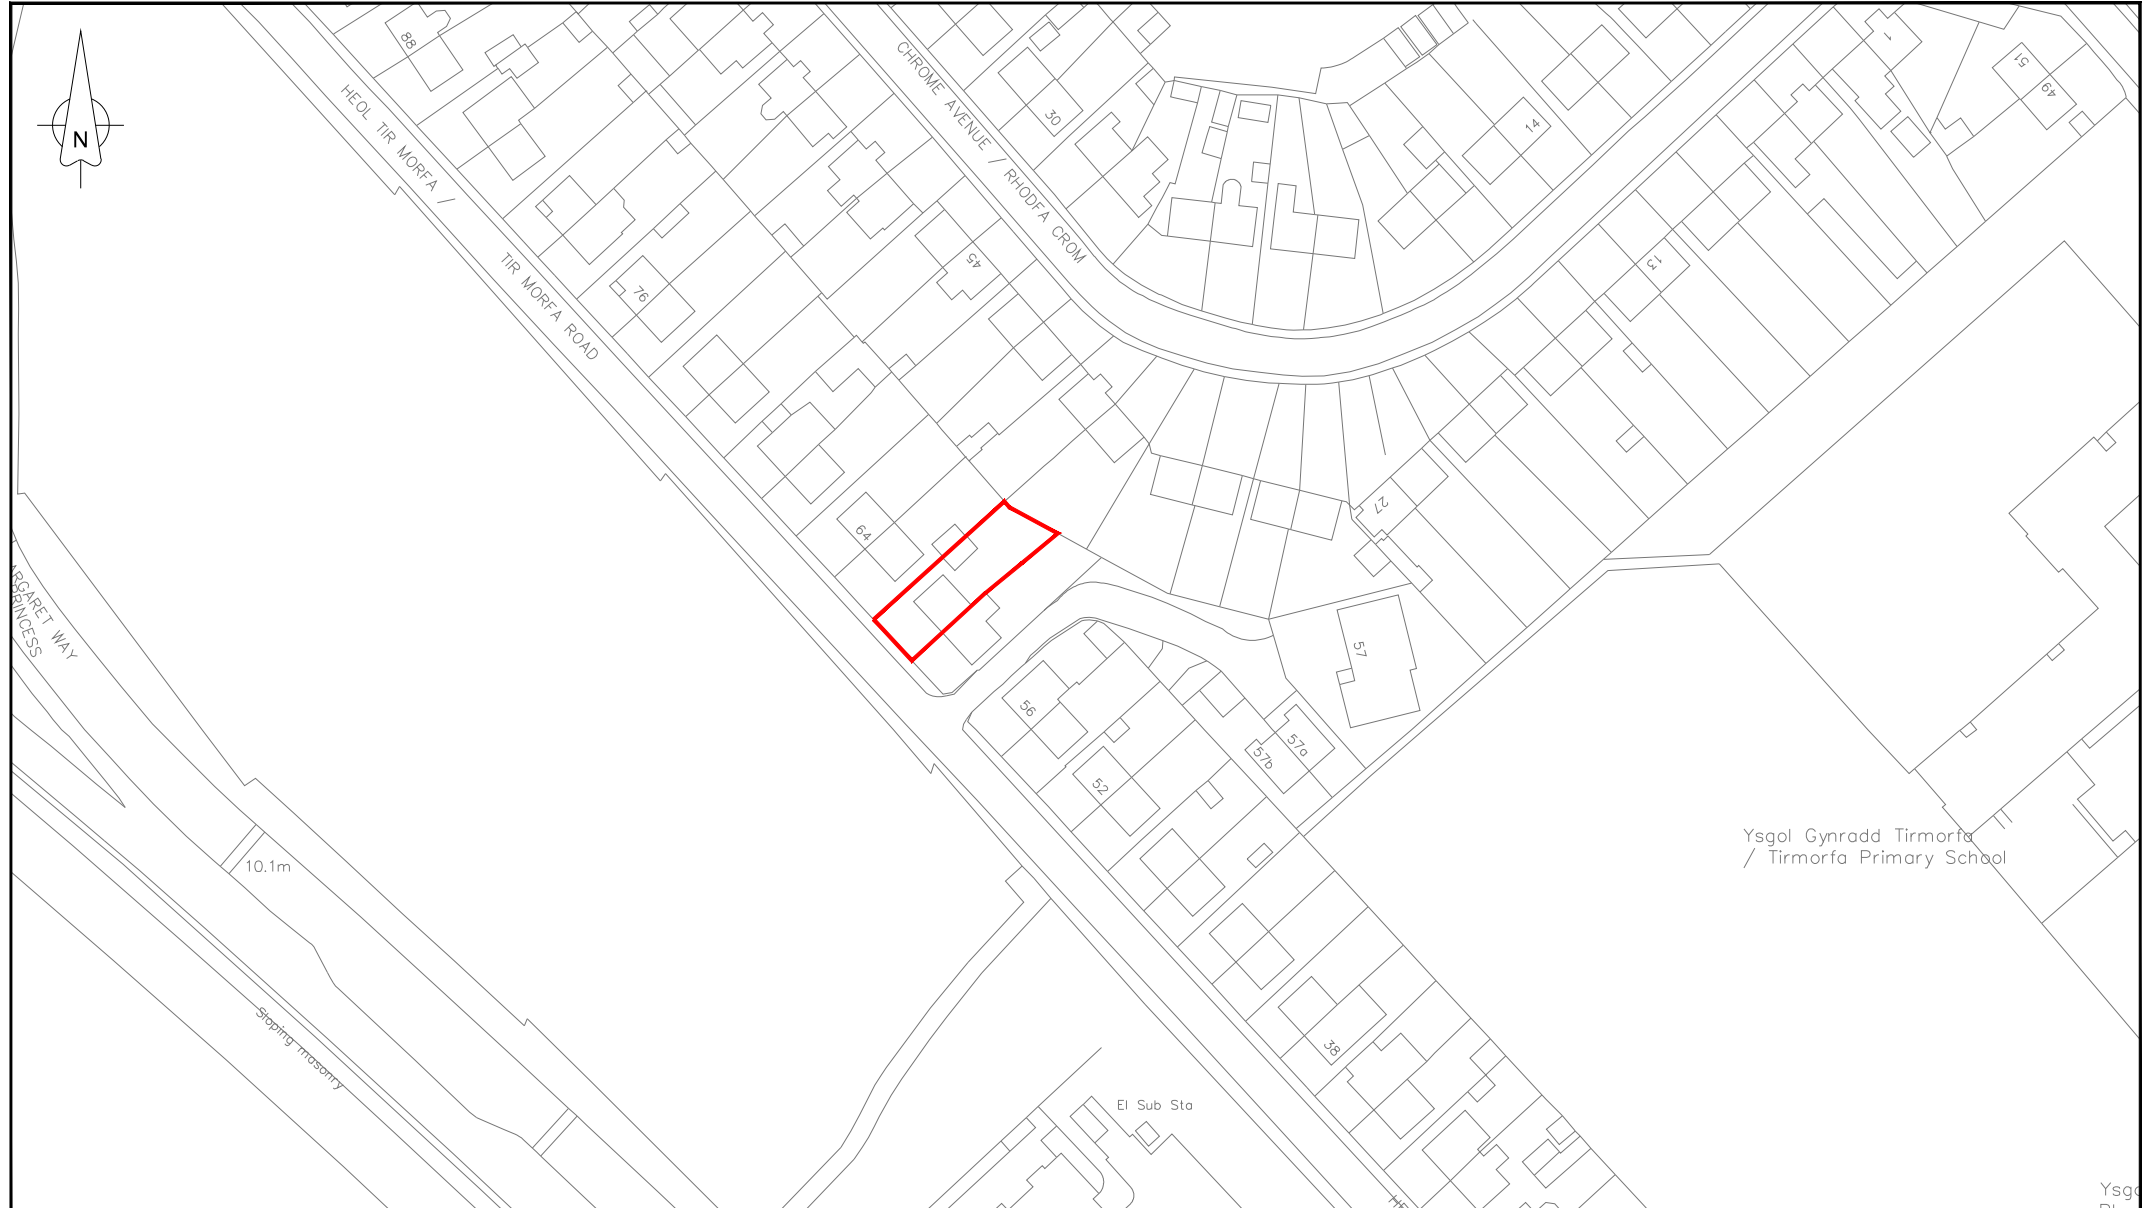

		Client Sarah Lee	Title LOCATION_PLAN	Scale 1:1250	Drawn AT	Check	Auth
				Date JAN_21	Date	Date	
		FILE NAME:					
		Project Proposed Improvements to 60 Tir Morfa Road, PT	Drawing Number 0121-05				Rev