


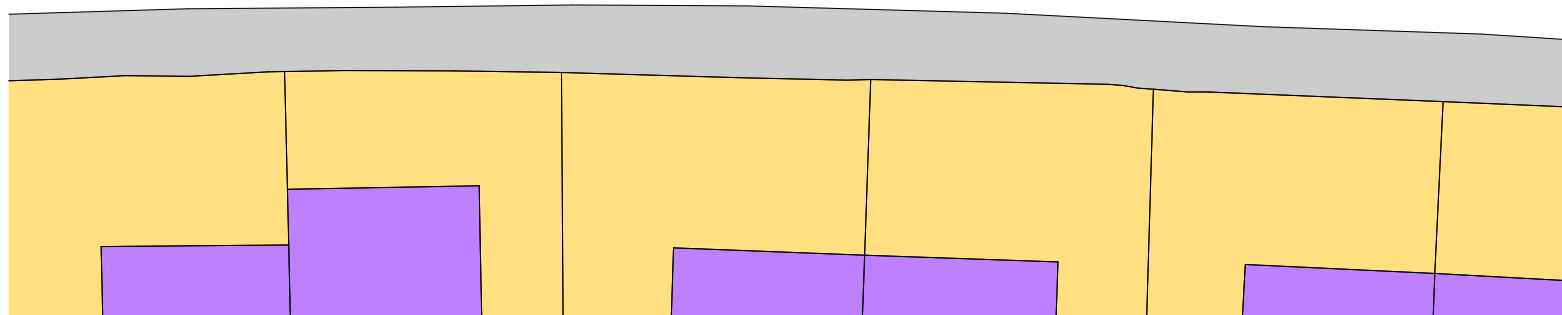

darkin architects drawing on experience www.darkinarchitects.com CARDIFF 02921 197 196 LLANELLI 01554 778 730 NEATH 01639 383 000 info@darkinarchitects.com	NOTES				CLIENT: Richard Teesdale		
					PROJECT: Domestic Extension		
					PROJECT ADDRESS: 14 Albion Road Baglan, SA12 8BY		
					DRAWING TITLE: Proposed Parking Layout		
	No.	Description	By	Date	DRAWN BY <i>SJC</i>	CHECKED BY <i>DLD</i>	© Copyright Darkin Architects 2021
THIS DRAWING IS THE COPYRIGHT OF DARKIN ARCHITECTS AND MAY NOT BE COPIED, ALTERED OR REPRODUCED IN ANY FORM OR PASSED TO A THIRD PARTY WITHOUT THEIR CONSENT. DIMENSIONS MUST BE CHECKED AND VERIFIED ON SITE AND ANY DISCREPANCIES SHOULD BE REPORTED TO THE ARCHITECT. THIS DRAWING MUST NOT BE SCALED AND SHOULD BE READ IN CONJUNCTION WITH ALL OTHER CONSULTANT'S DRAWINGS. IF IN DOUBT ASK FOR CONFIRMATION.				PROJECT REF <i>RH443</i>	SCALE <i>1 : 200</i>	PAPER SIZE <i>A3</i>	
				DRAWING <i>005</i>	REVISION	DATE <i>01/25/21</i>	