


As Illustrated in
the Diagram
There is not
Suitable Parking
on the Existing
Site (Car doors
cannot be
opened)

Front wall to be
retained

Current parking
located on Albion
Rd (Both Sides)

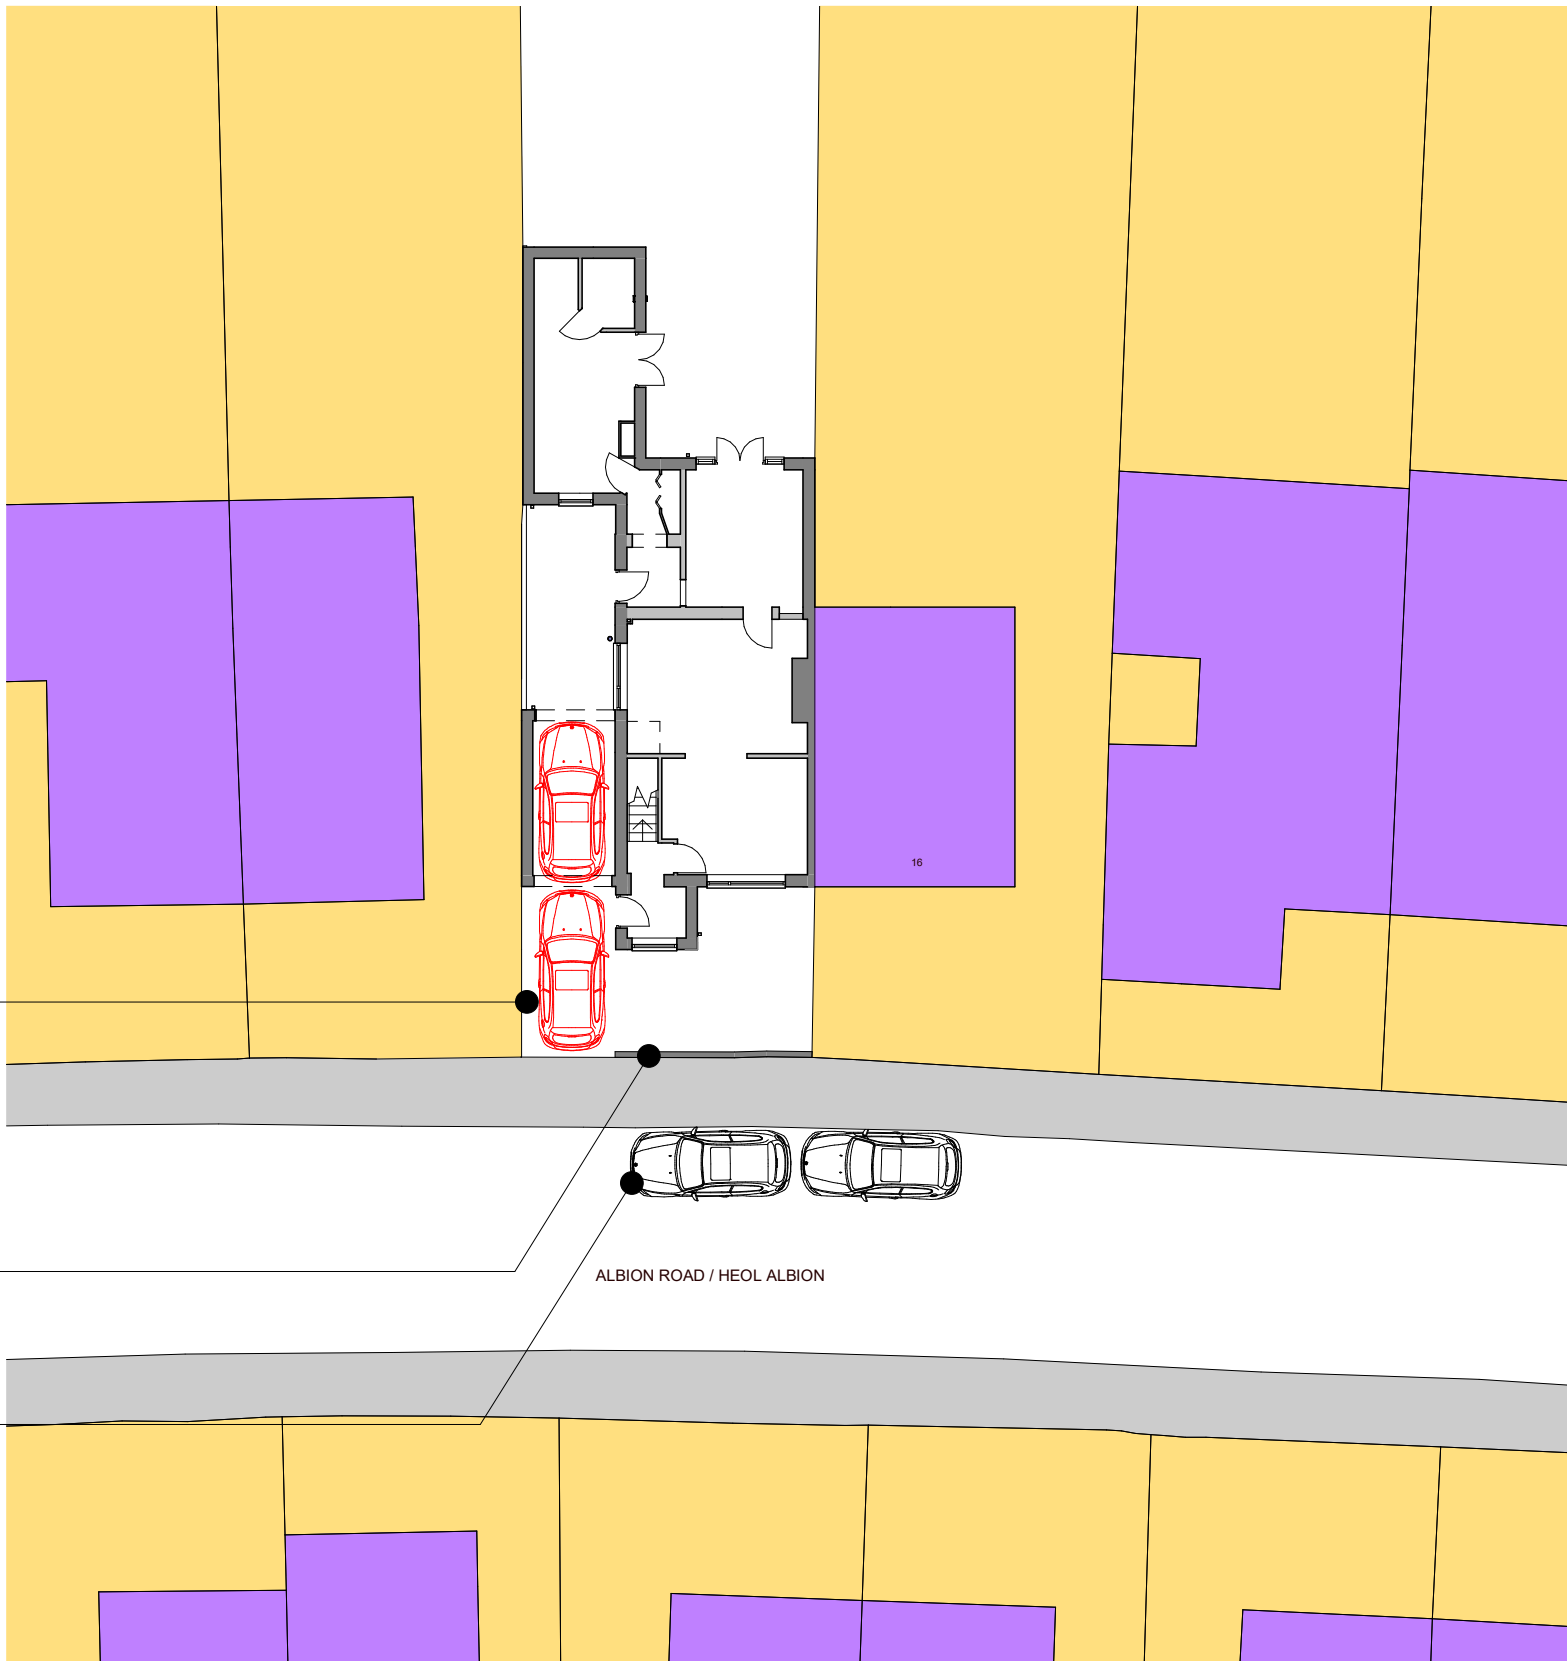

darkin architects drawing on experience www.darkinarchitects.com CARDIFF 02921 197 196 LLANELLI 01554 778 730 NEATH 01639 383 000 info@darkinarchitects.com RIBA Chartered Practice	NOTES			CLIENT: Richard Teesdale				
	Parking is not a suitable size							
				PROJECT: Domestic Extension				
				PROJECT ADDRESS: 14 Albion Road Baglan, SA12 8BY				
				DRAWING TITLE: Existing Parking Layout				
				DRAWN BY SJC			CHECKED BY DLD	© Copyright Darkin Architects 2020
				PROJECT REF RH443			SCALE 1 : 200	PAPER SIZE A3
			DRAWING 004			REVISION B	DATE 12/01/21	
THIS DRAWING IS THE COPYRIGHT OF DARKIN ARCHITECTS AND MAY NOT BE COPIED, ALTERED OR REPRODUCED IN ANY FORM OR PASSED TO A THIRD PARTY WITHOUT THEIR CONSENT. DIMENSIONS MUST BE CHECKED AND VERIFIED ON SITE AND ANY DISCREPANCIES SHOULD BE REPORTED TO THE ARCHITECT. THIS DRAWING MUST NOT BE SCALED AND SHOULD BE READ IN CONJUNCTION WITH ALL OTHER CONSULTANT'S DRAWINGS. IF IN DOUBT ASK FOR CONFIRMATION.								