




PORT TALBOT WORKS

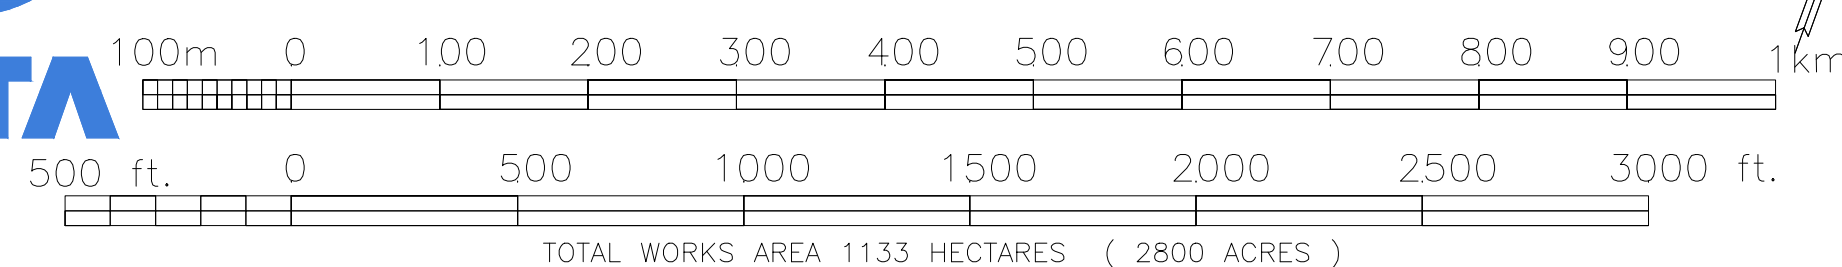


TOTAL WORKS AREA 1133 HECTARES (2800 ACRES)

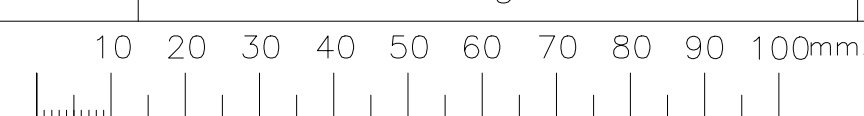


CONFIDENTIAL— Tata Steel UK Limited

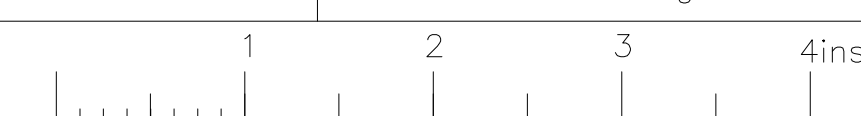

DO NOT SCALE

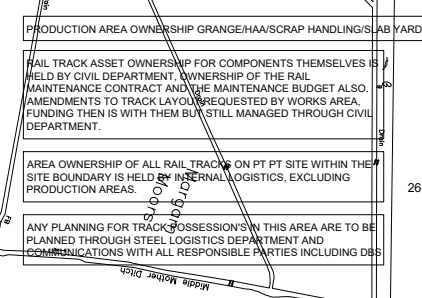

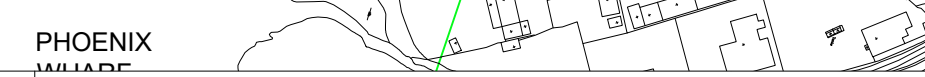				
NO. OFF	ITEM	DRG. NO. OR MATL.	ITEM	DESCRIPTION
		SCALE--1:5000		PLANT TATA STEEL PORT TALBOT
		UNIT OF MEASUREMENT		SECTION 200T BUNKER
		DRAWN		DESCRIPTION
		CHECKED		PROPOSED SITE LOCATION PLAN OF NEW INTAKE HOPPER BUILDING BESIDE 200T BUNKER AND EXTENSION OF TAIL END OF CONV 814 PROJECT- FOR PLANNING PERMISSION
		APPROVED		PURPOSE STATE (1 of 2)
COPYRIGHT- Tata SteelUK Limited ©				
CONFIDENTIAL			ORIGINATING OFFICE	
THIS DRAWING IS THE PROPERTY OF TATA STEEL UK LIMITED AND MUST NOT BE COPIED WITHOUT WRITTEN PERMISSION. ITS CONTENTS ARE CONFIDENTIAL AND MUST NOT BE DISCLOSED OUTSIDE TATA STEEL UK LIMITED WITHOUT WRITTEN PERMISSION AND ARE TO BE USED ONLY FOR THE PURPOSE FOR WHICH THE DRAWING WAS SUPPLIED.			DRG. NO.	REV
			RECEIVING OFFICE	REV
JOB REF :				
CAD FILE :				



REVISIONS

[illegible]

ORIGINATING OFFICE	DRG.No.	RECEIVING OFFICE

REV

REV
