




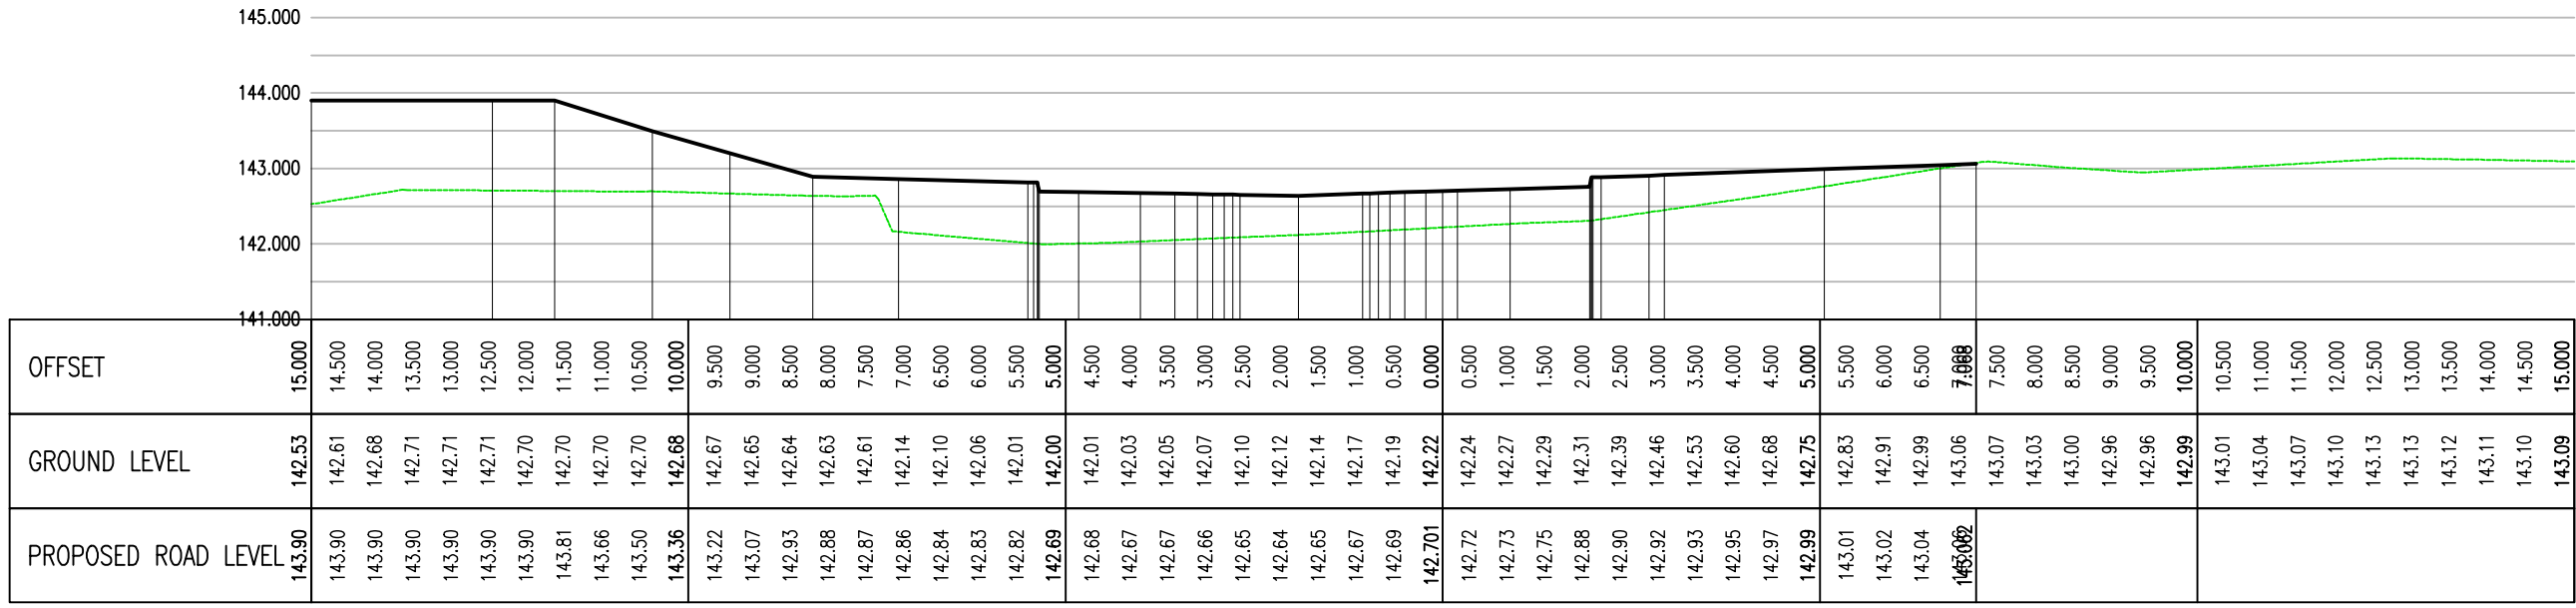


ALIGNMENT RD-BUS LANE
CHAINAGE 30.000

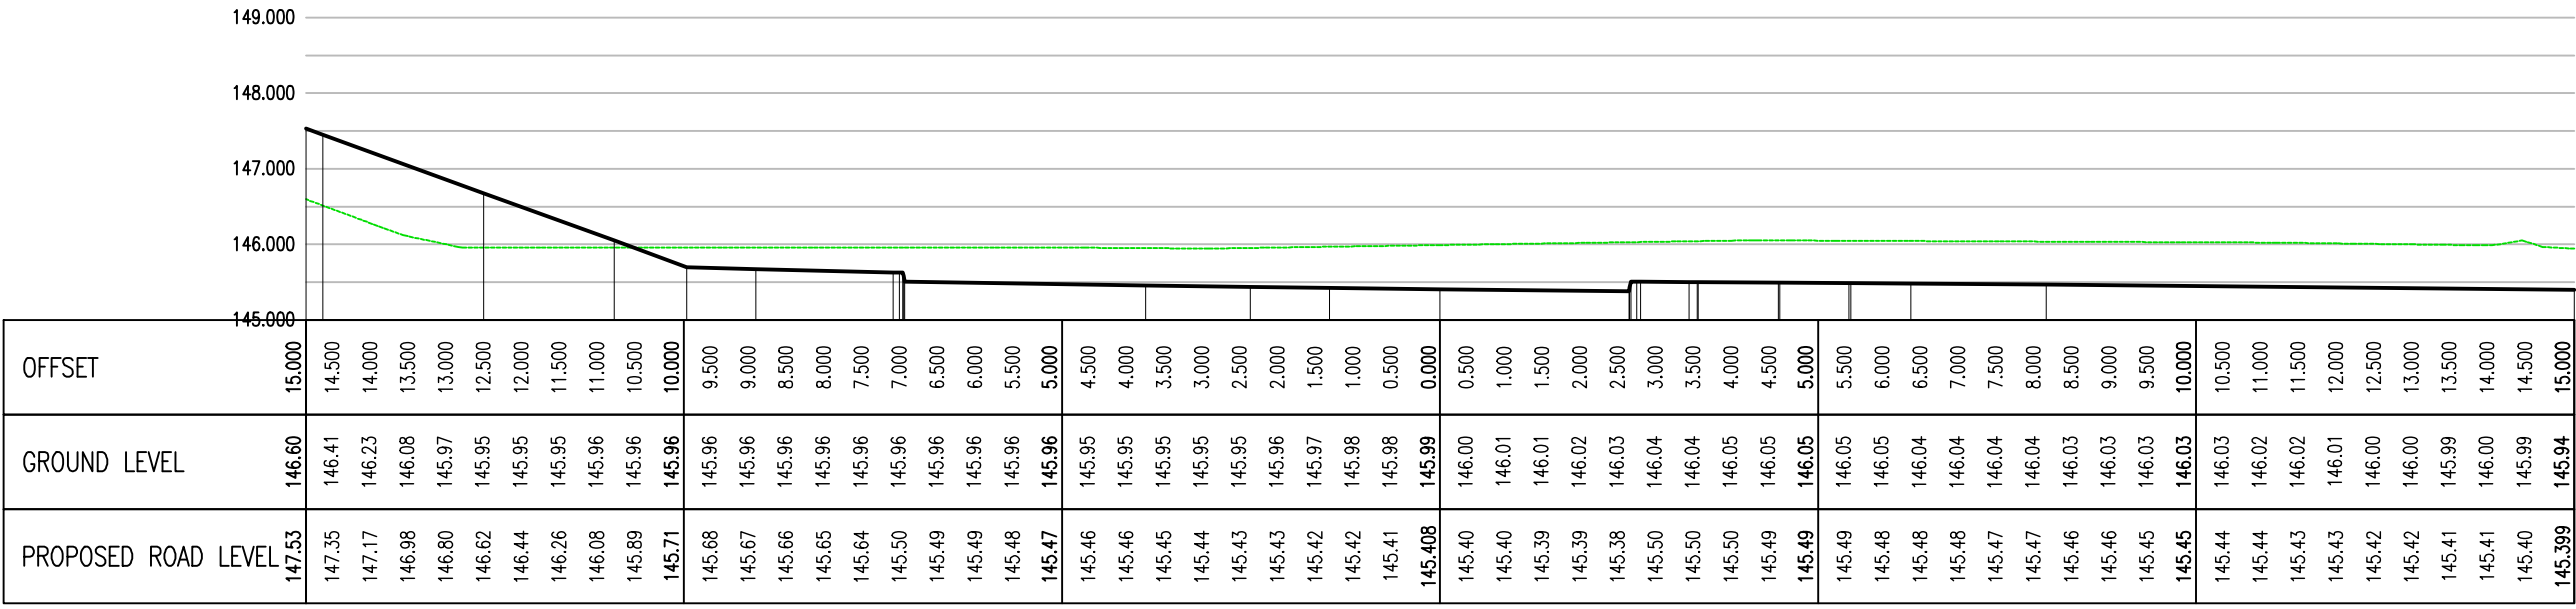


ALIGNMENT RD-BUS LANE
CHAINAGE 110.000

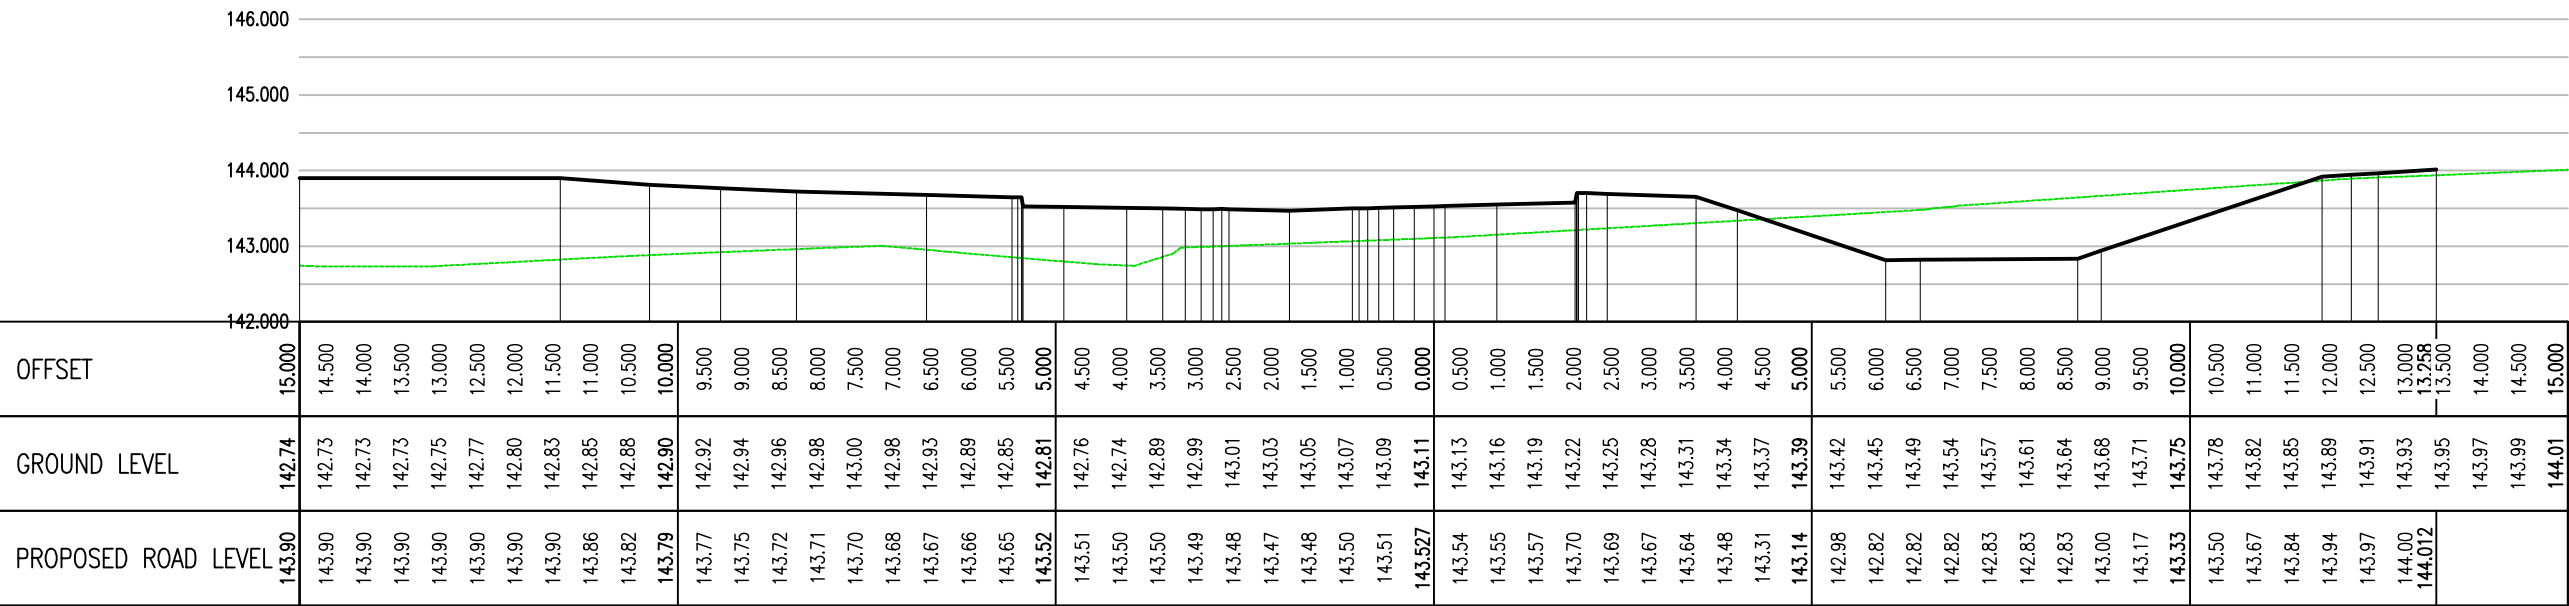

ALIGNMENT RD-BUS LANE
CHAINAGE 50.000

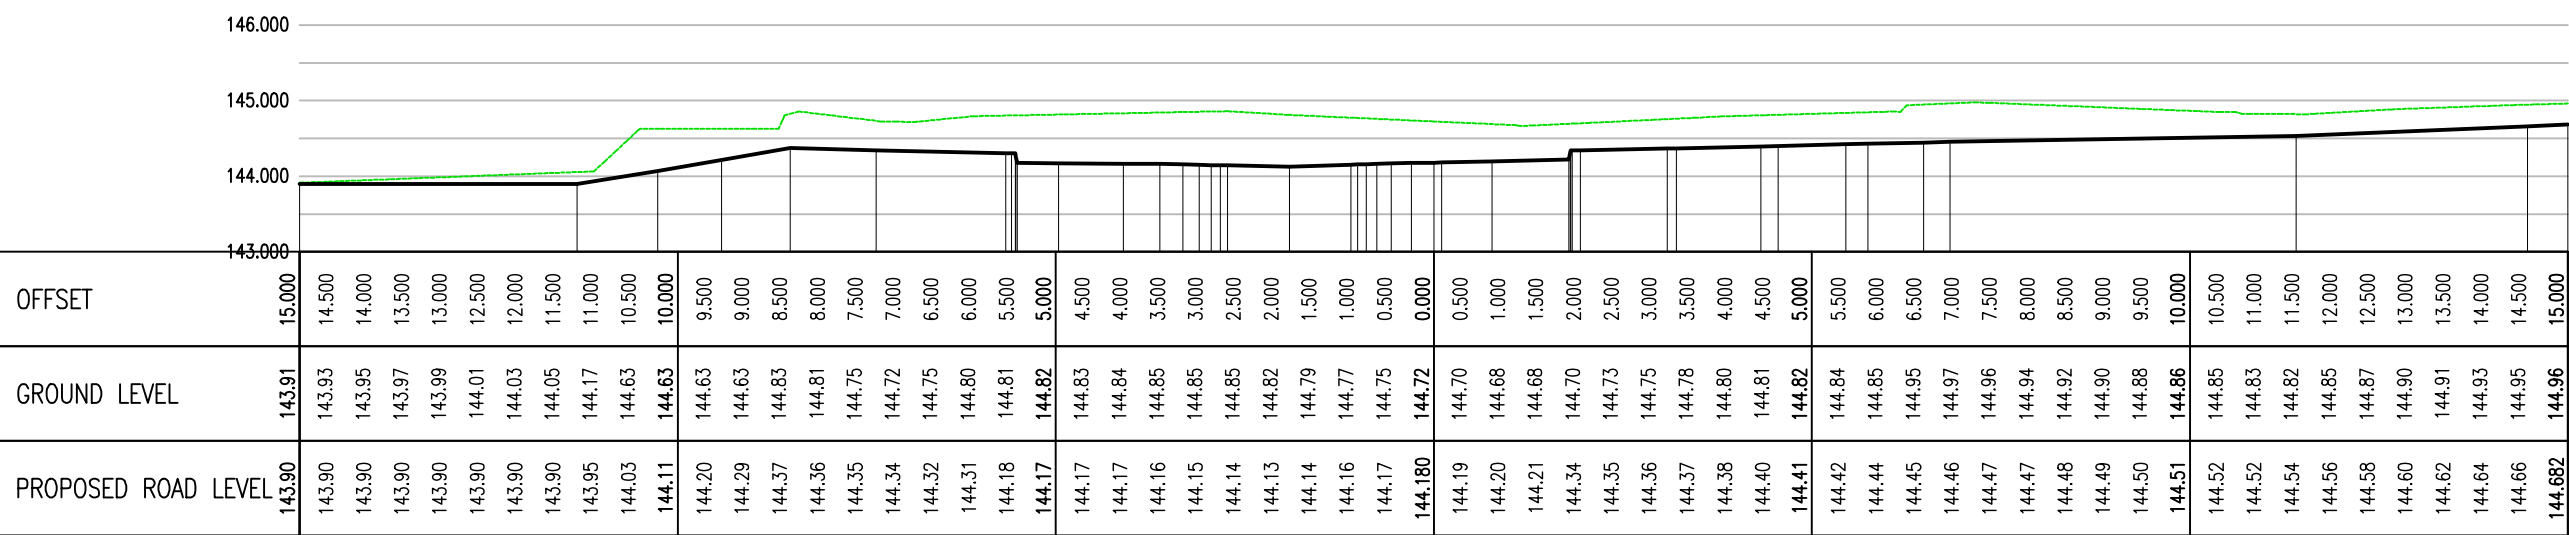

ALIGNMENT RD-BUS LANE
CHAINAGE 70.000

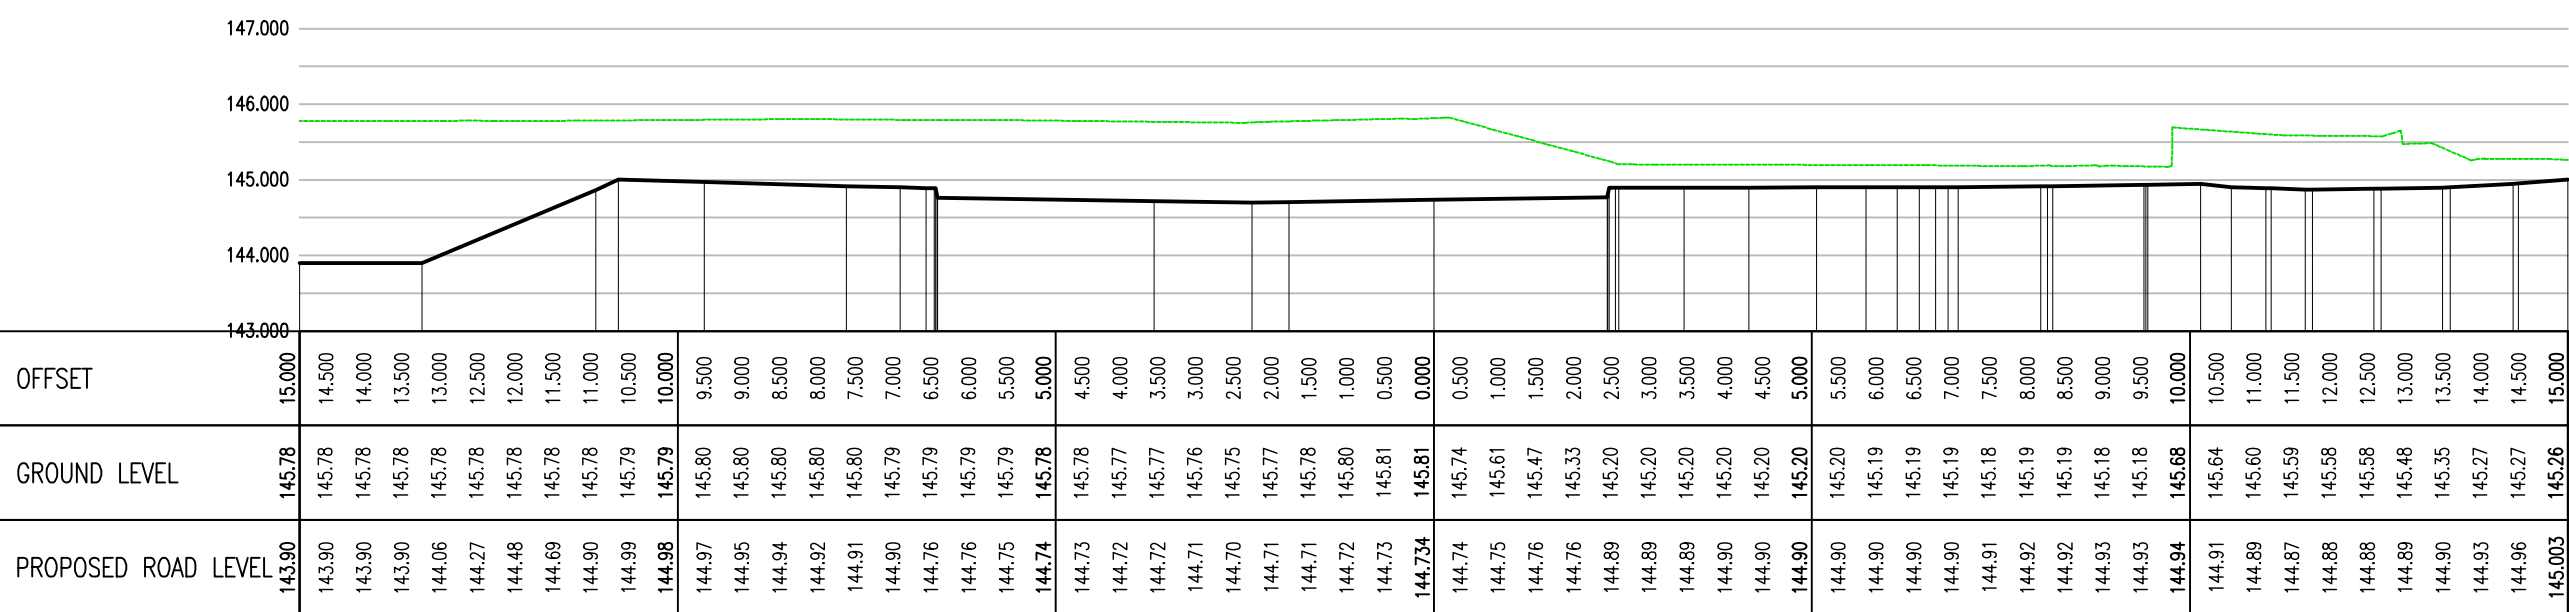

ALIGNMENT RD-BUS LANE
CHAINAGE 90.000

DO NOT SCALE

GENERAL NOTES

1. Read in conjunction with all other scheme drawings.
2. All levels in metres relative to OS datum, unless otherwise noted.
3. All dimensions in metres on plan, unless otherwise noted.

KEY

— EXISTING GROUND LEVEL

— PROPOSED GROUND LEVEL

P01	18/01/2021	MP	FIRST ISSUE	AB	AB
REV	DATE	BY	DESCRIPTION	CHK	APP
DRAWING STATUS:					
S0 - WORK IN PROGRESS					
CLIENT:					
MORGAN SINDALL					
ARCHITECT:					
POWELL DOBSON ARCHITECTS					
SITE/PROJECT:					
CEFN SAESON SCHOOL					
TITLE:					
BUS LANE CROSS SECTIONS					
SCALE @ AL:		CHECKED:		APPROVED:	
AS SHOWN		AB		AB	
PROJECT NO:		DESIGNED:		DATE:	
70049143		MP		JANUARY 2021	
DRAWING NO:					REV
26W007-WSP-XX-XX-SK-C-0905					P01
© WSP UK Ltd					