
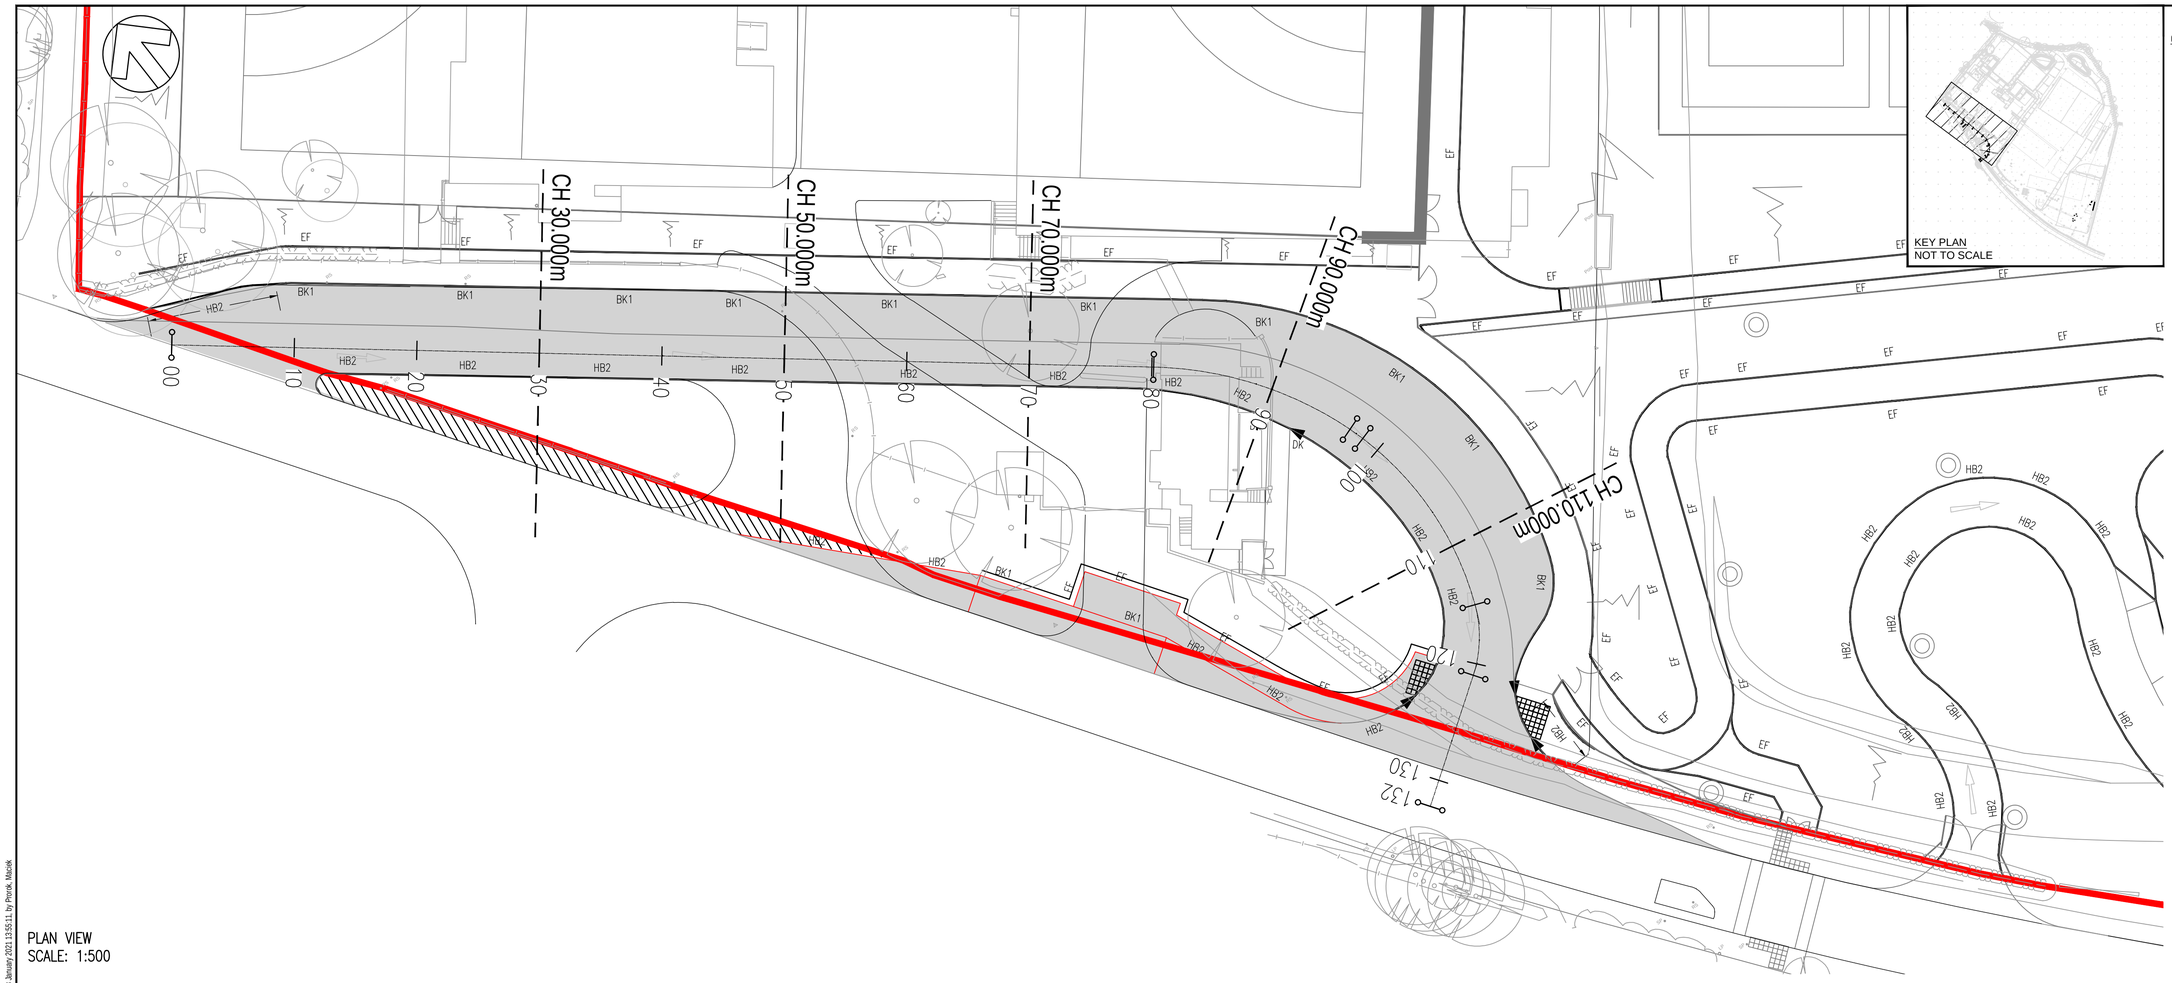


PLAN VIEW
SCALE: 1:500

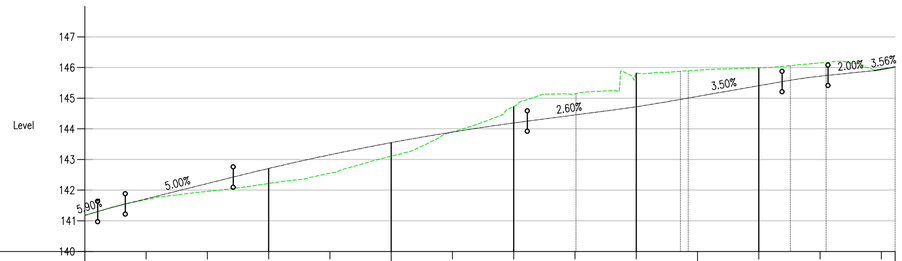

CHAINAGE	00.000	10.000	20.000	30.000	40.000	50.000	60.000	70.000	80.000	90.000	100.000	110.000	120.000	132.234
EXISTING LEVELS	141.177	141.691	141.961	142.218	142.551	143.108	143.895	144.724	145.144	145.815	145.913	145.991	146.152	146.879
PROPOSED LEVELS	141.177	141.717	142.217	142.708	143.154	143.550	143.896	144.192	144.454	144.721	145.058	145.408	145.719	146.339
HORIZONTAL GEOMETRY		R =500.000 K =5.000 L =4.504		L =80.150						R: 30.000 L: 17.040	R: 32.500 L: 1.286	R: 25.500 L: 16.659	R: 10.000 L: 5.844	L =11.256
VERTICAL GEOMETRY	G =5.901% L =2.105	G =5.000% L =17.595		R =2000.000 K =20.000 L =48.000			G =2.600% L =13.940	R =1000.000 K =10.000 L =9.000	G =3.500% L =18.657	R =500.000 K =5.000 L =7.500	G =2.000% L =7.532			G =3.557% L =3.400

RD–BUS LANE CH 0.000m TO 132.234m
SCALE: H 1:500,V 1:100. DATUM: 140.000

DO NOT SCALE

GENERAL NOTES

1. Read in conjunction with all other scheme drawings.
2. All levels in metres relative to OS datum, unless otherwise noted.
3. All dimensions in metres on plan. unless otherwise noted.

KEY

EXISTING GROUND LEVEL

PROPOSED GROUND LEVEL

REV	DATE	BY	DESCRIPTION	CHK	APP
P01	18/01/2021	MP	FIRST ISSUE	AB	AB

DRAWING STATUS: S0 - WORK IN PROGRESS

1 Capital Quarter, Tyndall St, Cardiff, CF10 4BZ, UK
T+ 44 (0) 292 076 9200
wsp.com

CLIENT: MORGAN SINDALL

ARCHITECT: POWELL DOBSON ARCHITECTS

SITE/PROJECT: CEFN SAESON SCHOOL

TITLE: BUS LANE PLAN AND LONGSECTIONS

SCALE @ A1:	CHECKED:	APPROVED:
AS SHOWN	AB	AB

PROJECT NO:	DESIGNED:	DRAWN:	DATE:
70049143	MP	MP	JANUART 2021

DRAWING No: 26W007-WSP-XX-XX-SK-C-0904 REV: P01

© WSP UK Ltd

File name:\\UK.WSPGROUP.COM\CENTRAL DATA\PROJECTS\70049143\XX\70049143 - CEFN SAESON SCHOOL\06 WIP\CV CIVIL ENGINEERING\01 MODEL\26W007-WSP-00-XX-SK-C-0904_PROPOSED CROSS SECTION BUS LAYBAY.DWG, printed on 18 January 2021 13:55:11, by Pornik Macek