

Architectural and
Building
Surveying

DRAWING SERVICES

(Design Award Winner)

5 Ebenezer Terrace
Blackmill
Bridgend
CF35 6EA

Ralph Shepherd MCABE, Dip HI

Tel: 01656 842913
Mob: 07855 935680
Email: ralphshepherd@hotmail.com

Mr. A. Bozdugan

20 Nant y Winer
Morgan
Port Talbot
SA13 2XX

Proposed single
storey extension
to rear of
dwelling


Scales: 1:50 & 1:100

January 2021


Sheet 1 of 2




Existing Rear Elevation

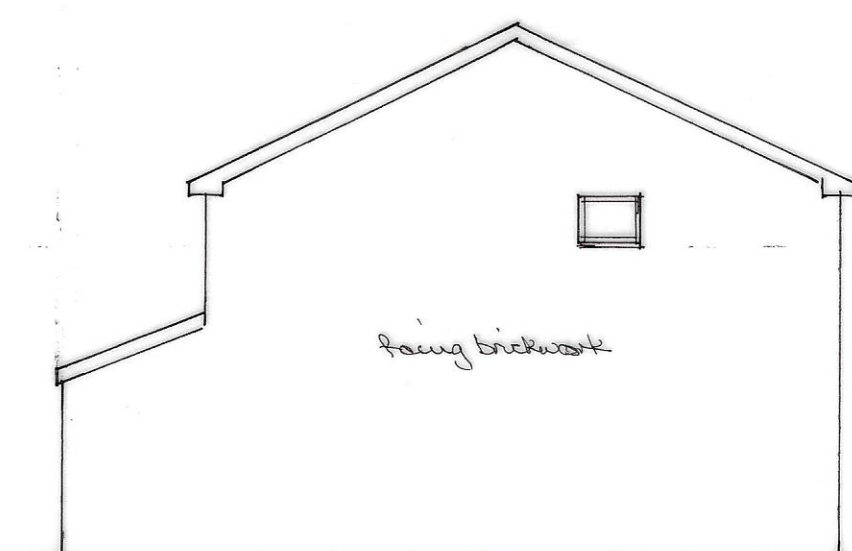


Existing Side Elevation

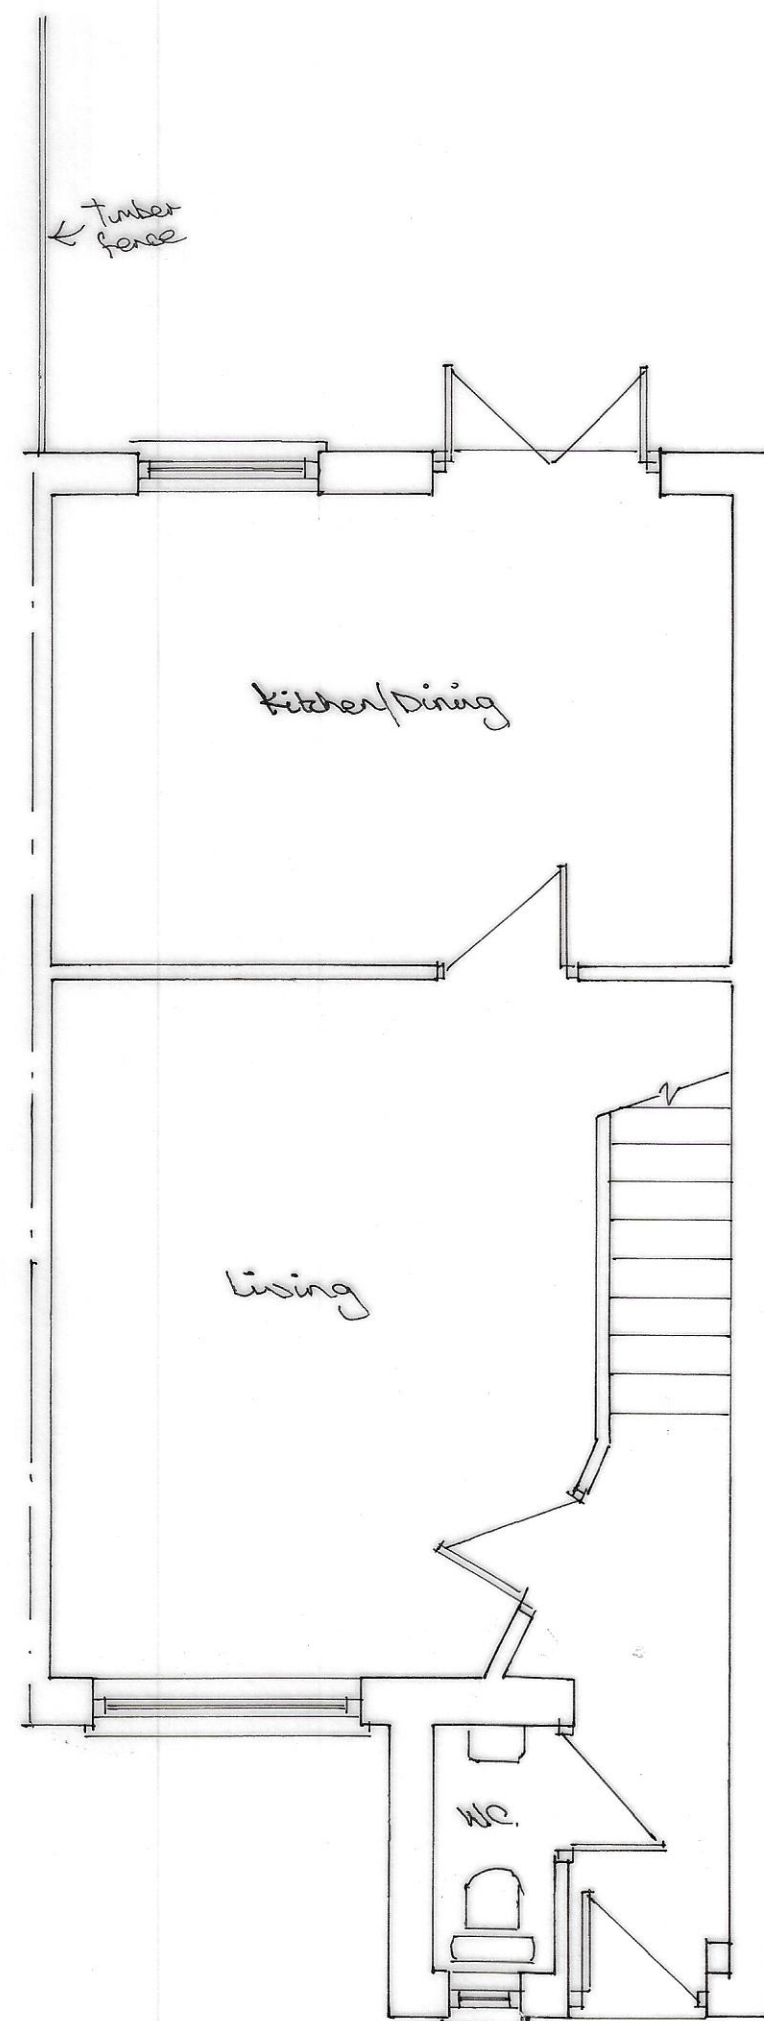

Existing Ground Floor Plan

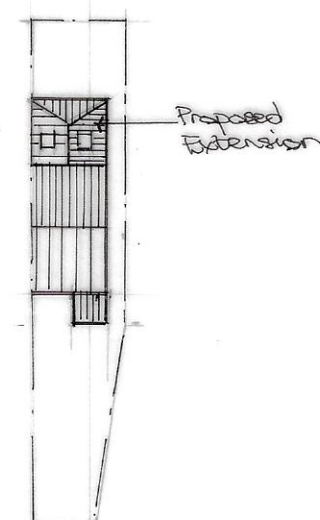

Block Plan 1:500

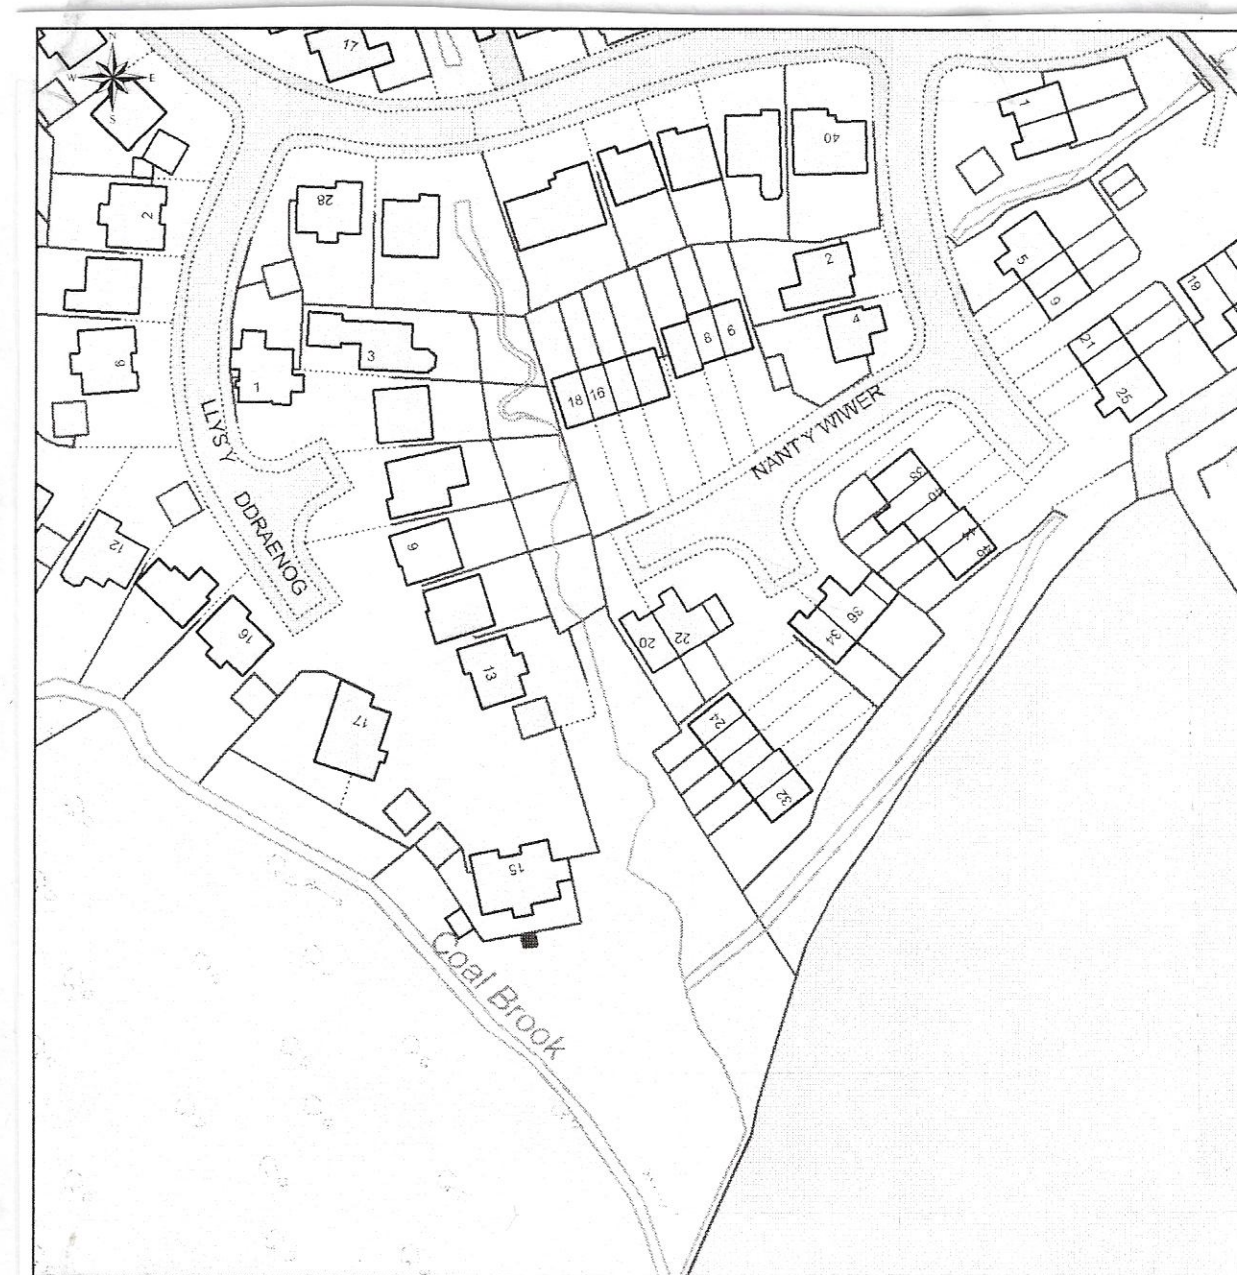

Location Plan 1:1250