



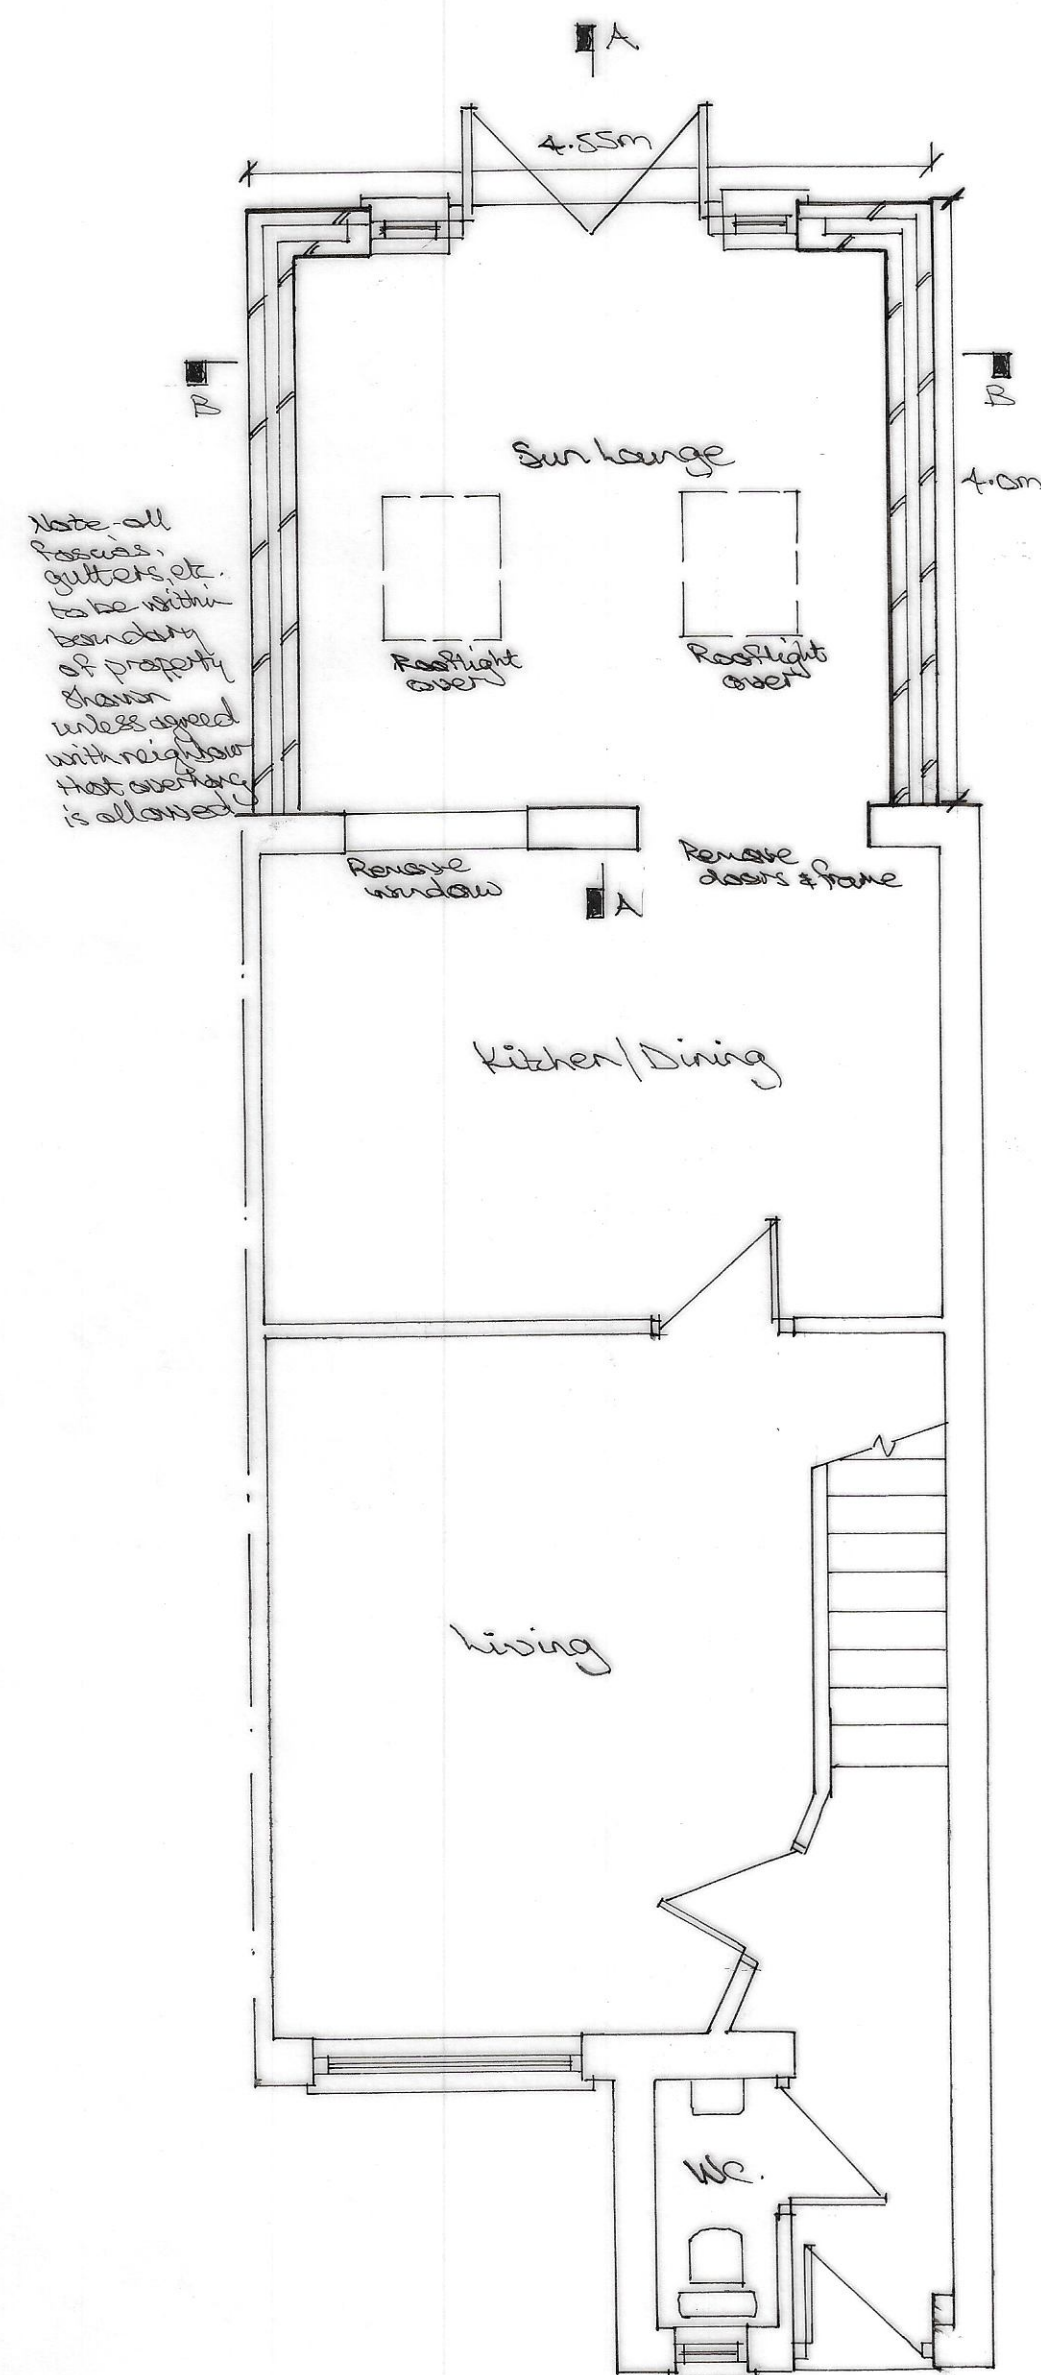


Proposed Ground Floor Plan




Proposed Rear Elevation

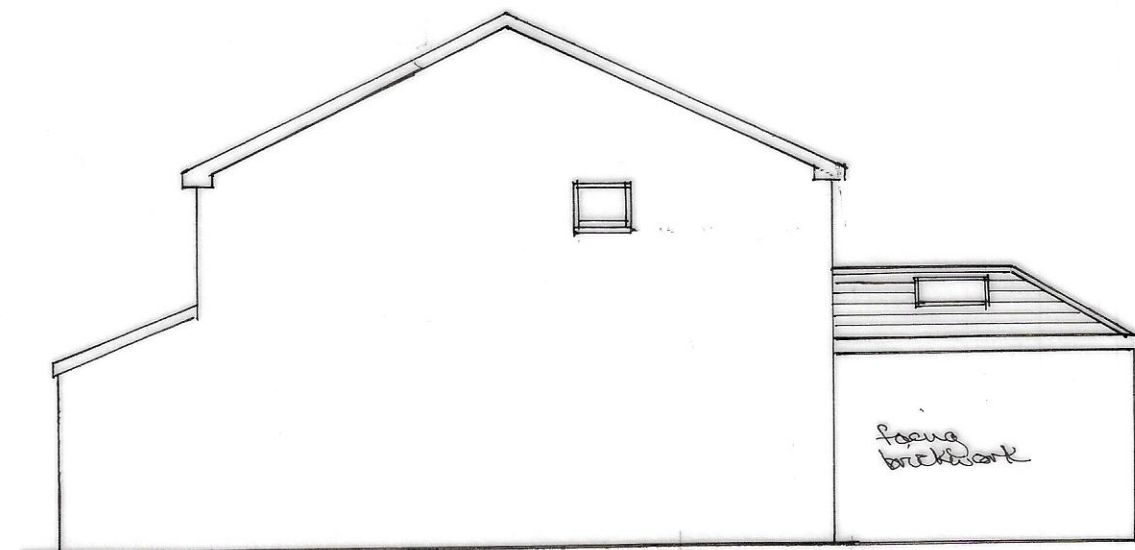


Proposed Side Elevation

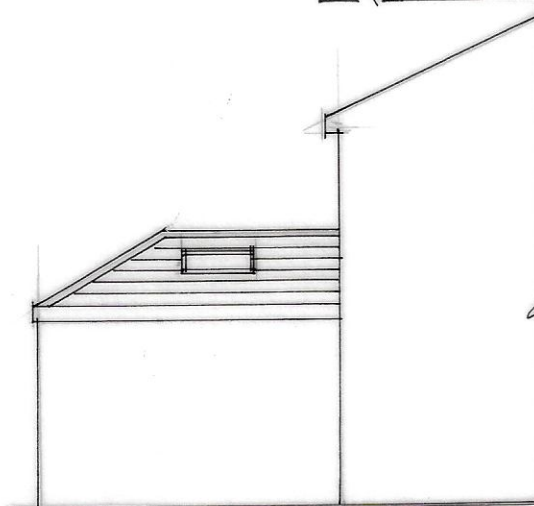

Proposed 2nd Side Elevation

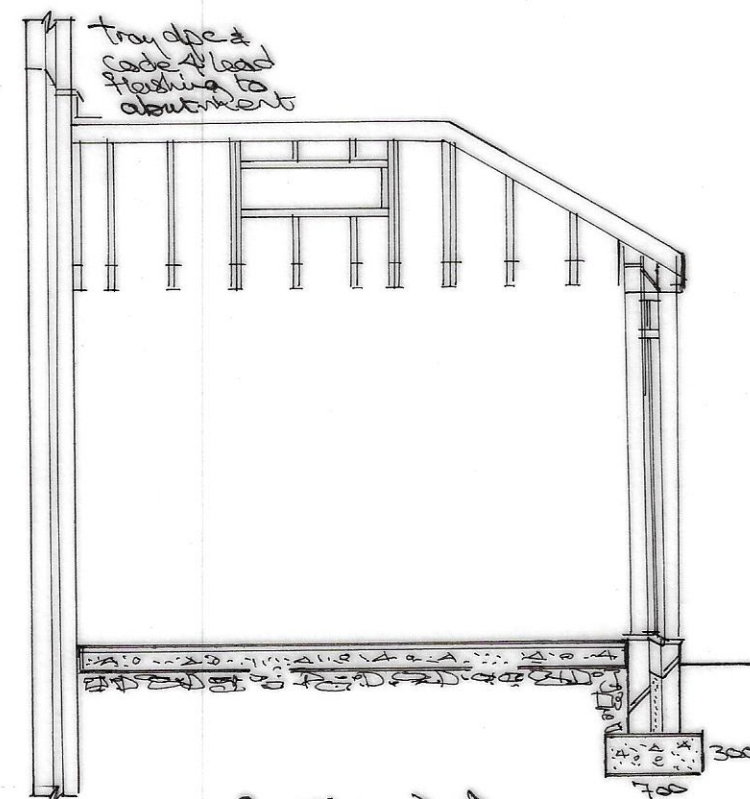

Section A-A

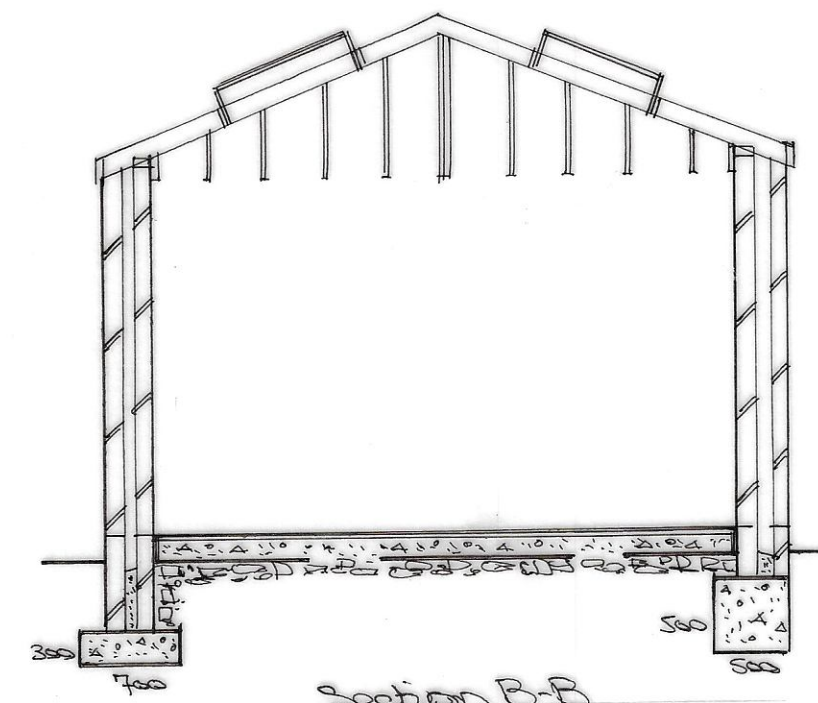

Section B-B

ARCHITECTURAL AND BUILDING SURVEYING

DRAWING SERVICES

(Design Award Winner)

5 Ebenezer Terrace
Blackmill
Bridgend
CF35 6EA

Ralph Shepherd MCABE, Dip HI

Tel: 01656 842913
Mob: 07855 935680
Email: ralphshepherd@hotmail.com

Mr. A. Bzdugan

20 Nant y Mawr
Margam
Port Talbot
SA13 2XX

Proposed single
storey extension
to rear of
dwelling

Scales: 1:50 & 1:100

January 2021

Sheet 2 of 2