


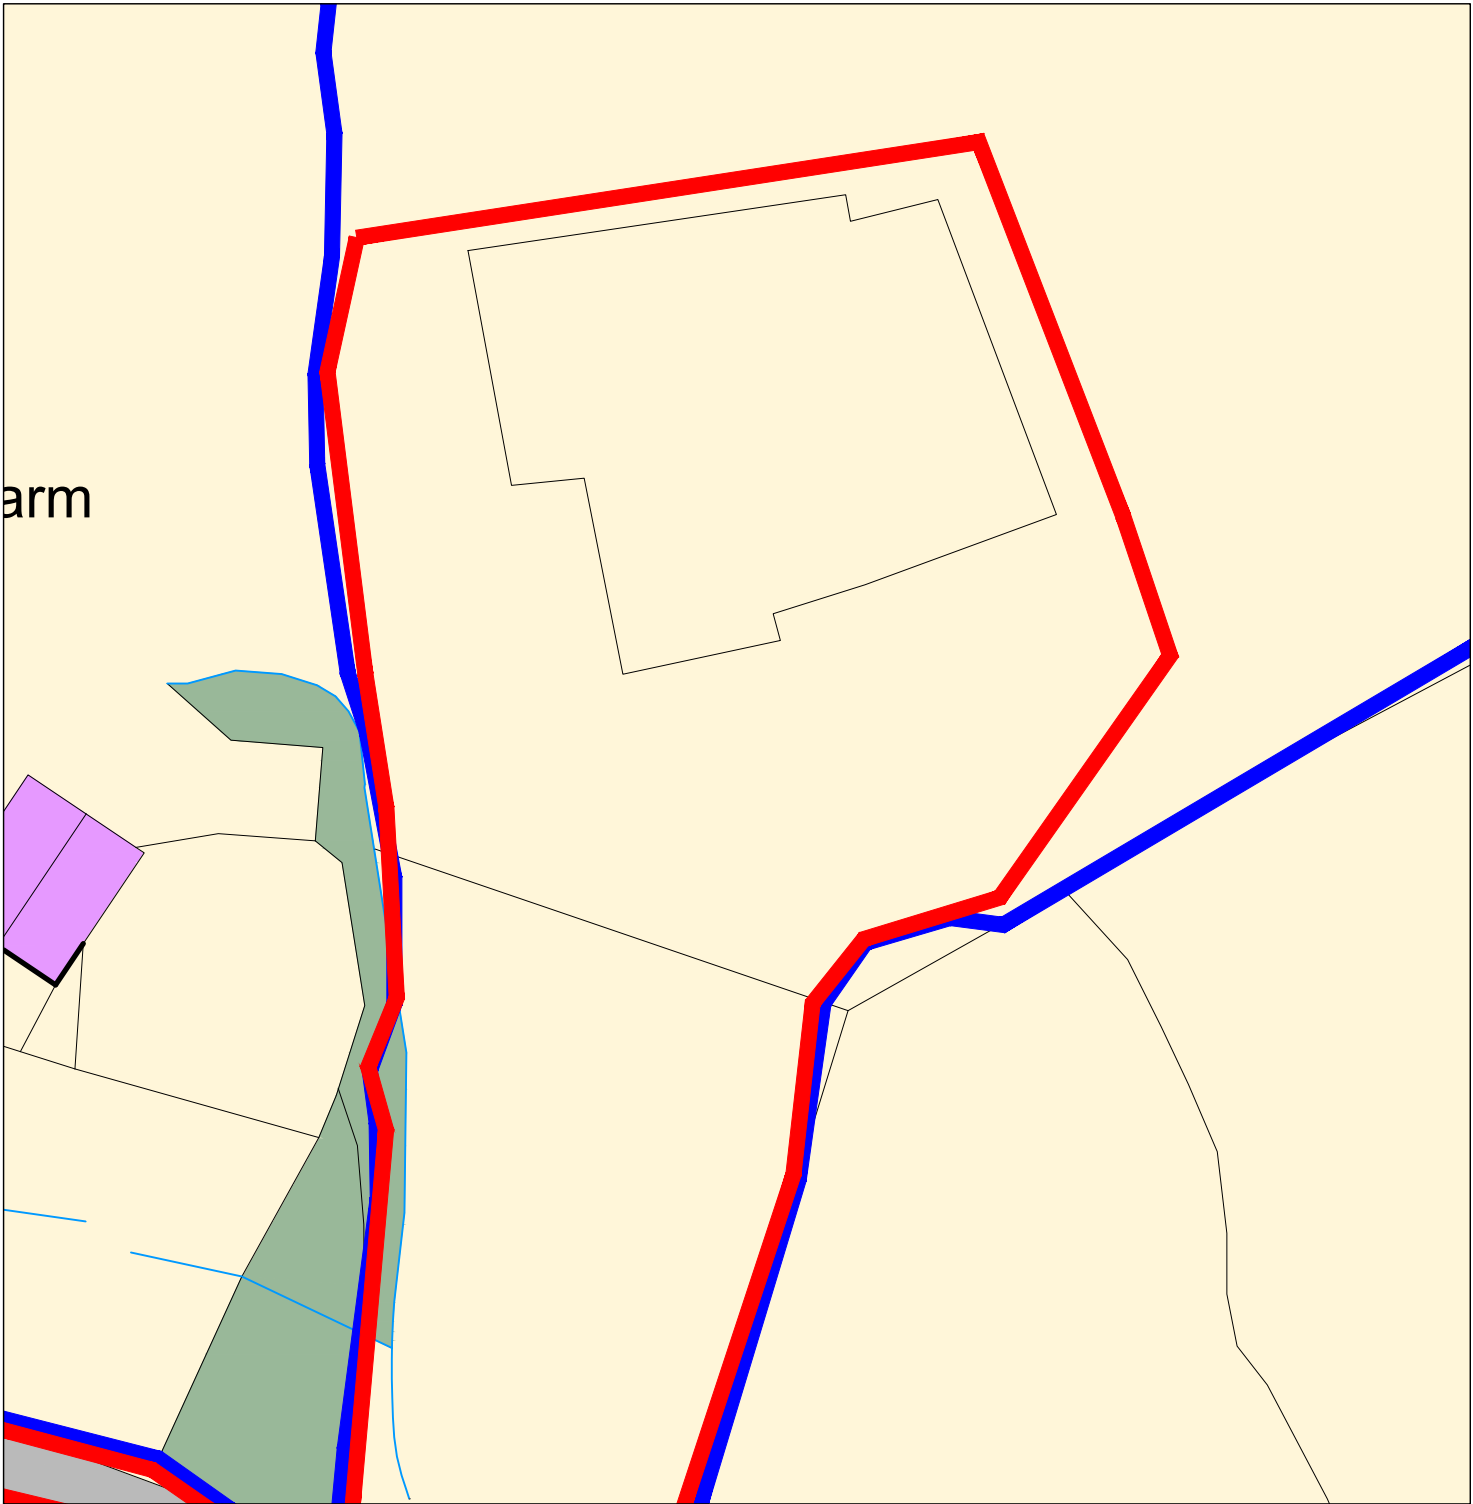

Notes Ordnance Survey, (c) Crown Copyright 2019. All rights reserved. Licence number 100022432 	REVISIONS			Client: Absolute Scaffolding						
	Rev	Comment	By	Date	Project Title: Industrial Units					
					Project Address 1: Land to South of Neath Road B4242			A4		
					Project Address 2: SA11 4DL			Checked by DLD		
					Drawing Title: Site Block Plan			Approved by DLD		
	B	Application boundary amended	DLD	04.11.2019	Date: 16.09.2019	Scale: 1:500	Drawn By: SJC	Ref: NC074	Drawing No: 002	Rev B
	A	Position of Units Amended	SJC	18.09.2019						
THIS DRAWING IS THE COPYRIGHT OF DARKIN ARCHITECTS AND MAY NOT BE COPIED, ALTERED OR REPRODUCED IN ANY FORM OR PASSED TO A THIRD PARTY WITHOUT THEIR CONSENT. DIMENSIONS MUST BE CHECKED AND VERIFIED ON SITE AND ANY DISCREPANCIES SHOULD BE REPORTED TO THE ARCHITECT. THIS DRAWING MUST NOT BE SCALED AND SHOULD BE READ IN CONJUNCTION WITH ALL OTHER CONSULTANT'S DRAWINGS. IF IN DOUBT ASK FOR CONFIRMATION.					143 Clifton Street, Cardiff, CF24 1LZ 16 Queen Victoria Road, Llanelli, SA15 2TL 02921 197 196 01554 778 730 info@darkinarchitects.com © Copyright Darkin Architects 2019 RIBA Chartered Practice					
					darkin architects drawing on experience					