
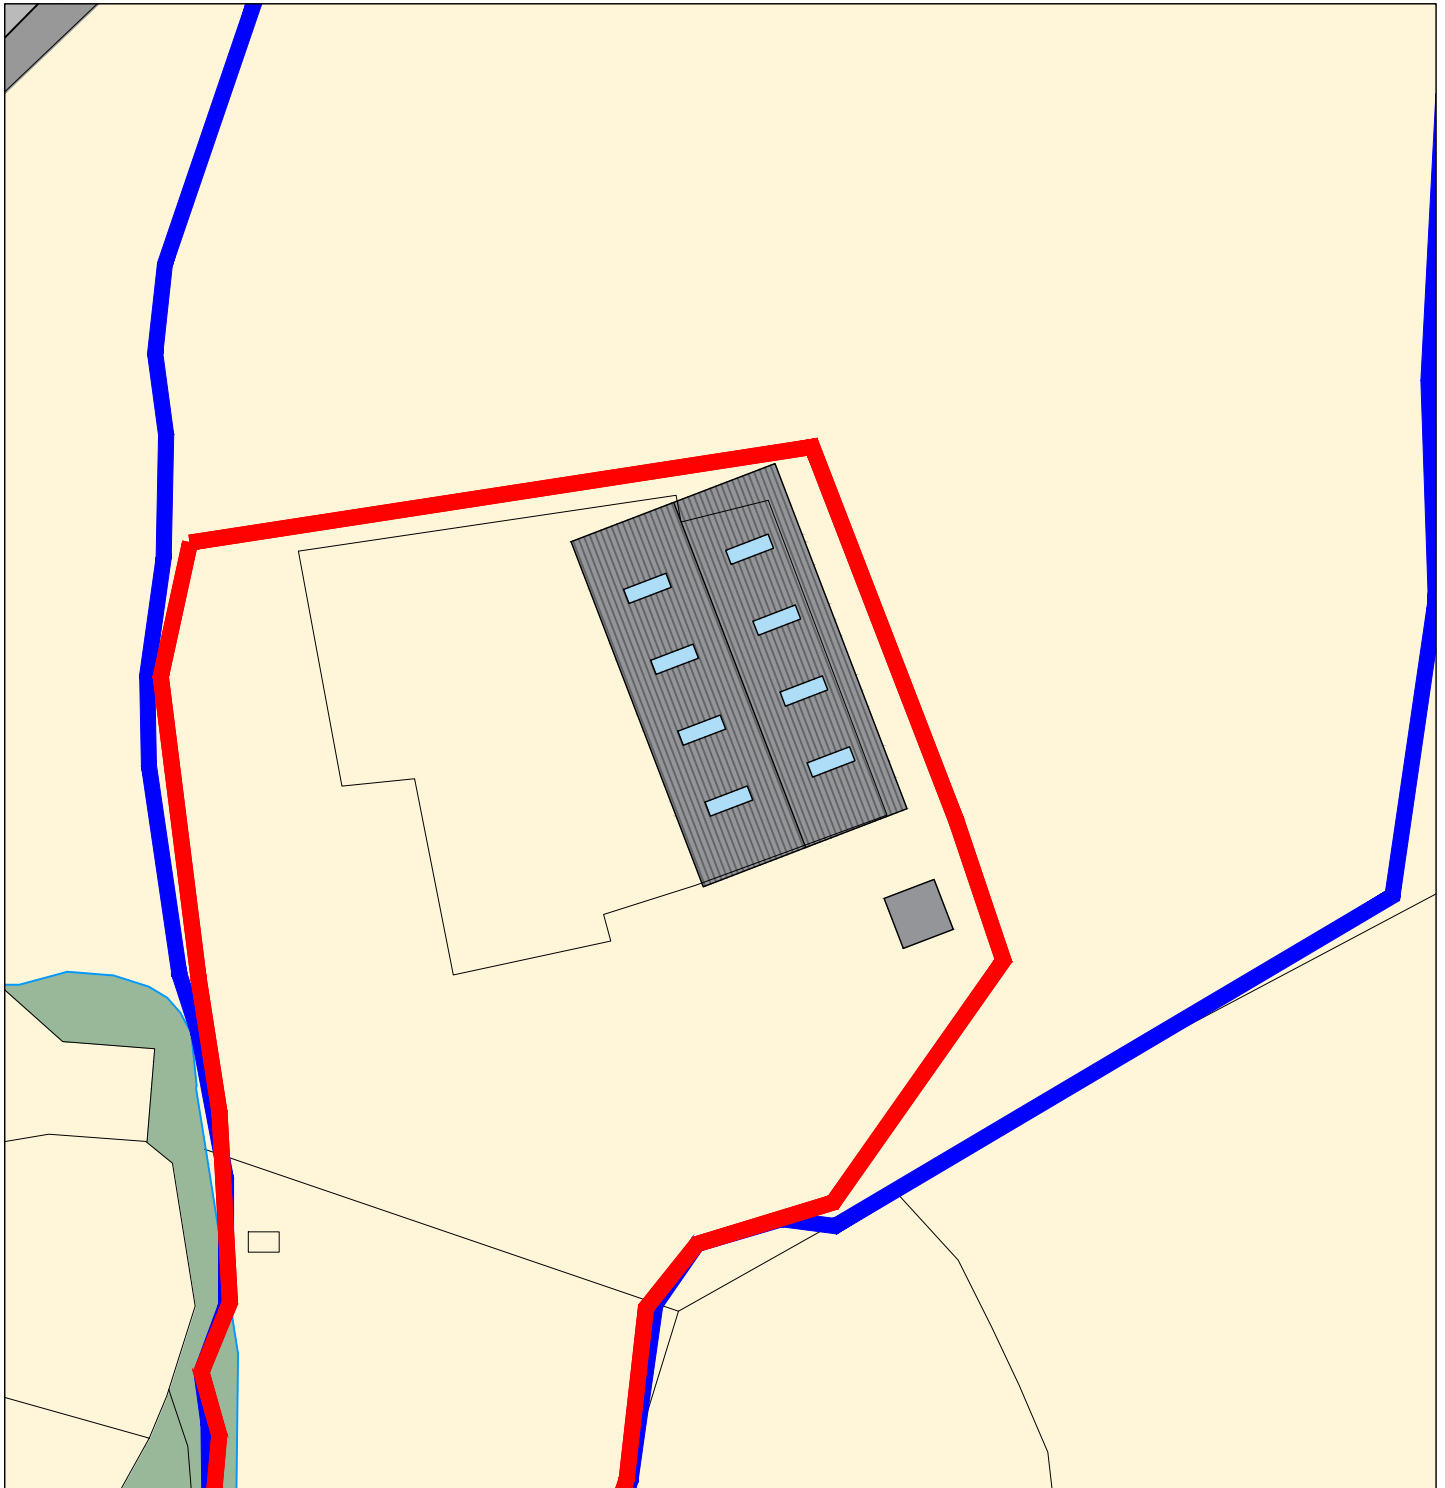


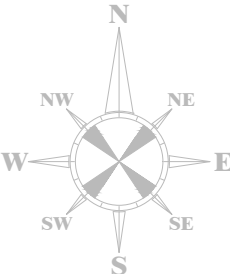

Notes Ordnance Survey, (c) Crown Copyright 2019. All rights reserved. Licence number 100022432 	REVISIONS			Client: Absolute Scaffolding								
	Rev	Comment	By	Date								
					Project Title: Industrial Units							
					Project Address 1: Land to South of Neath Road B4242					A4		
					Project Address 2: SA11 4DL					Checked by DLD		
				Drawing Title: Proposed Site Block Plan							Approved by DLD	
B	Unit position Adjusted	SJC	10/01/20	Date: 16.09.2019	Scale: 1:500	Drawn By: SJC	Ref: NC074	Drawing No: 003	Rev B			
A	Position of Units Amended	SJC	18/09/19	THIS DRAWING IS THE COPYRIGHT OF DARKIN ARCHITECTS AND MAY NOT BE COPIED, ALTERED OR REPRODUCED IN ANY FORM OR PASSED TO A THIRD PARTY WITHOUT THEIR CONSENT. DIMENSIONS MUST BE CHECKED AND VERIFIED ON SITE AND ANY DISCREPANCIES SHOULD BE REPORTED TO THE ARCHITECT. THIS DRAWING MUST NOT BE SCALED AND SHOULD BE READ IN CONJUNCTION WITH ALL OTHER CONSULTANT'S DRAWINGS. IF IN DOUBT ASK FOR CONFIRMATION.					143 Clifton Street, Cardiff, CF24 1LZ 16 Queen Victoria Road, Llanelli, SA15 2TL 02921 197 196 01554 778 730 info@darkinarchitects.com © Copyright Darkin Architects 2019 RIBA  Chartered Practice			

darkin

architects

drawing on experience

