

darkin
architects

drawing on
experience

www.darkinarchitects.com

02921 197 196
143 Clifton Street, Cardiff, CF24 1LZ

01554 778 730
16 Queen Victoria Road, SA15 2TL

RIBA



Chartered Practice

THIS DRAWING IS THE COPYRIGHT OF DARKIN ARCHITECTS AND MAY NOT BE COPIED, ALTERED OR REPRODUCED IN ANY FORM OR PASSED TO A THIRD PARTY WITHOUT THEIR CONSENT. DIMENSIONS MUST BE CHECKED AND VERIFIED ON SITE AND ANY DISCREPANCIES SHOULD BE REPORTED TO THE ARCHITECT. THIS DRAWING MUST NOT BE SCALED AND SHOULD BE READ IN CONJUNCTION WITH ALL OTHER CONSULTANT'S DRAWINGS. IF IN DOUBT ASK FOR CONFIRMATION.

No.	Description	By	Date

CLIENT

Absolute Scaffolding

PROJECT

Industrial Units


PROJECT ADDRESS

Land to south of Neath Road B4242
SA11 4DL

DRAWING TITLE

Proposed Site Sections


DRAWN BY	CHECKED BY	© Copyright Darkin Architects 2019
SJC	DLD	
PROJECT REF	SCALE	PAPER SIZE
NC074	As indicated	A3
DRAWING	REVISION	DATE
402		14/01/20

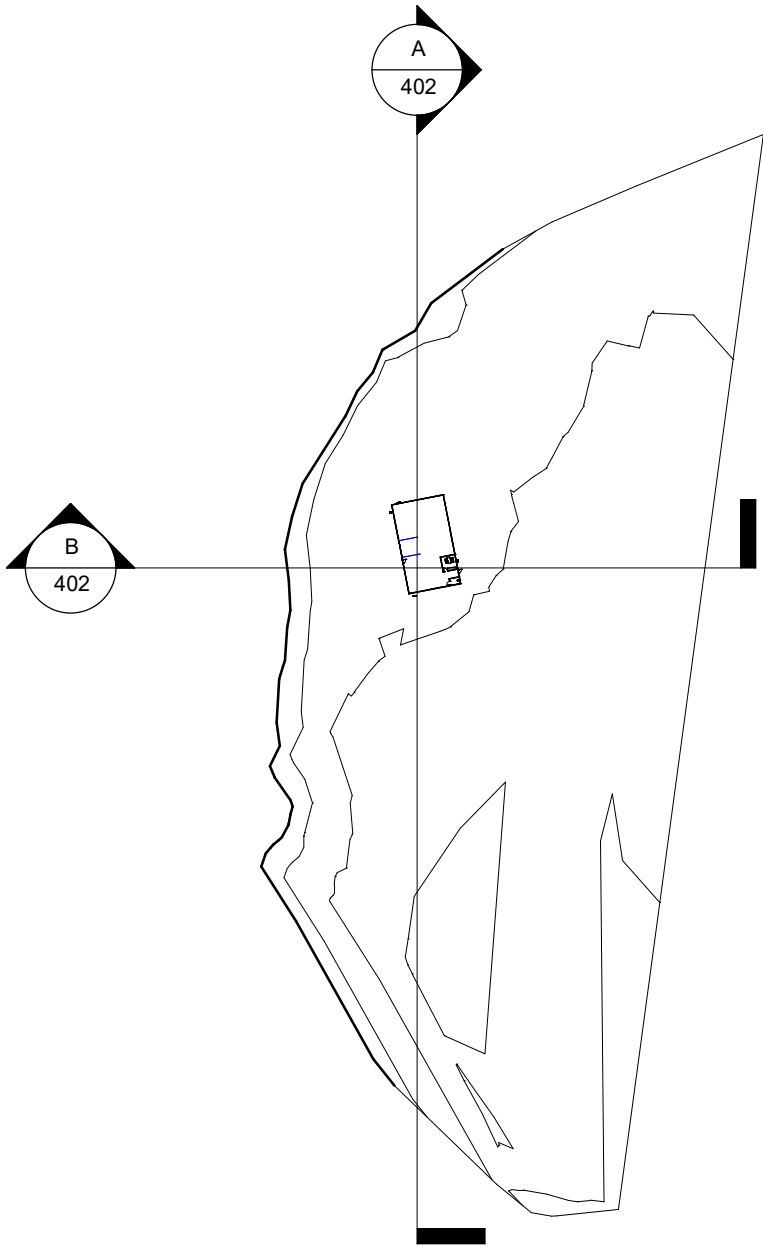


Site Section Key 1:2000



Section A 1:1000

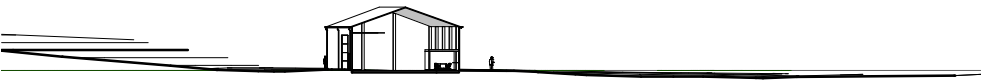

Section B 1:1000

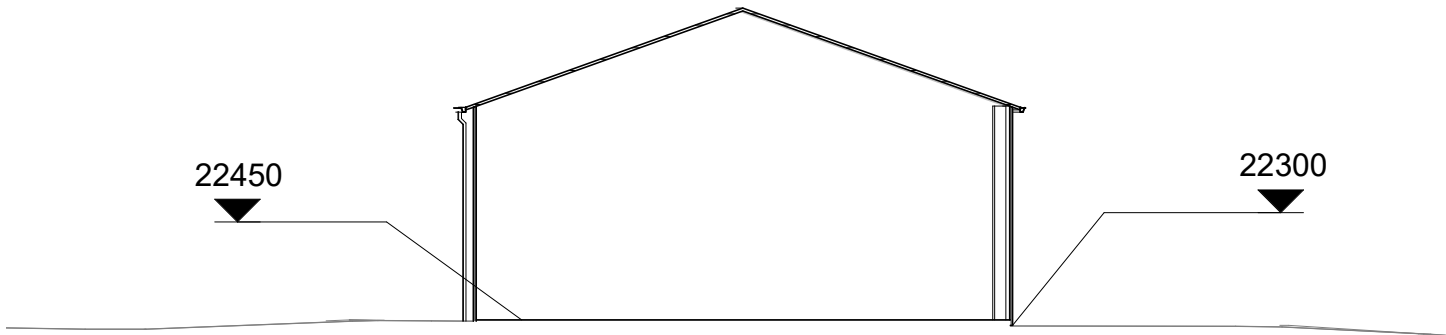

Finished Floor Level 1:200