

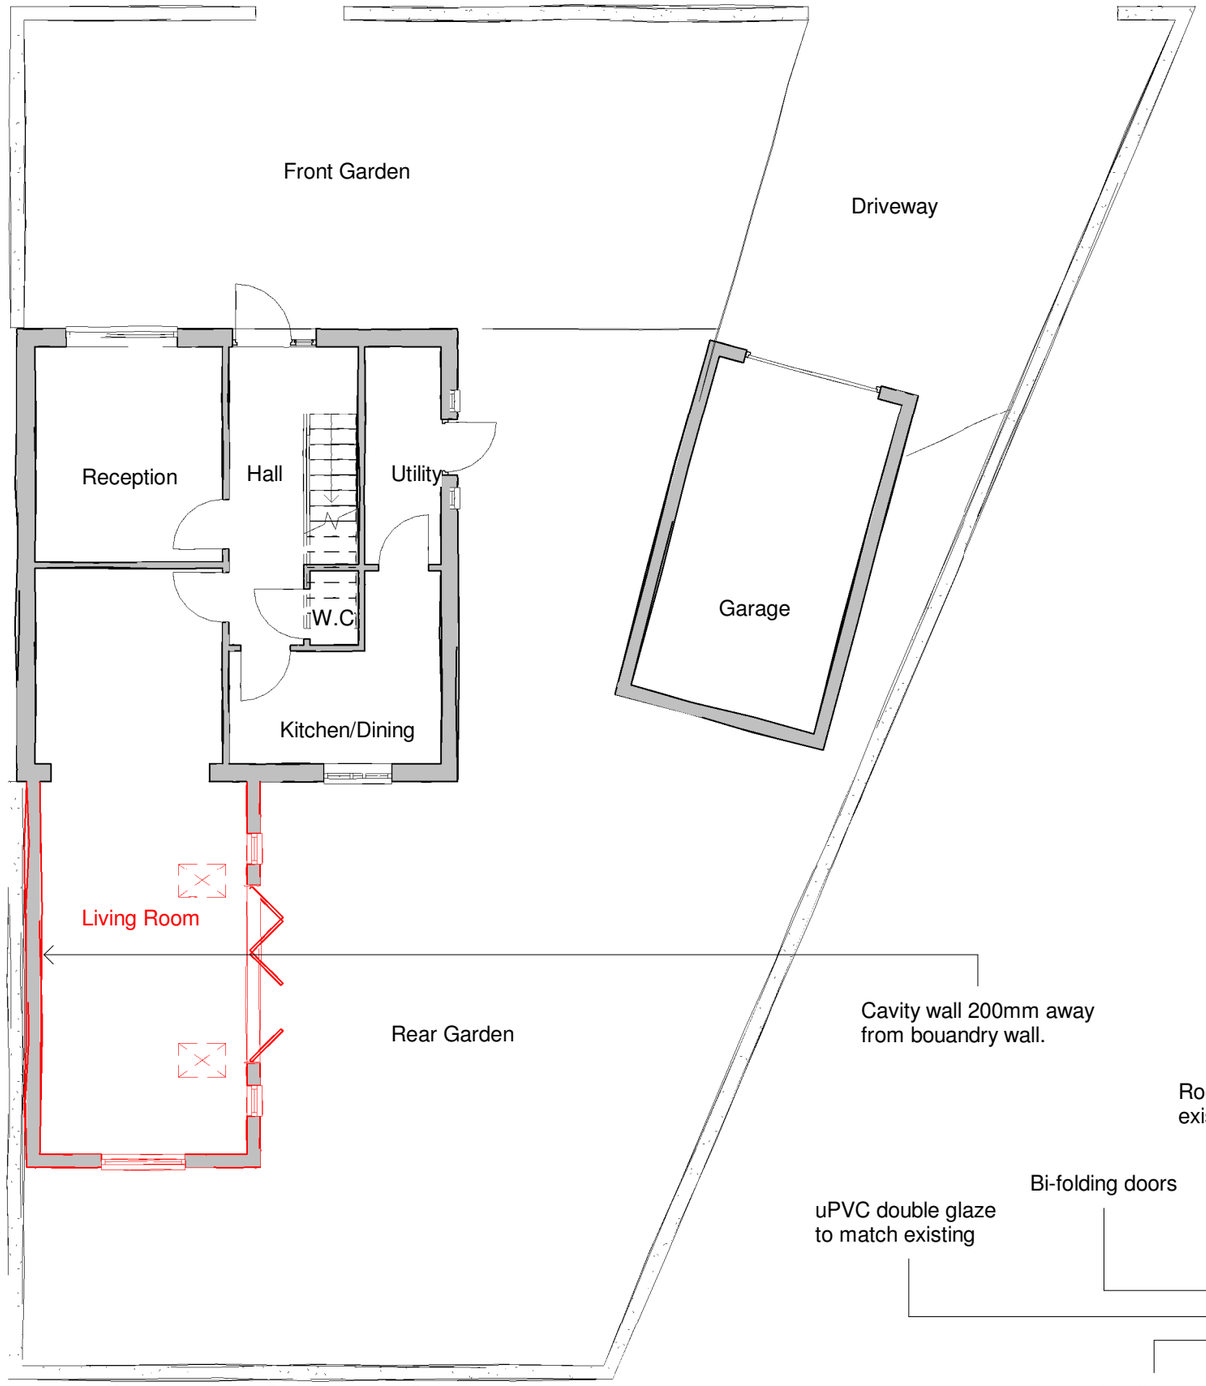


1 **Ground Level**
1 : 100

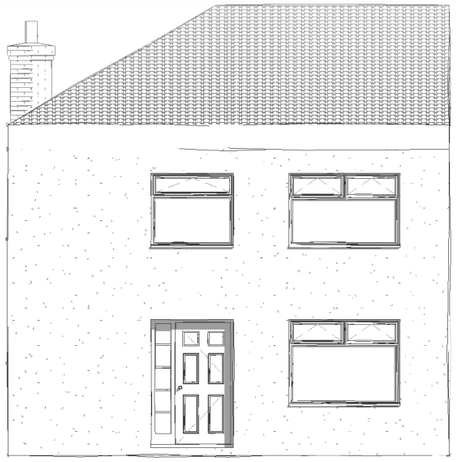


North
1 : 100

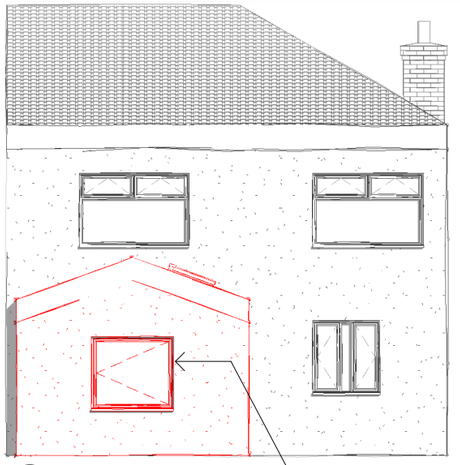


South
1 : 100

Non opening
decorative window
uPVC double glazed

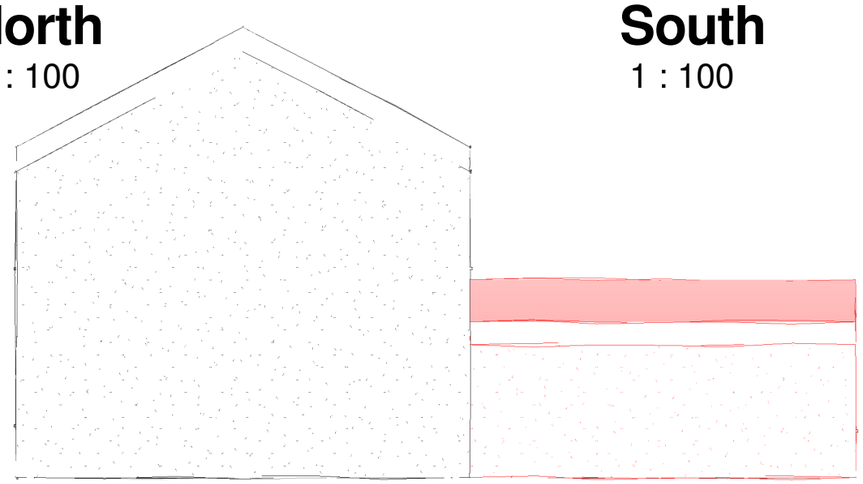

West
1 : 100

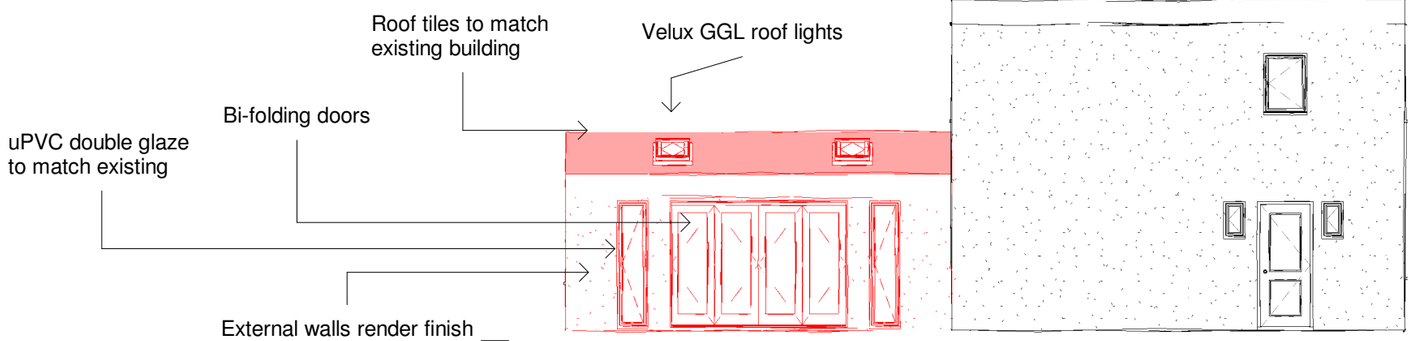

East
1 : 100

No.	Description	Date

www.ccs-solutions.co.uk

CODE	STATUS	SUITABILITY DESCRIPTION	PURPOSE OF ISSUE
			PLANNING

PROJECT
Single storey rear extension

SHEET
Proposed Plans

CLIENT

Date	Project number	Scale (@ A3)
07/10/2020	07102020	1 : 100

Drawn by	DRWAING NUMBER	REV
CCS	A302	B
Checked by		

28/01/2021 11:40:42

Superseded