



James Davies


3 **Section 3**
1 : 100

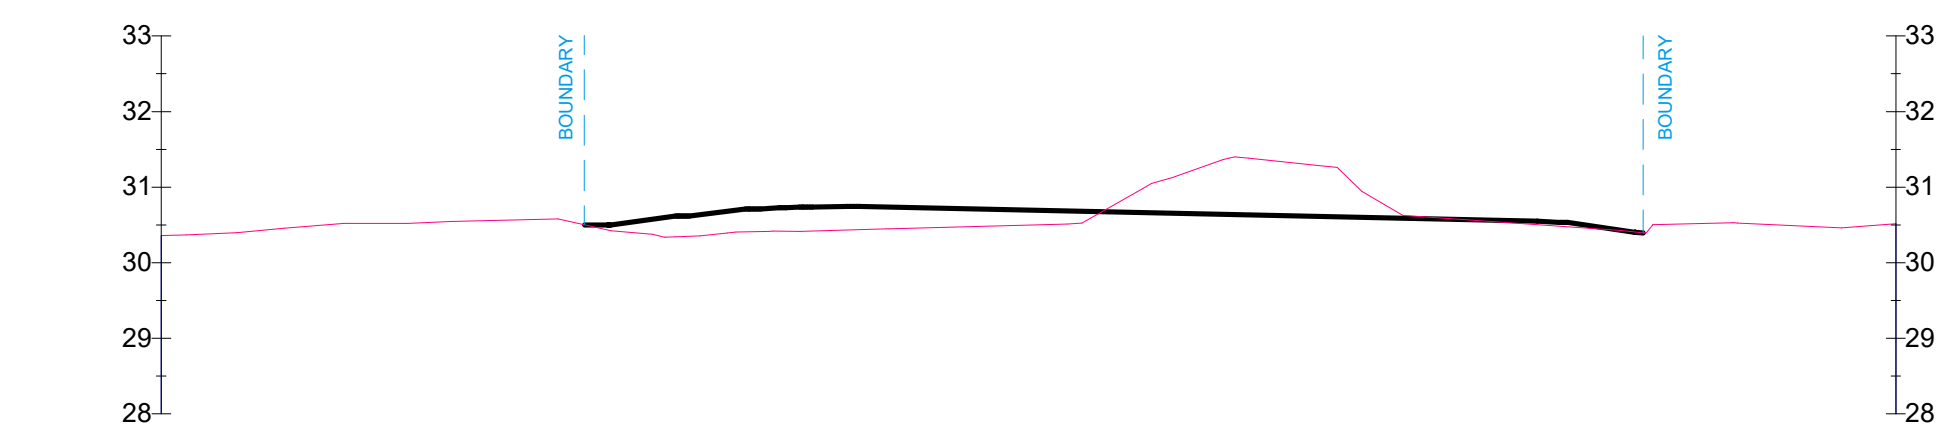

4 Section 4
1 : 100

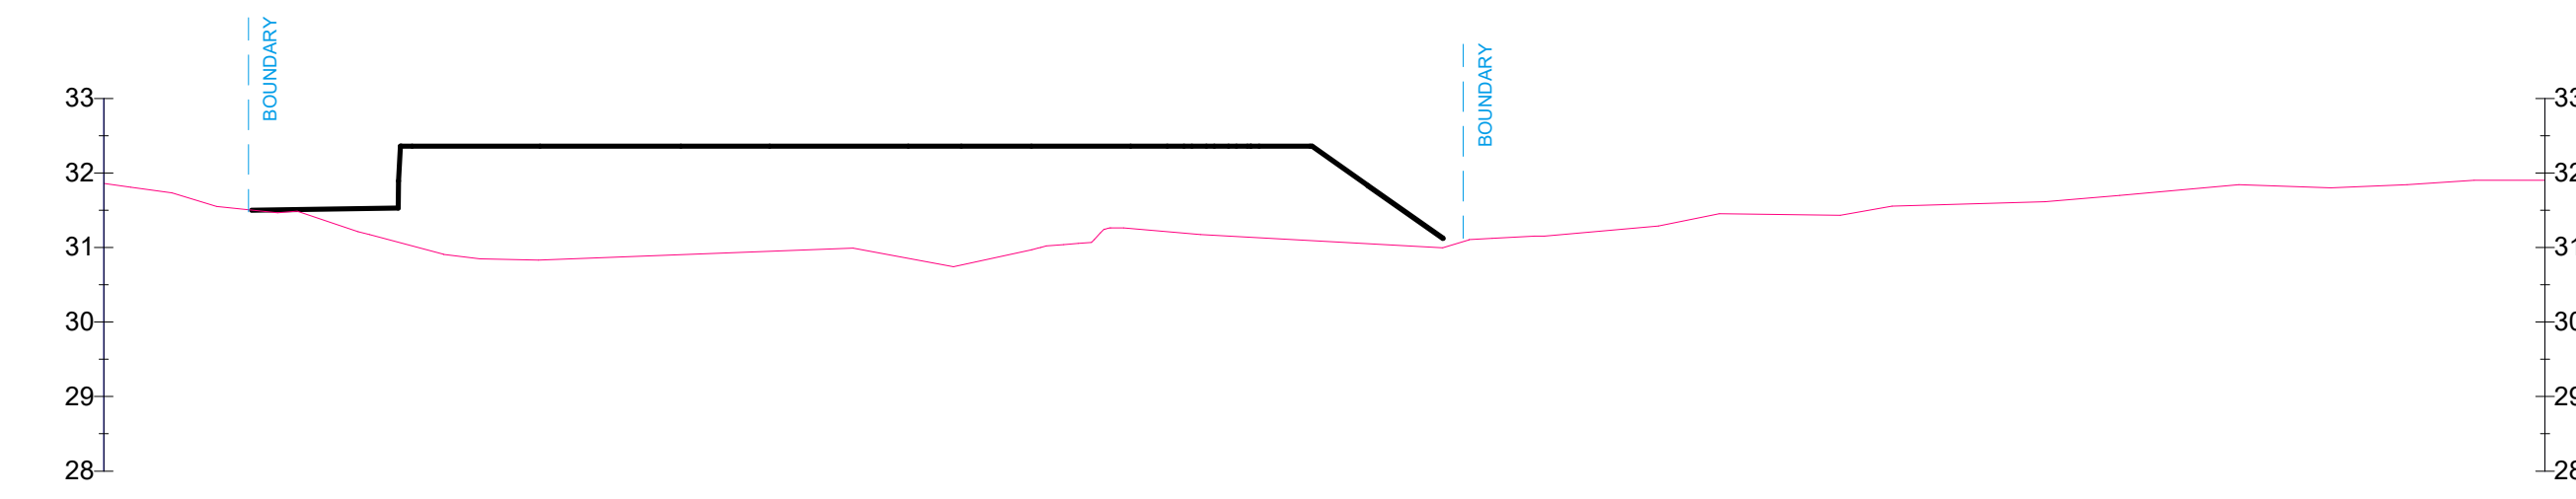

5 Street Scene
1 : 100

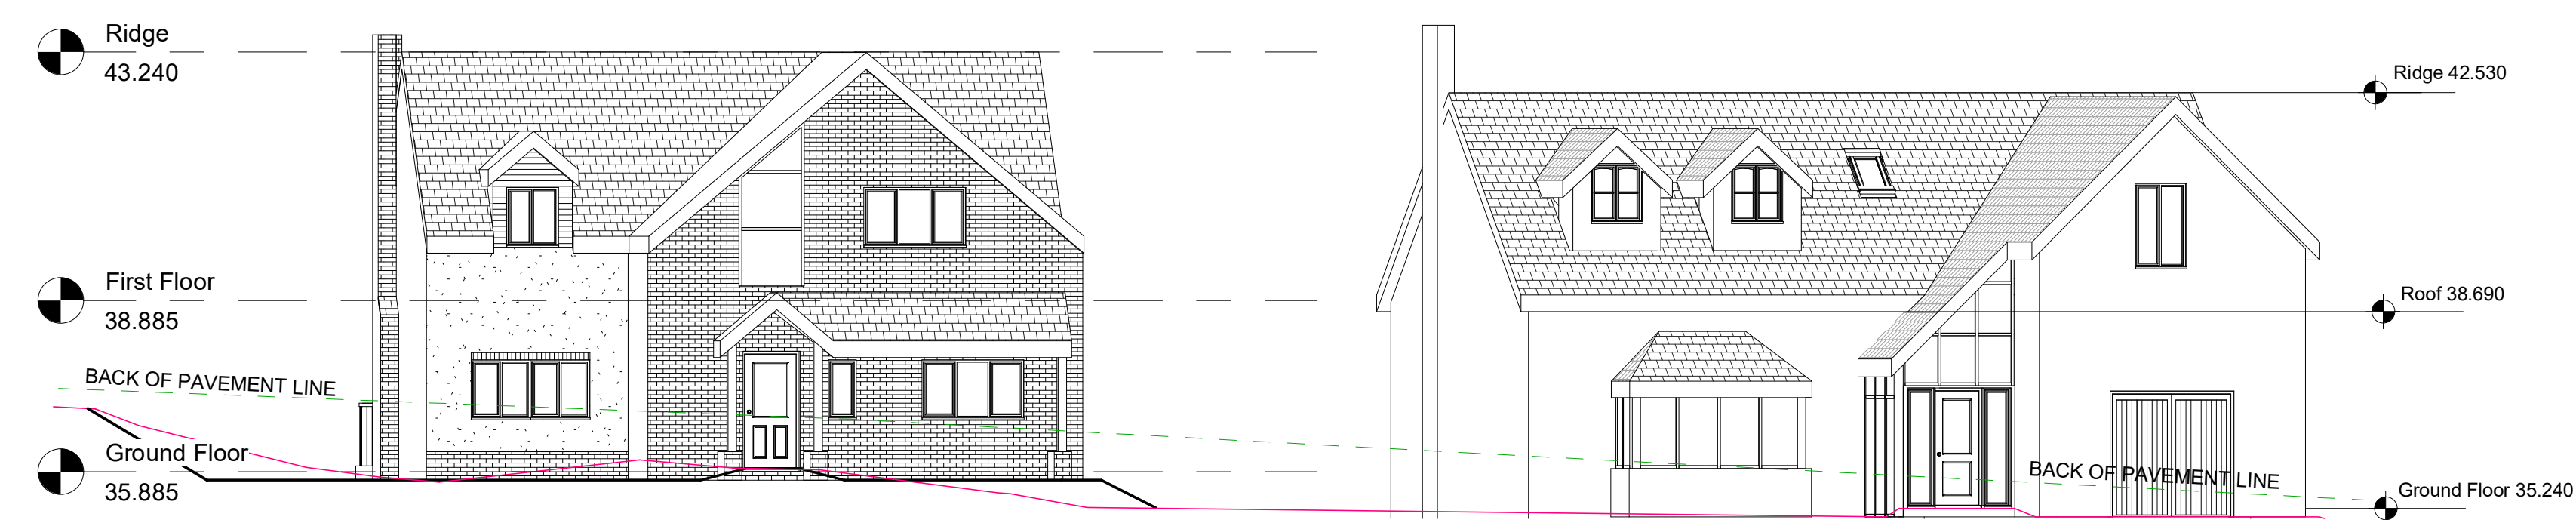

Notes

1. All dimensions are in metres unless noted otherwise
2. All levels are metres above ordnance datum

Key

- EXISTING GROUND PROFILE
 PROPOSED GROUND PROFILE
 BACK OF PAVEMENT LINE

[illegible]

Plot 22F,
Tailwyd Road,
Neath

Sections Sheet 2

Project number	001
Date	10/01/2021
Drawn by	R.T.J
Checked by	J.D.
JD - DR - 0011	
A1	Scale 1 : 100

28/01/2021 14:21:19