



Imeda Tamasauskaite 9 REES STREET

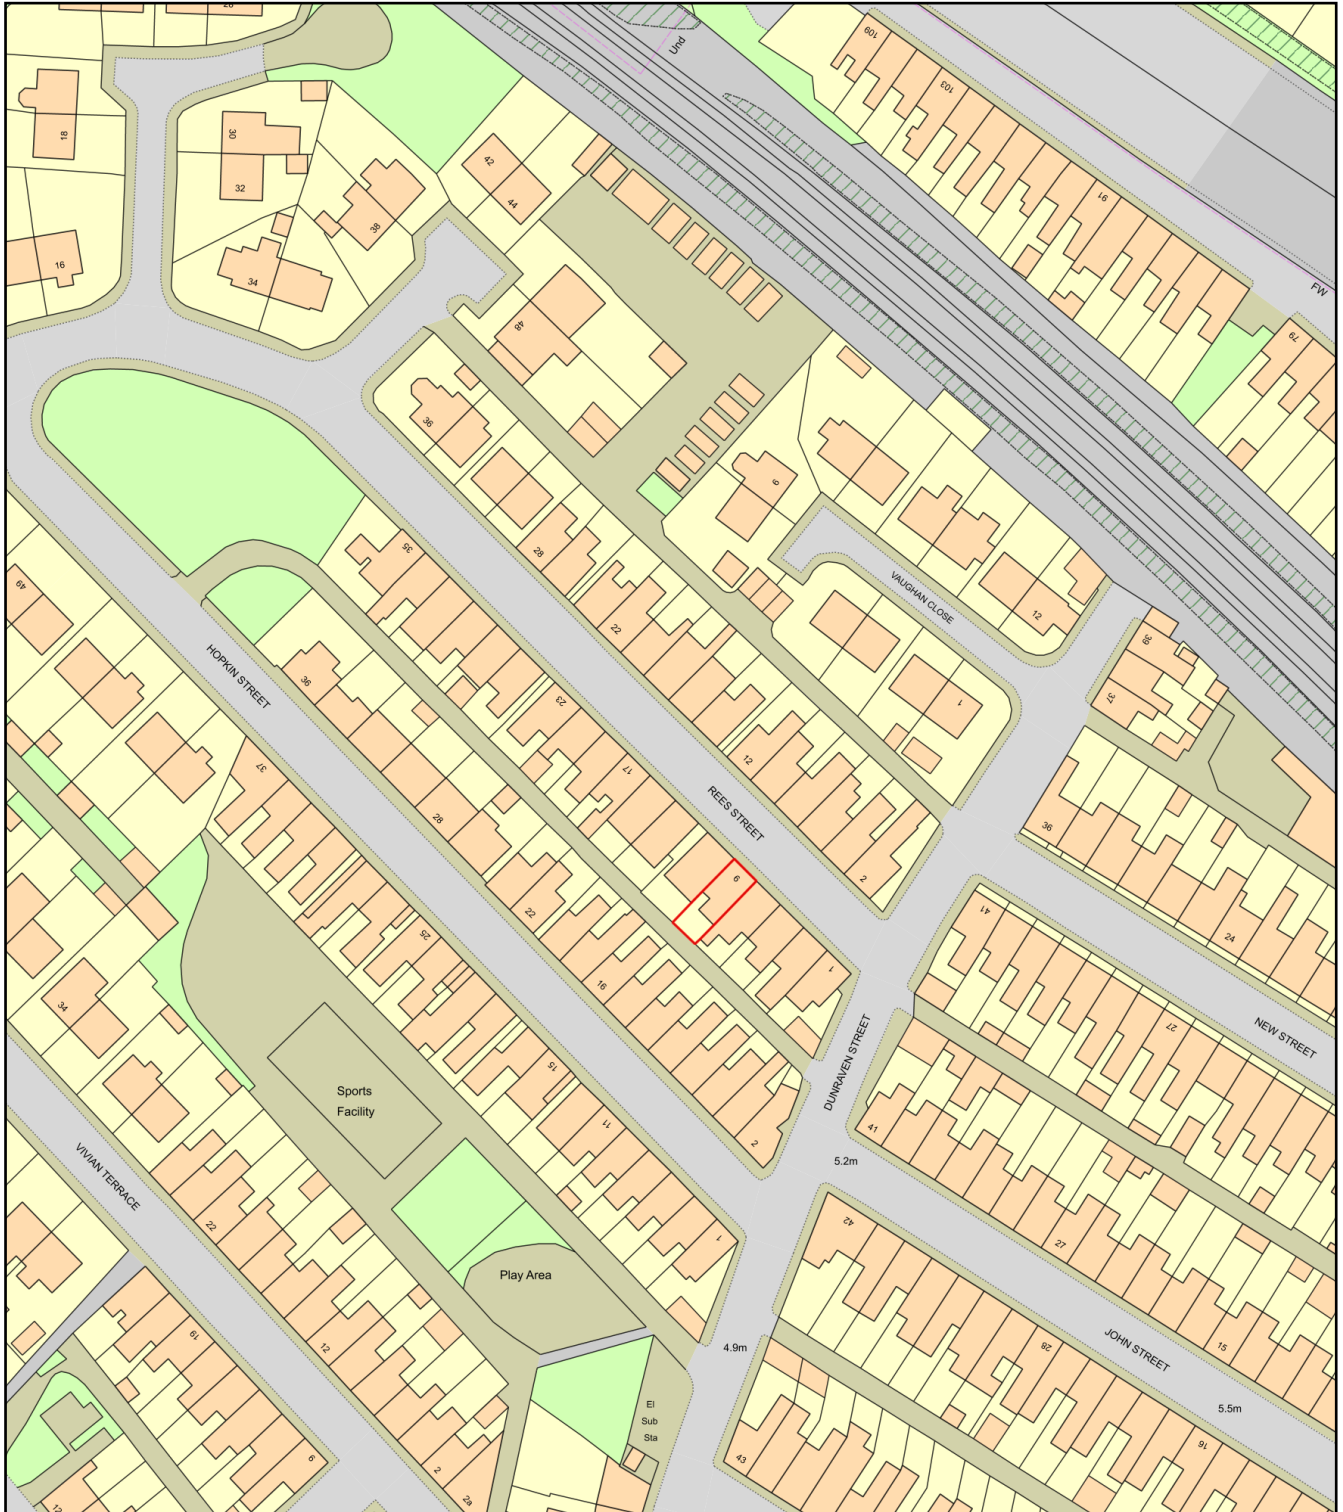

0 50
Metres

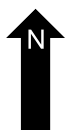

Plan Produced for: CHANE OF USE APPLICATION

Date Produced: 29 Jan 2021

Plan Reference Number: TQRQM21029084307130

Scale: 1:1250 @ A4