



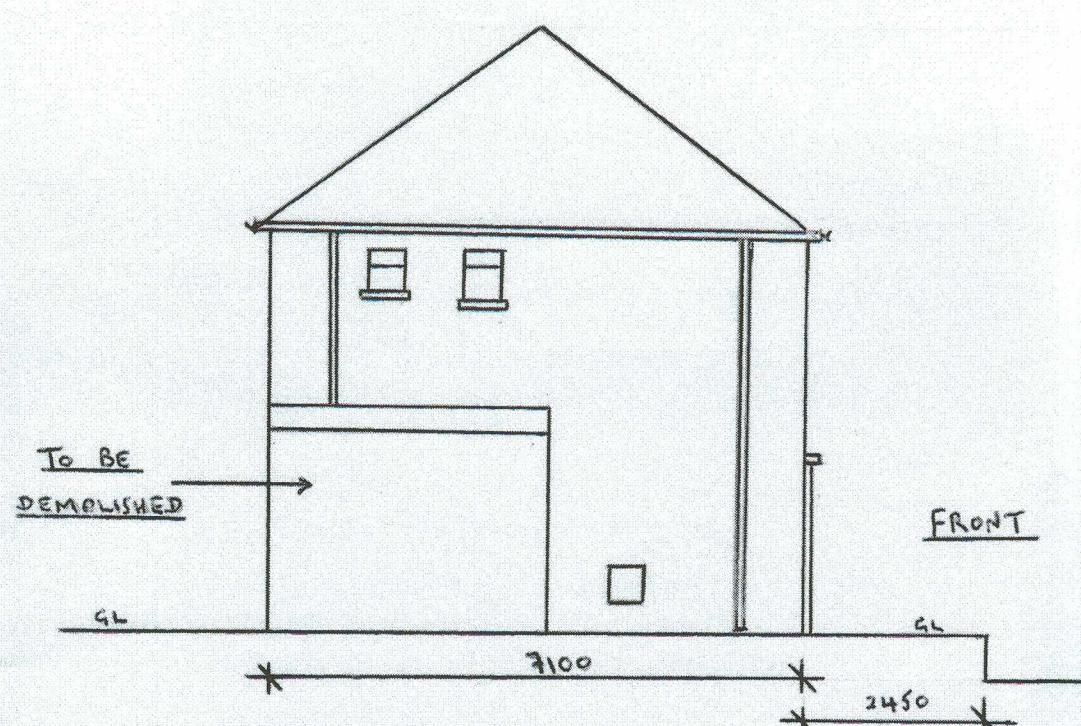


EXISTING SIDE ELEVATION (NORTH) 1:100




EXISTING FRONT ELEVATION (WEST) 1:100

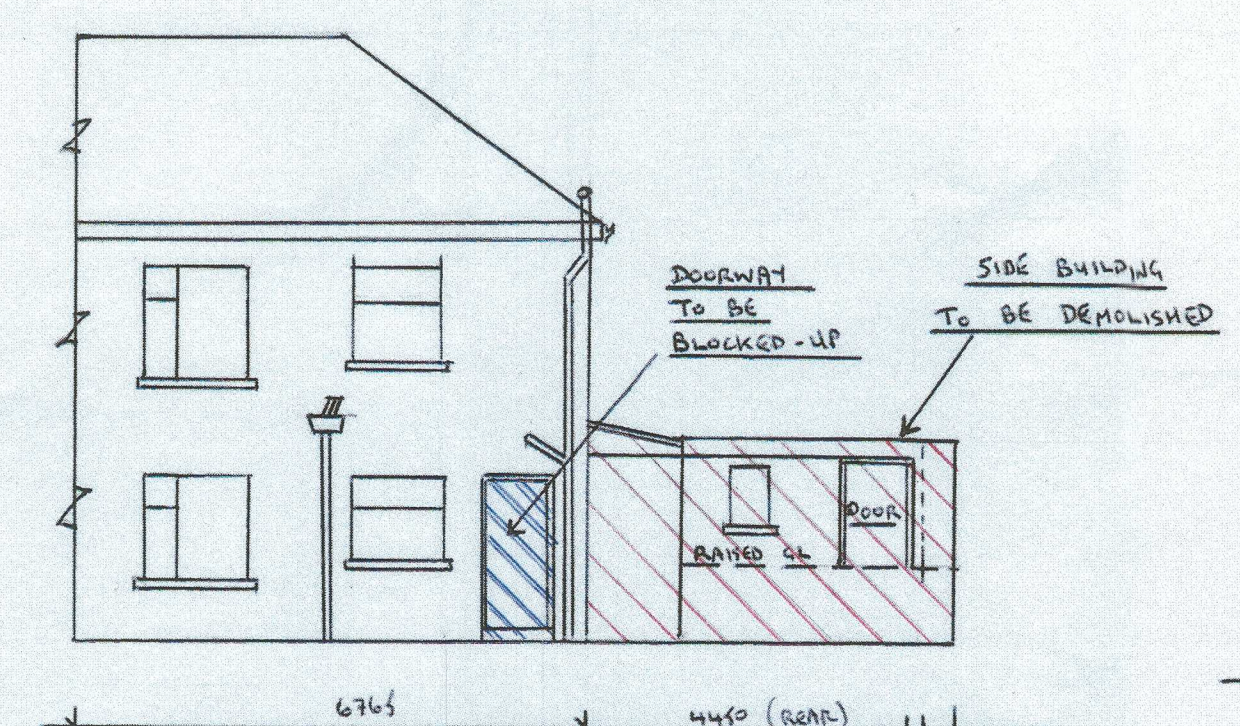


EXISTING REAR ELEVATION (EAST) 1:100

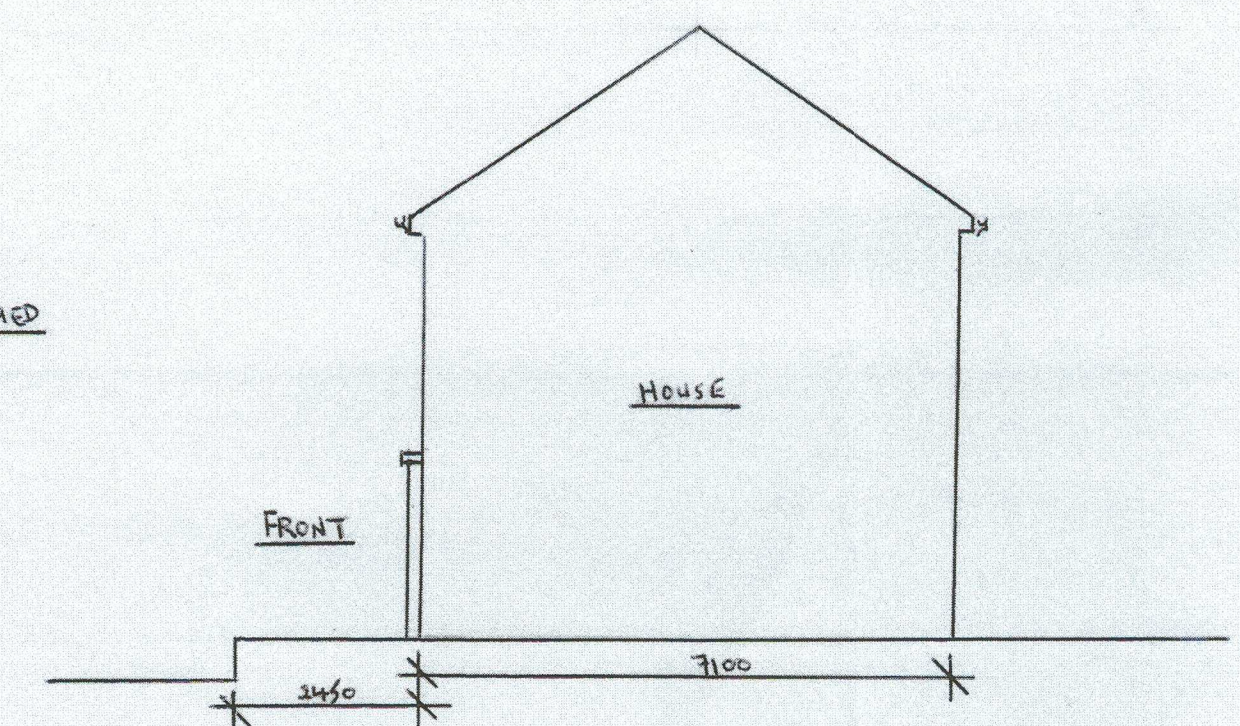


EXISTING SIDE ELEVATION (SOUTH) 1:100

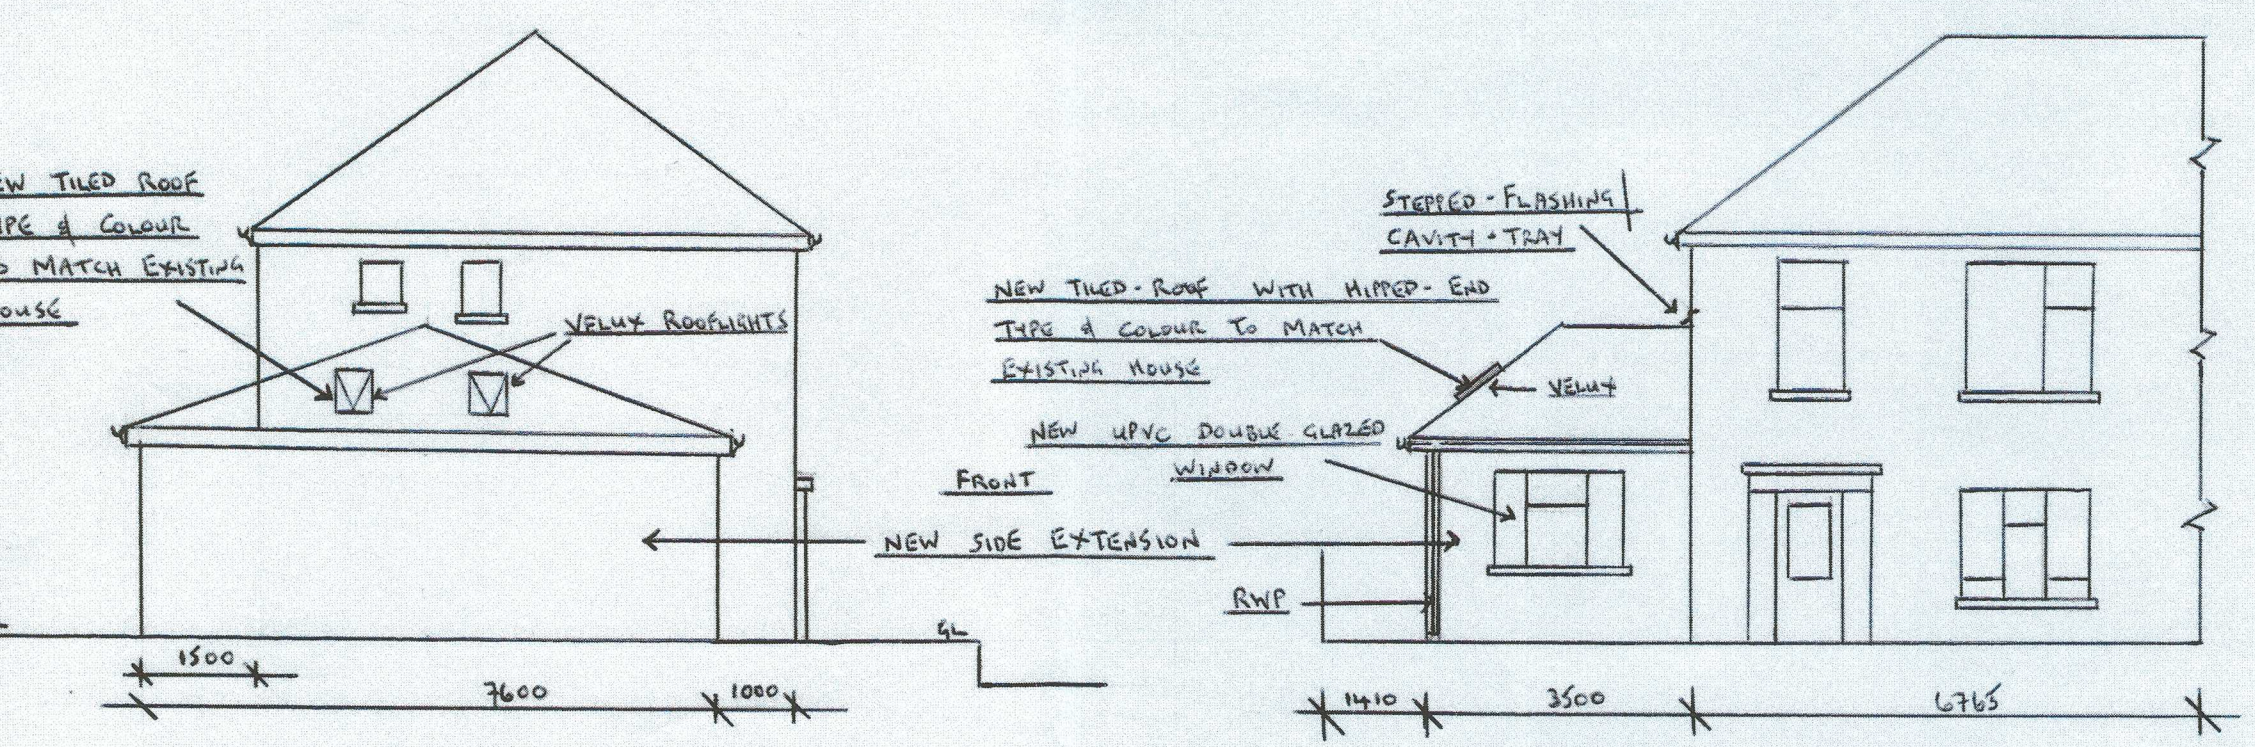


PROPOSED SIDE ELEVATION (NORTH) 1:100

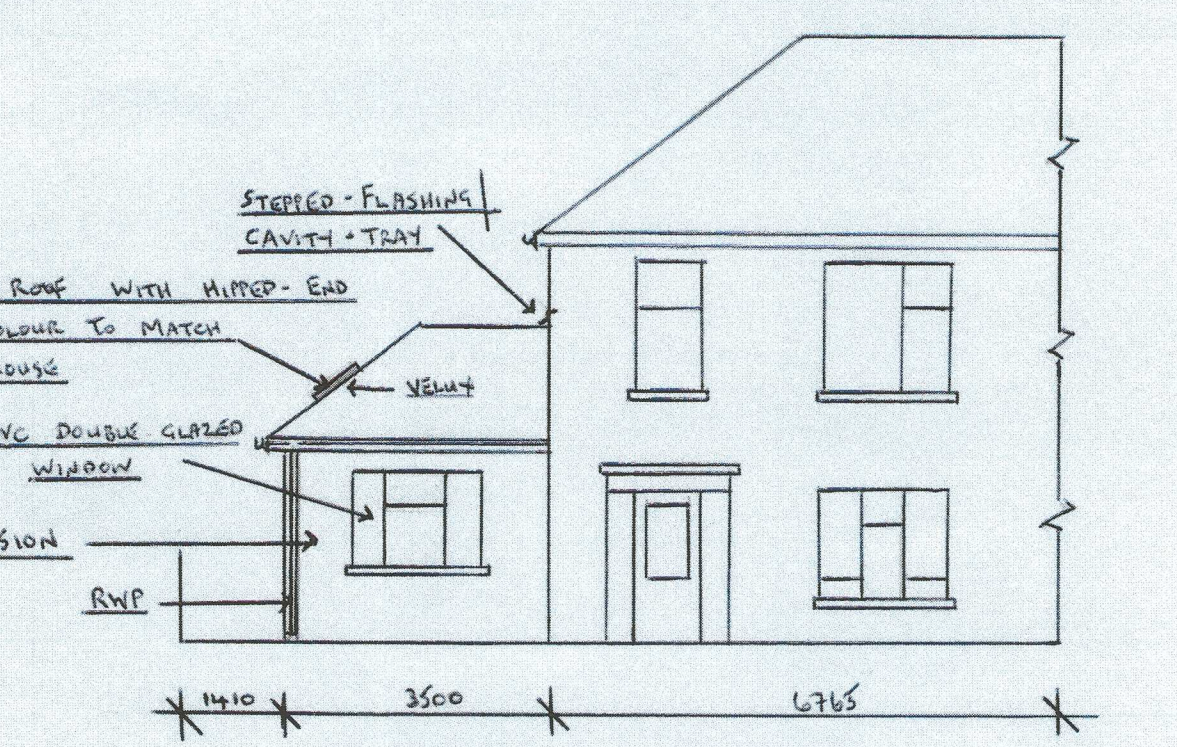


PROPOSED FRONT ELEVATION 1:100

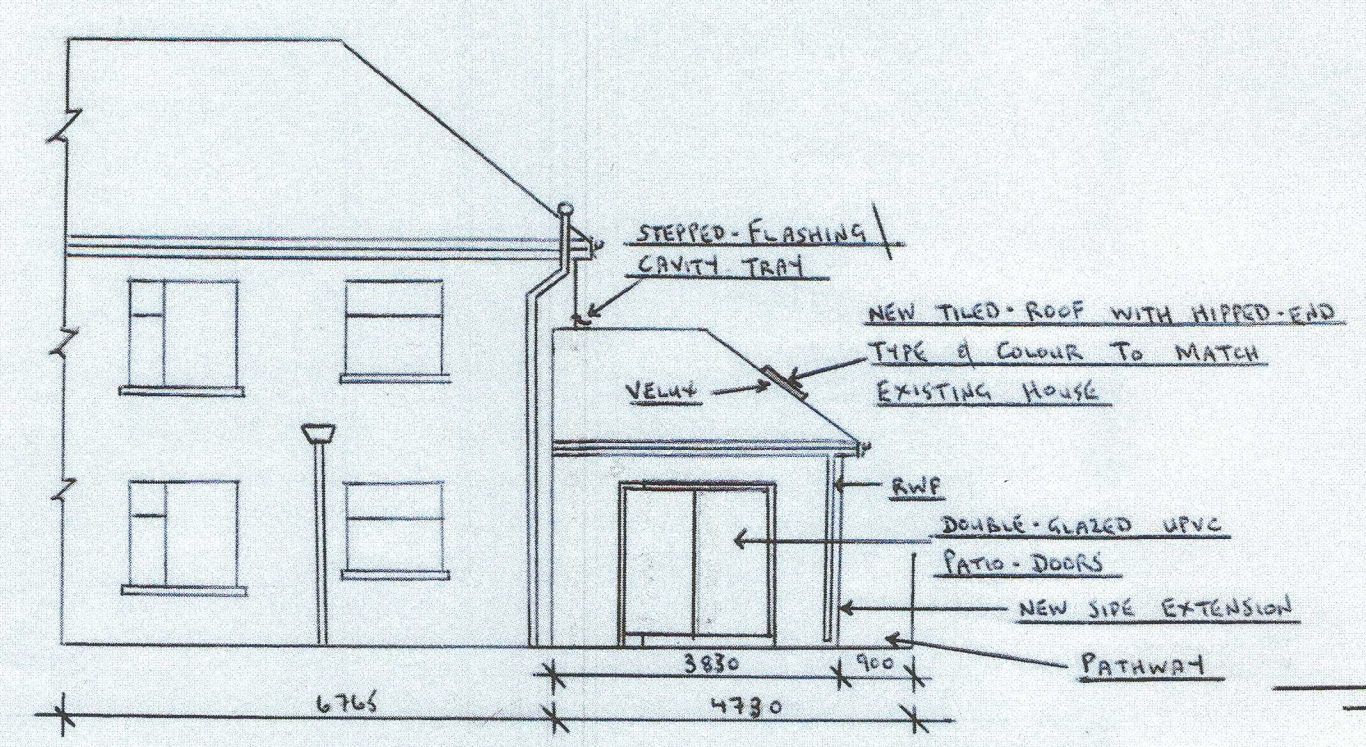


PROPOSED REAR ELEVATION (EAST) 1:100

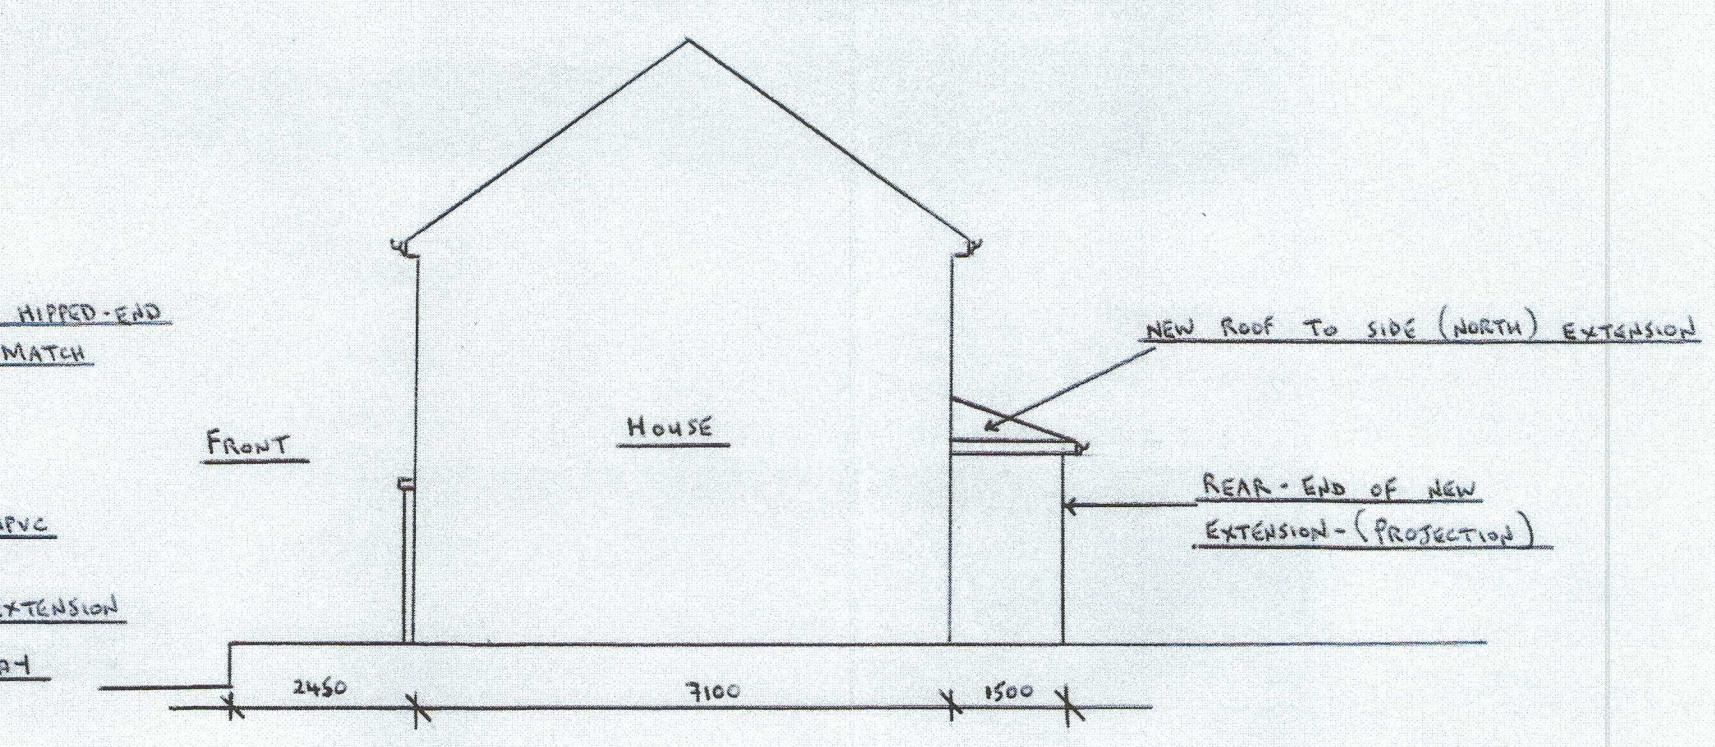


PROPOSED SIDE ELEVATION (SOUTH) 1:100

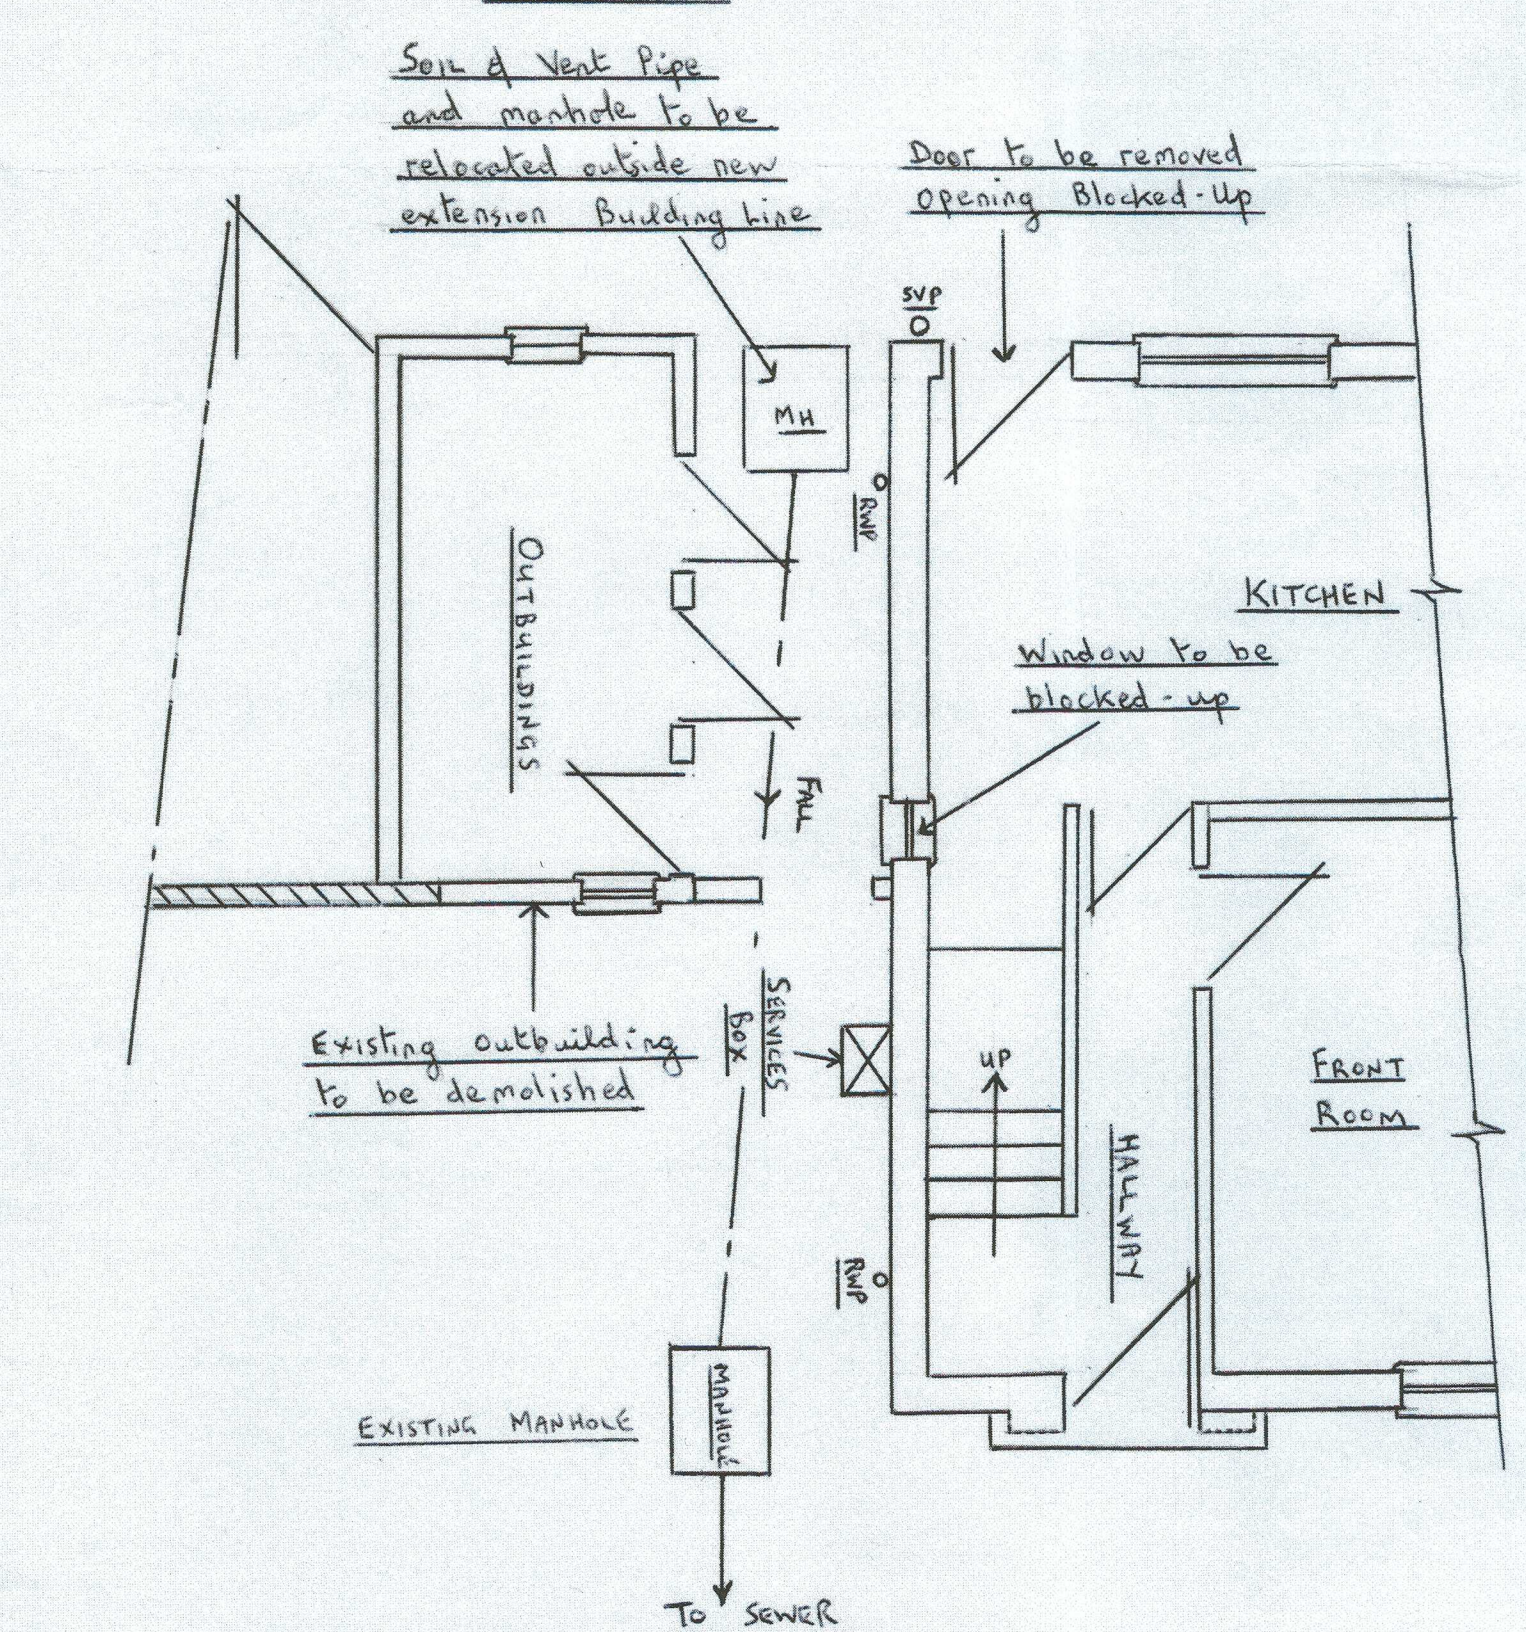


EXISTING GROUND FLOOR PLAN 1:50

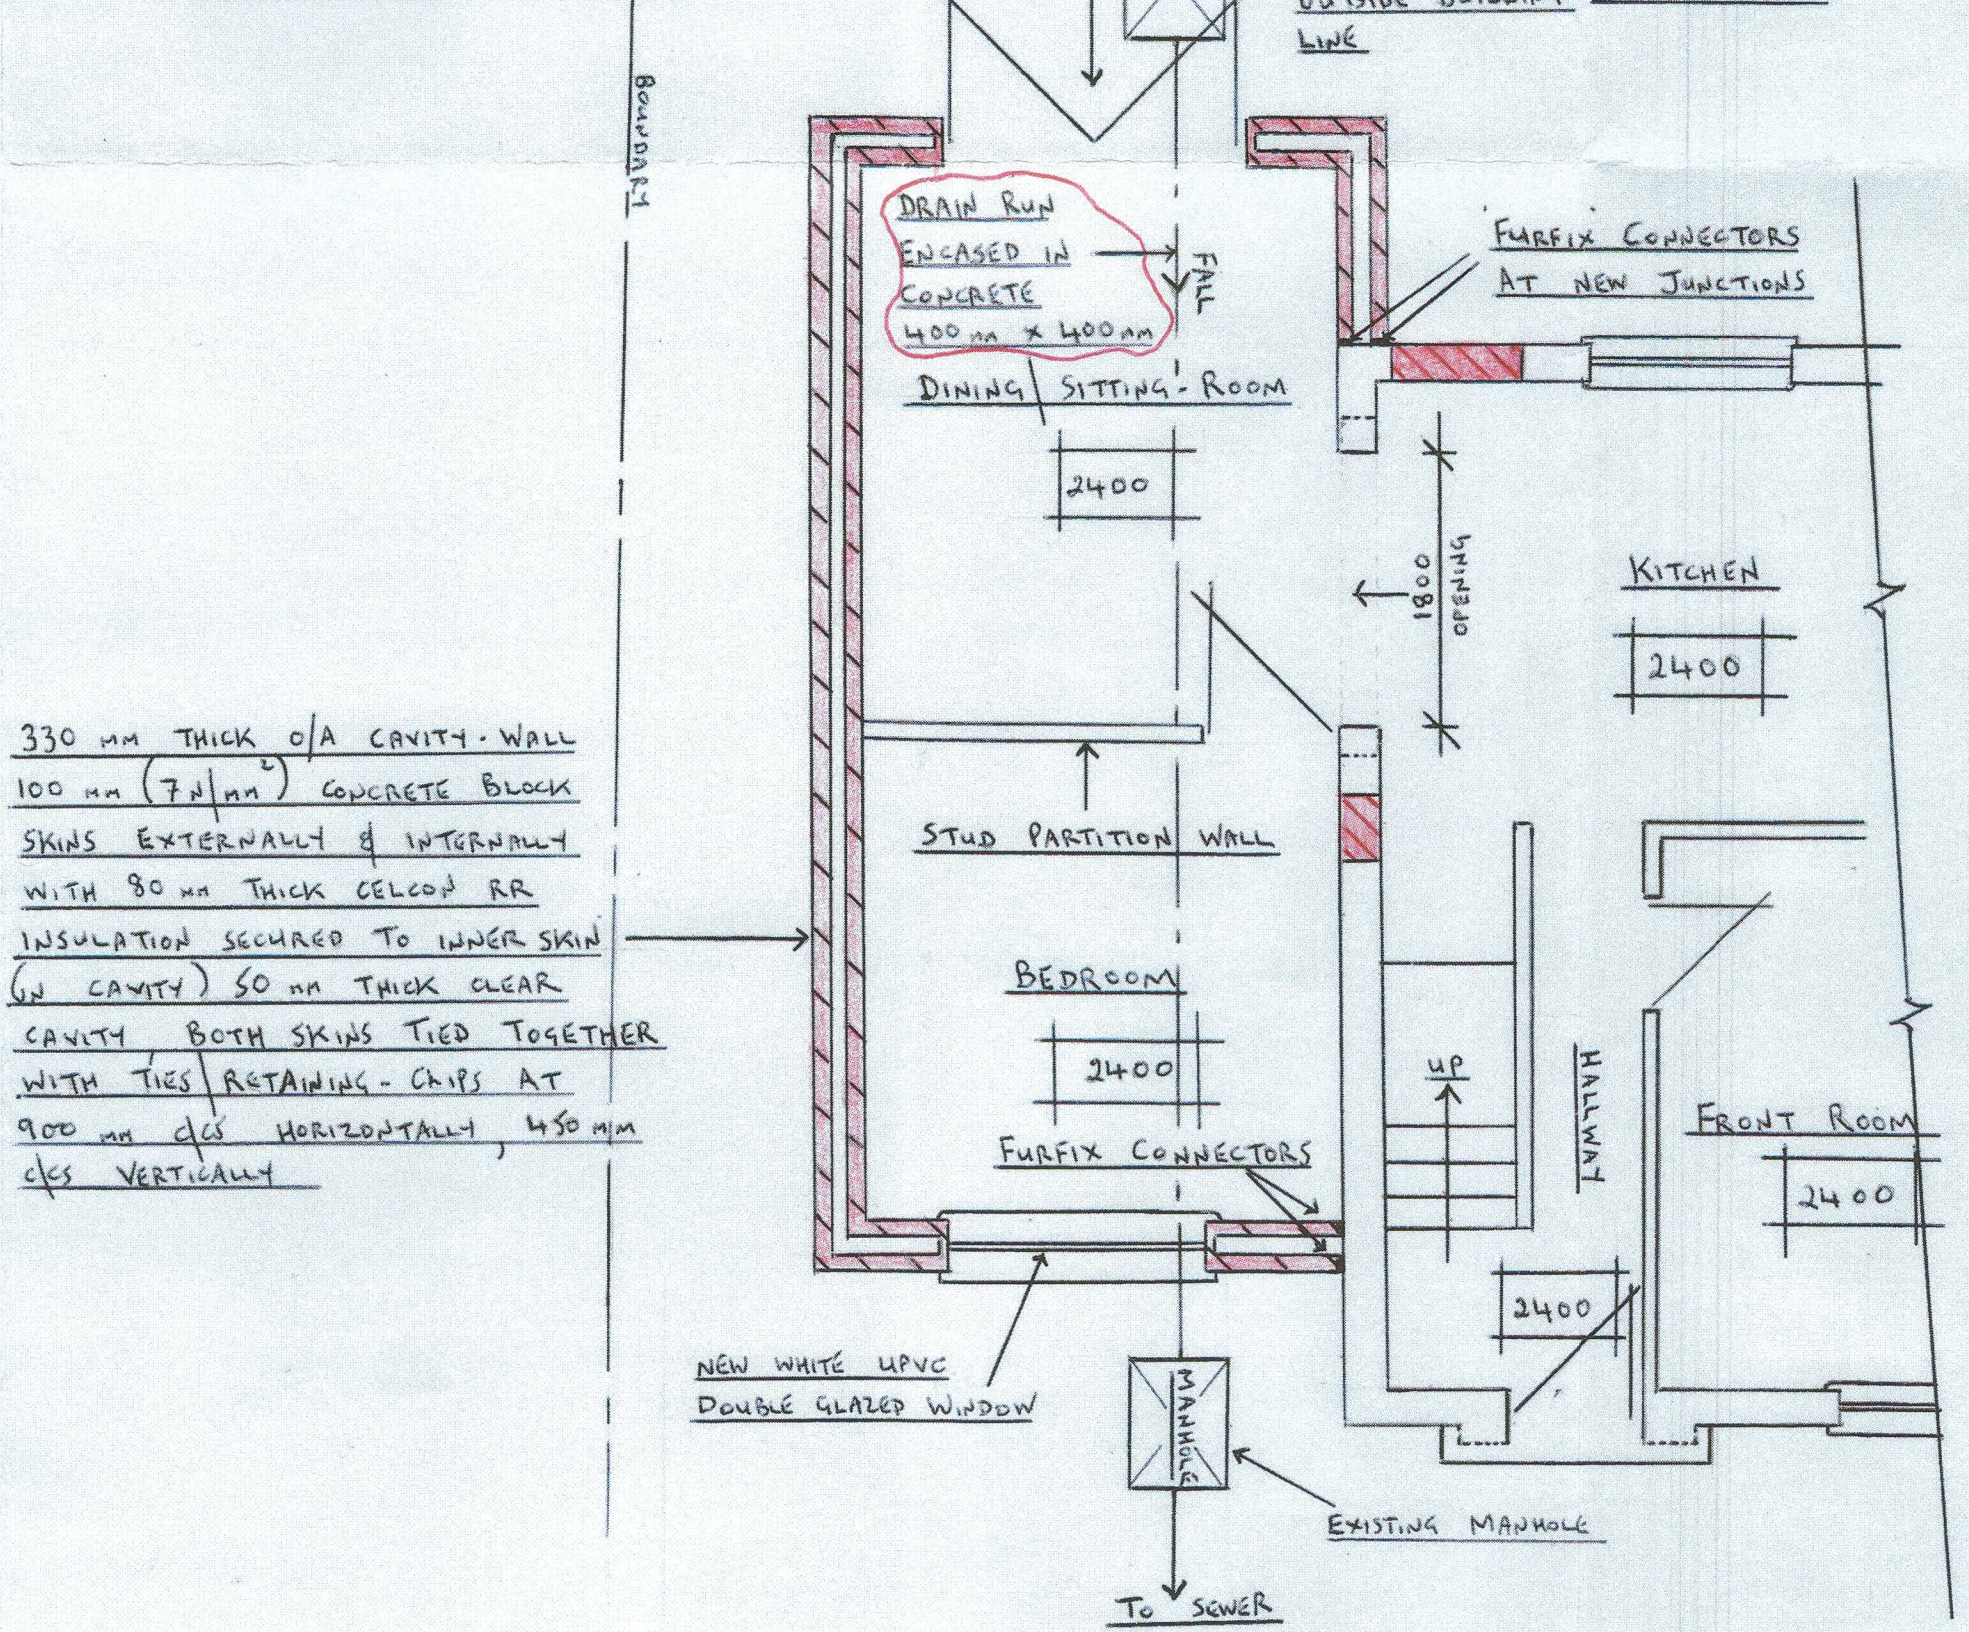

PROPOSED GROUND FLOOR PLAN 1:50

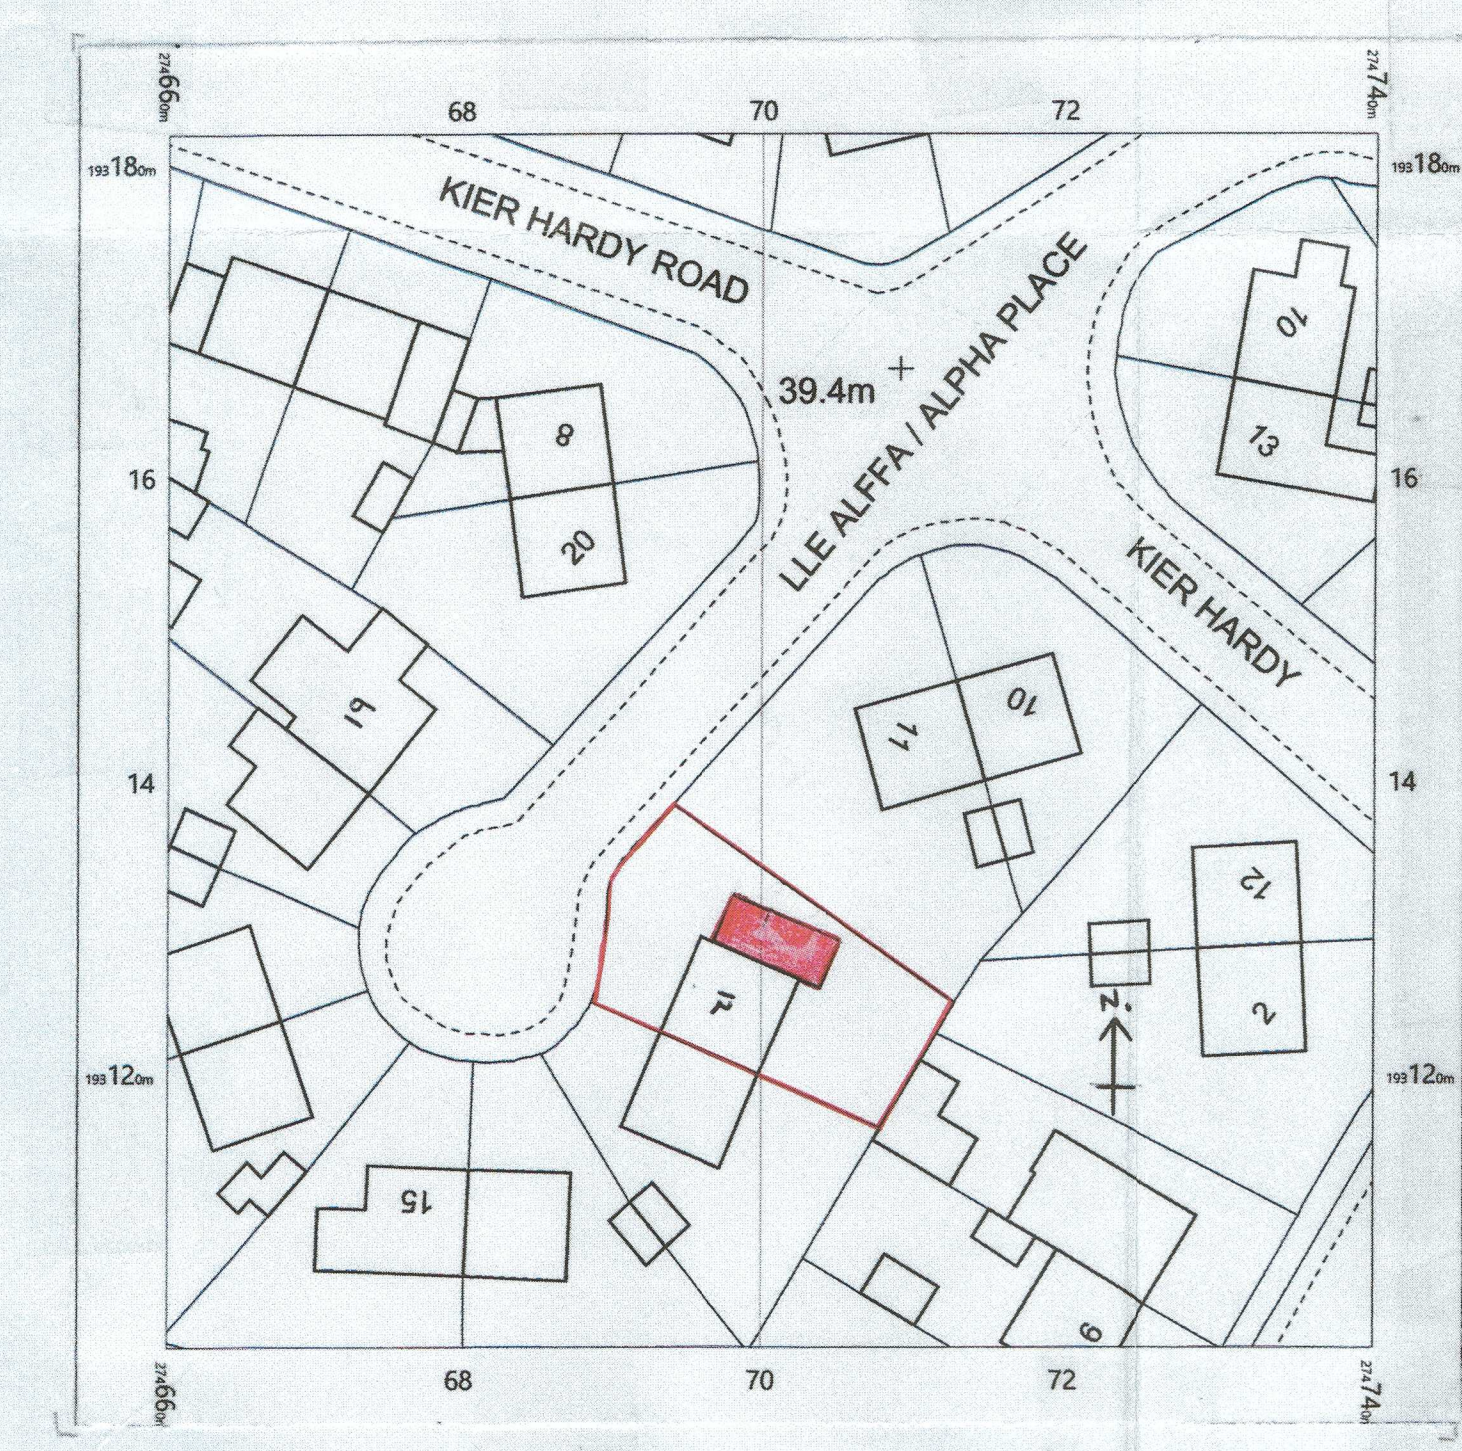

BLOCK PLAN 1:500

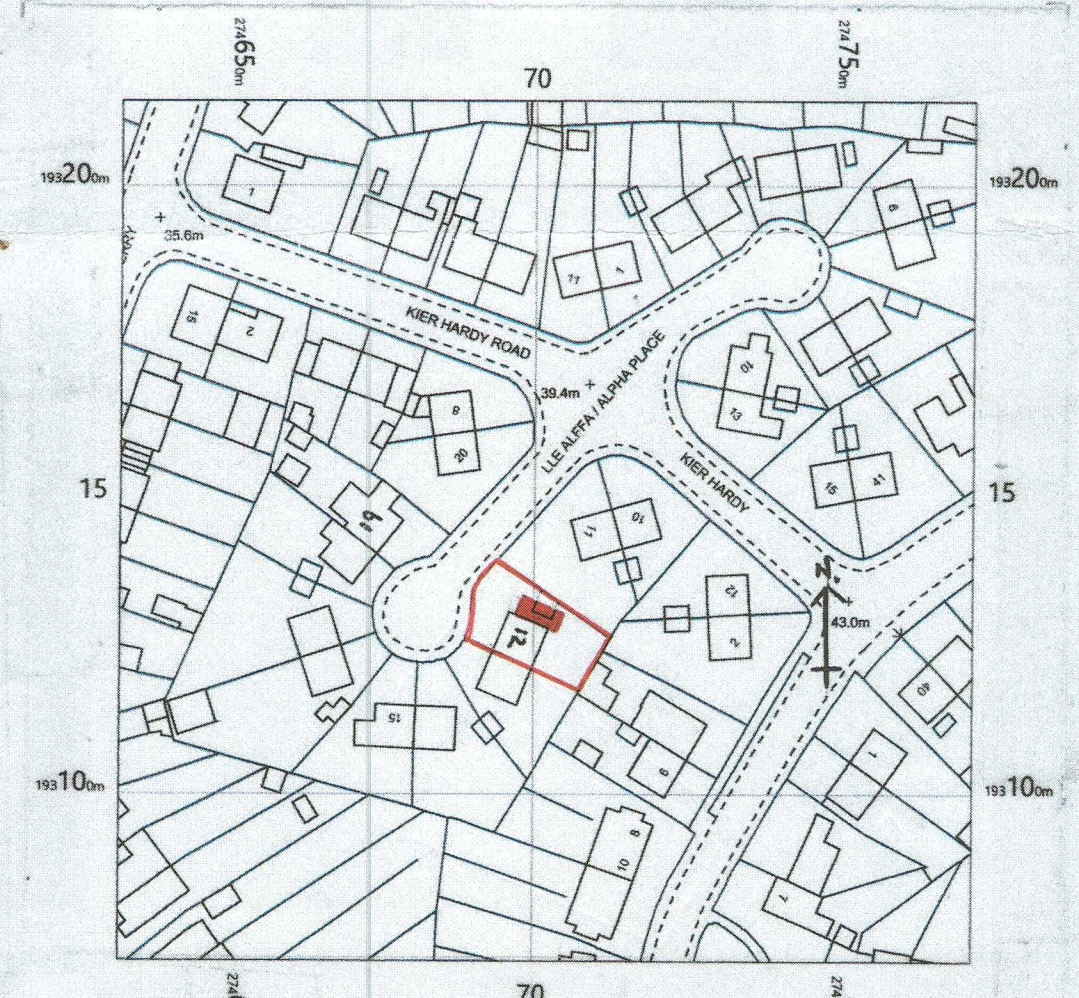

LOCATION PLAN 1:1250