



Superseded

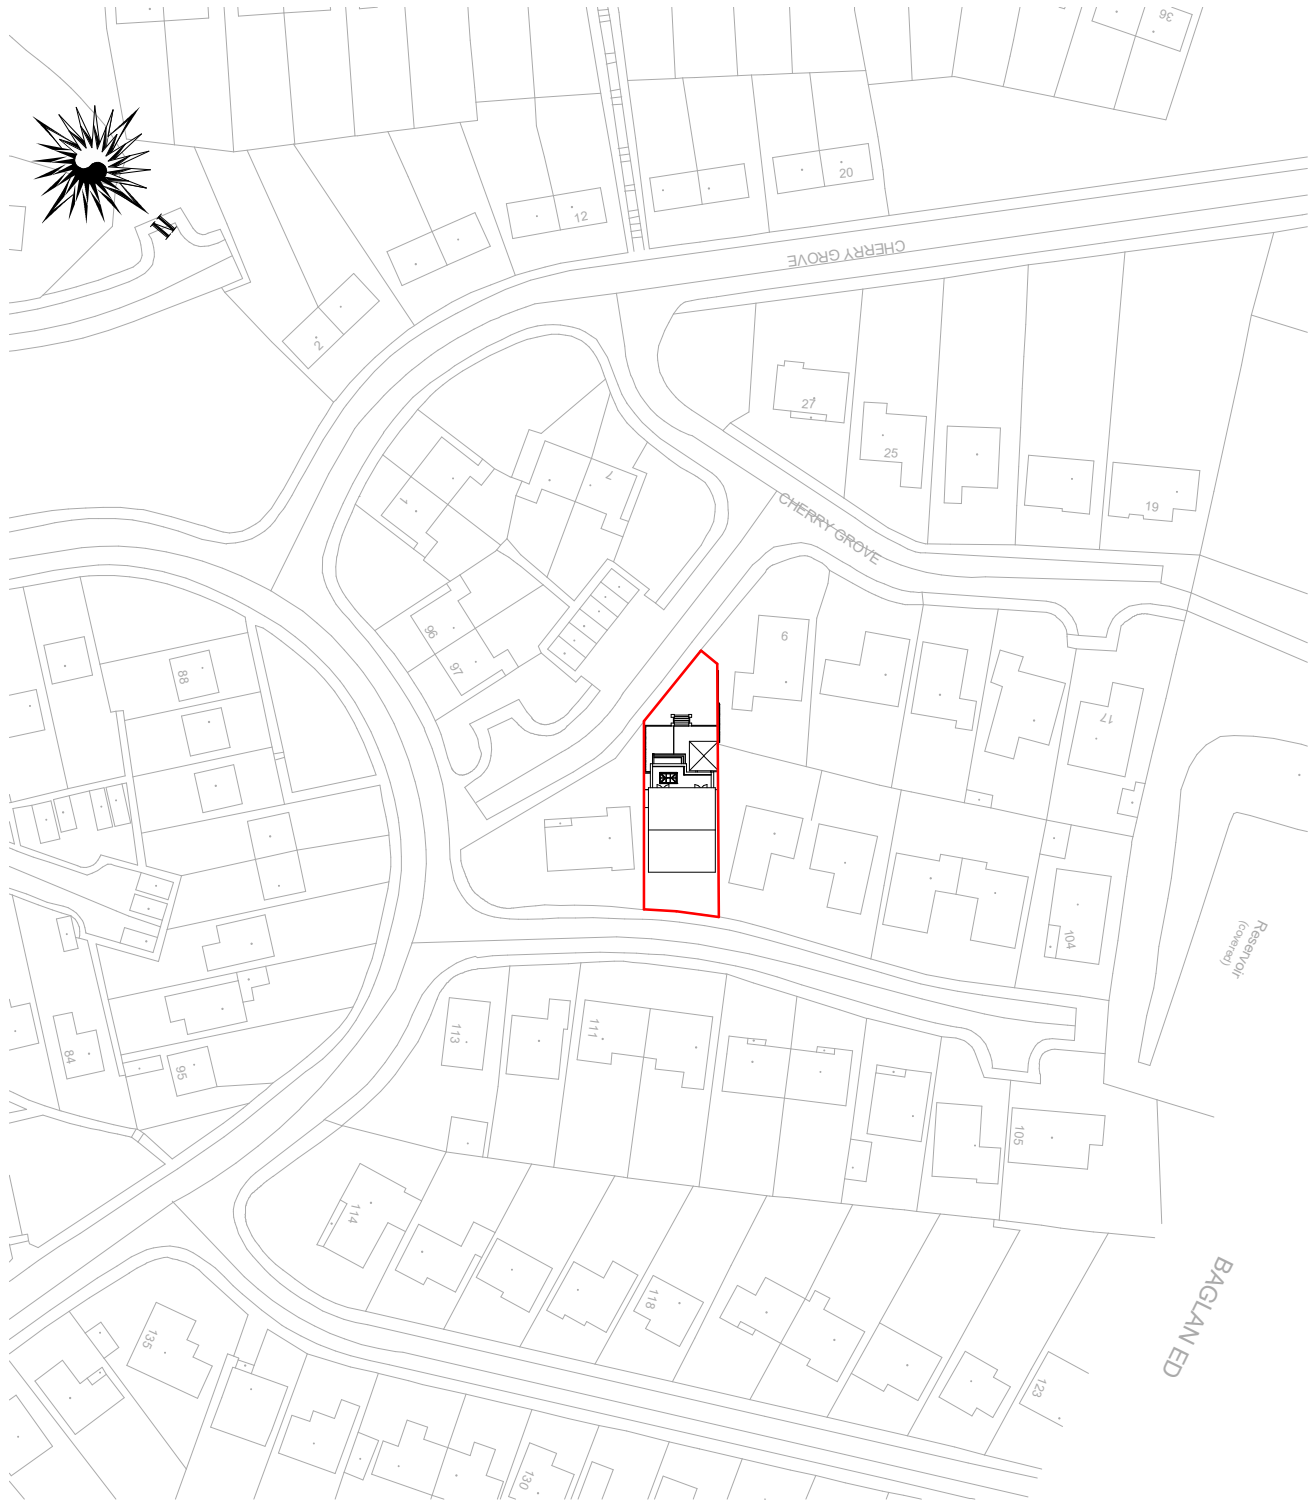

Location Plan
1 : 1250

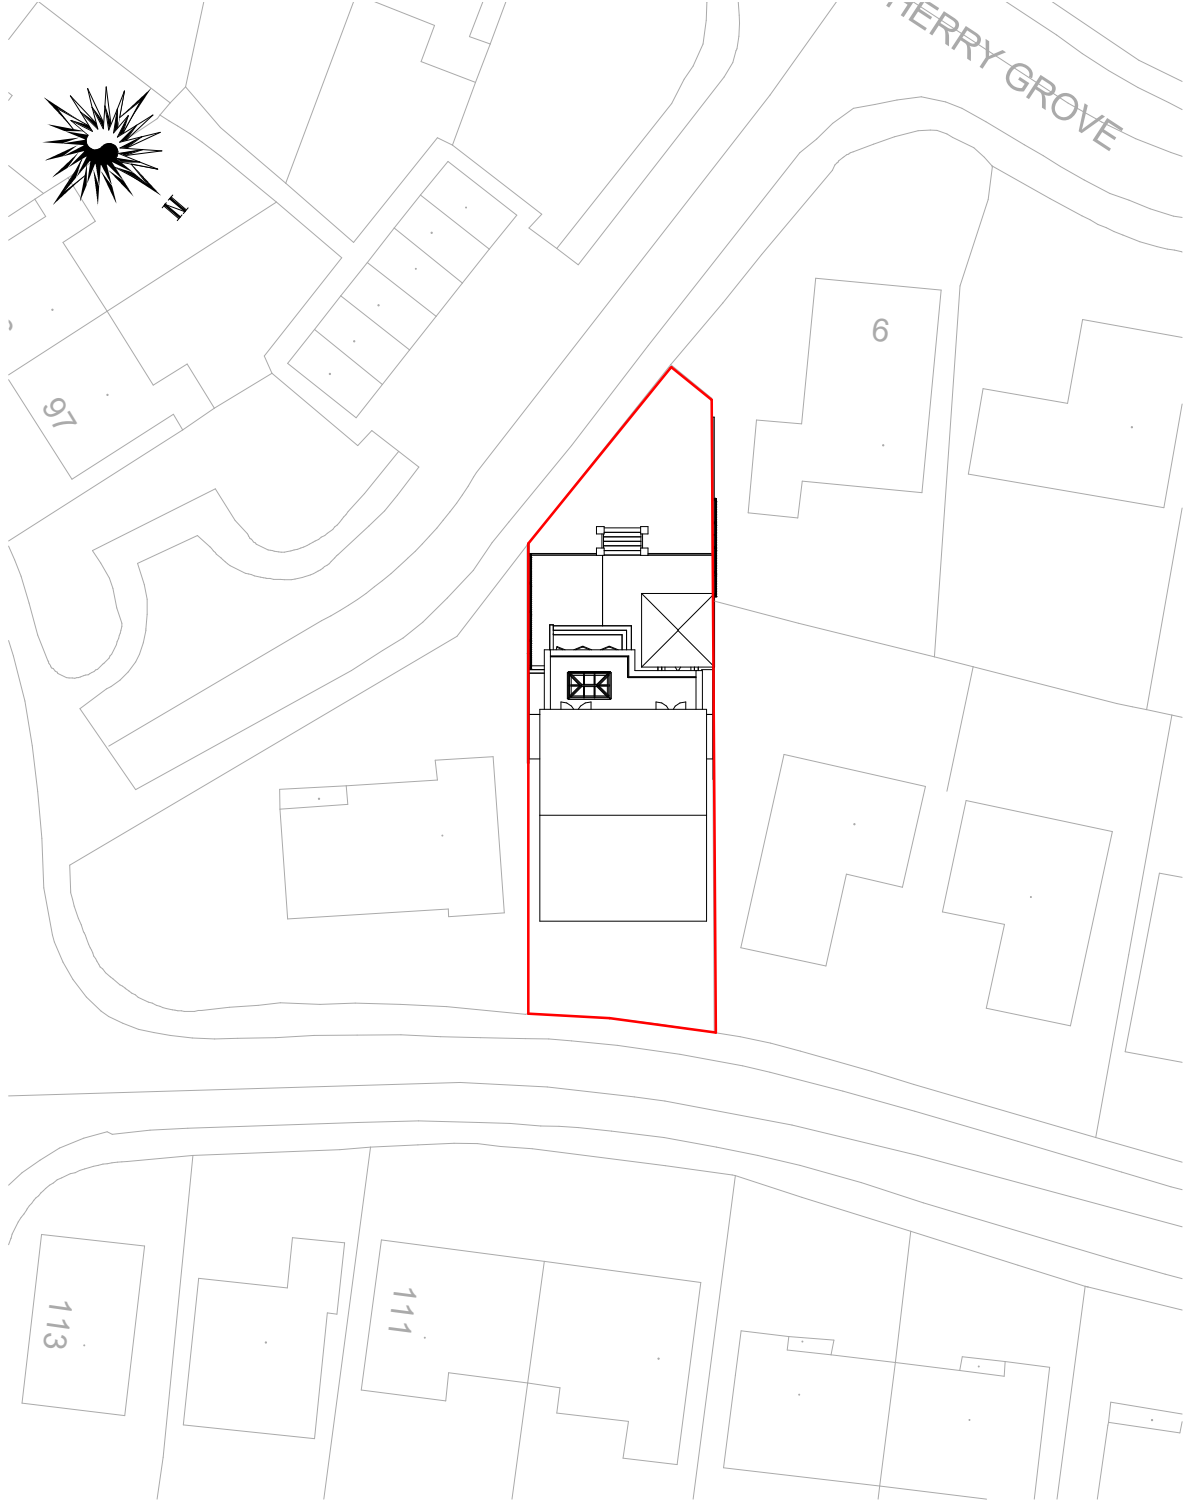

Block Plan
1 : 500

Project: Mr & Mrs Clement-Jones 99 Maes Ty canol Baglan, SA12 8UT	Title: Location & Block Plans		Project number	Project Number	A3 - A100	
			Date	Issue Date		
			Drawn by	JM		
			Checked by	Checker	Scale	As indicated