


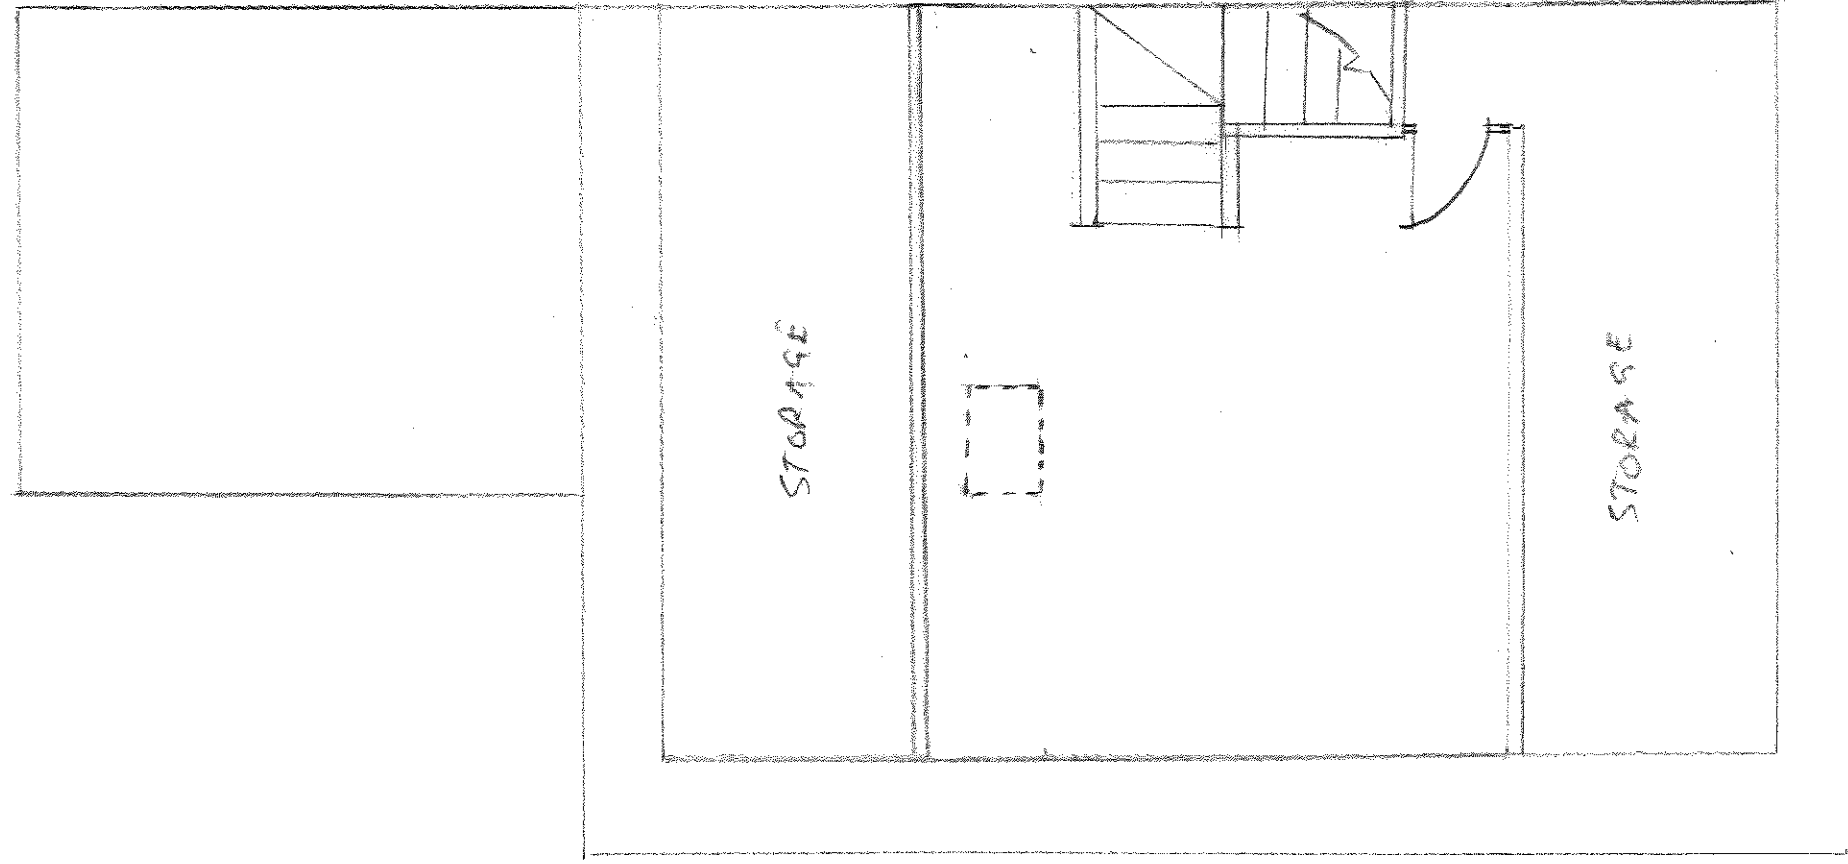

ATTIC FLOOR
EXISTING & PROPOSED
1:50