



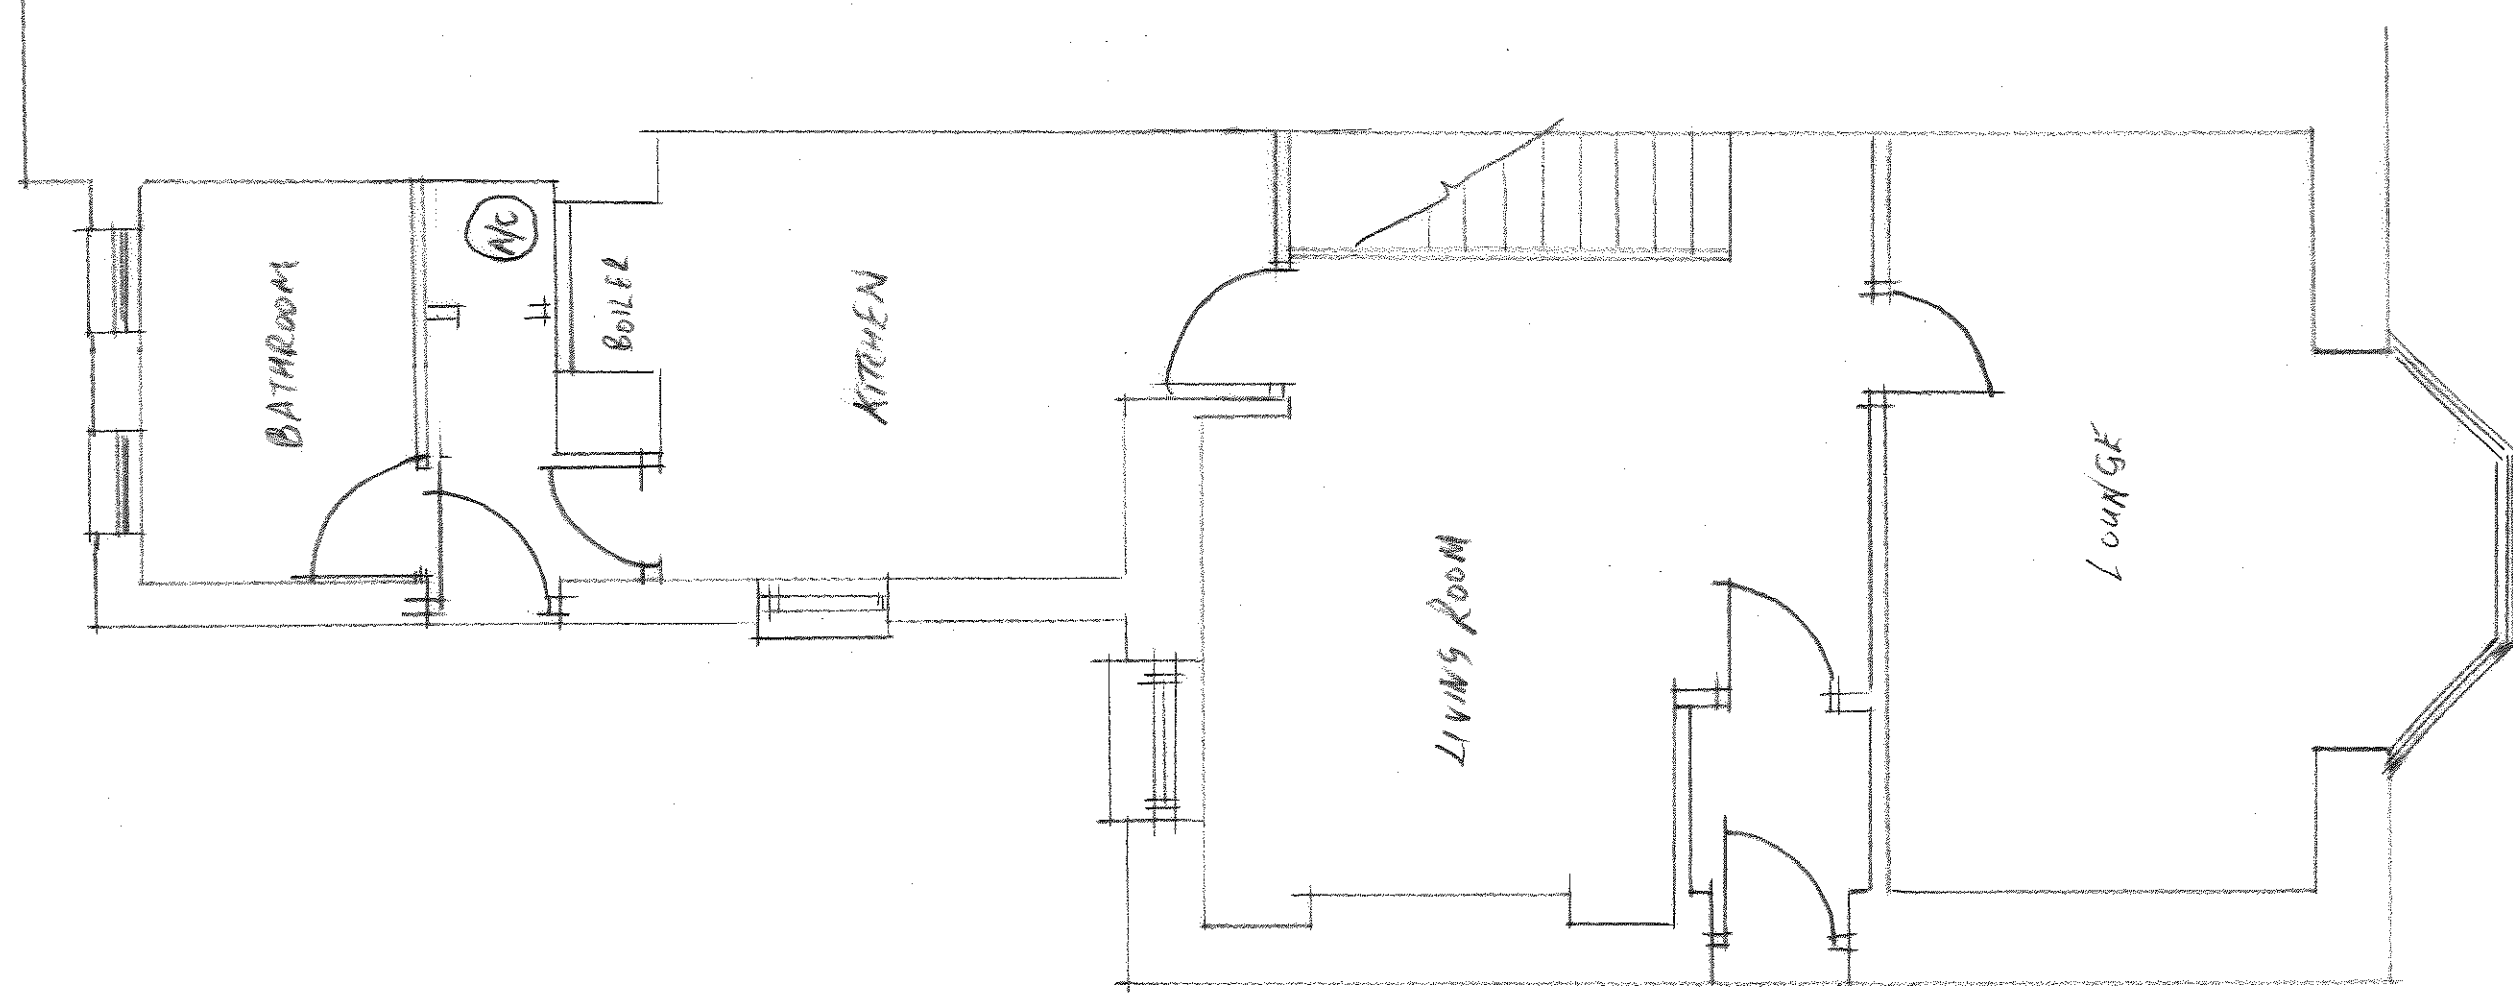

GROUND FLOOR
EXISTING
1:50

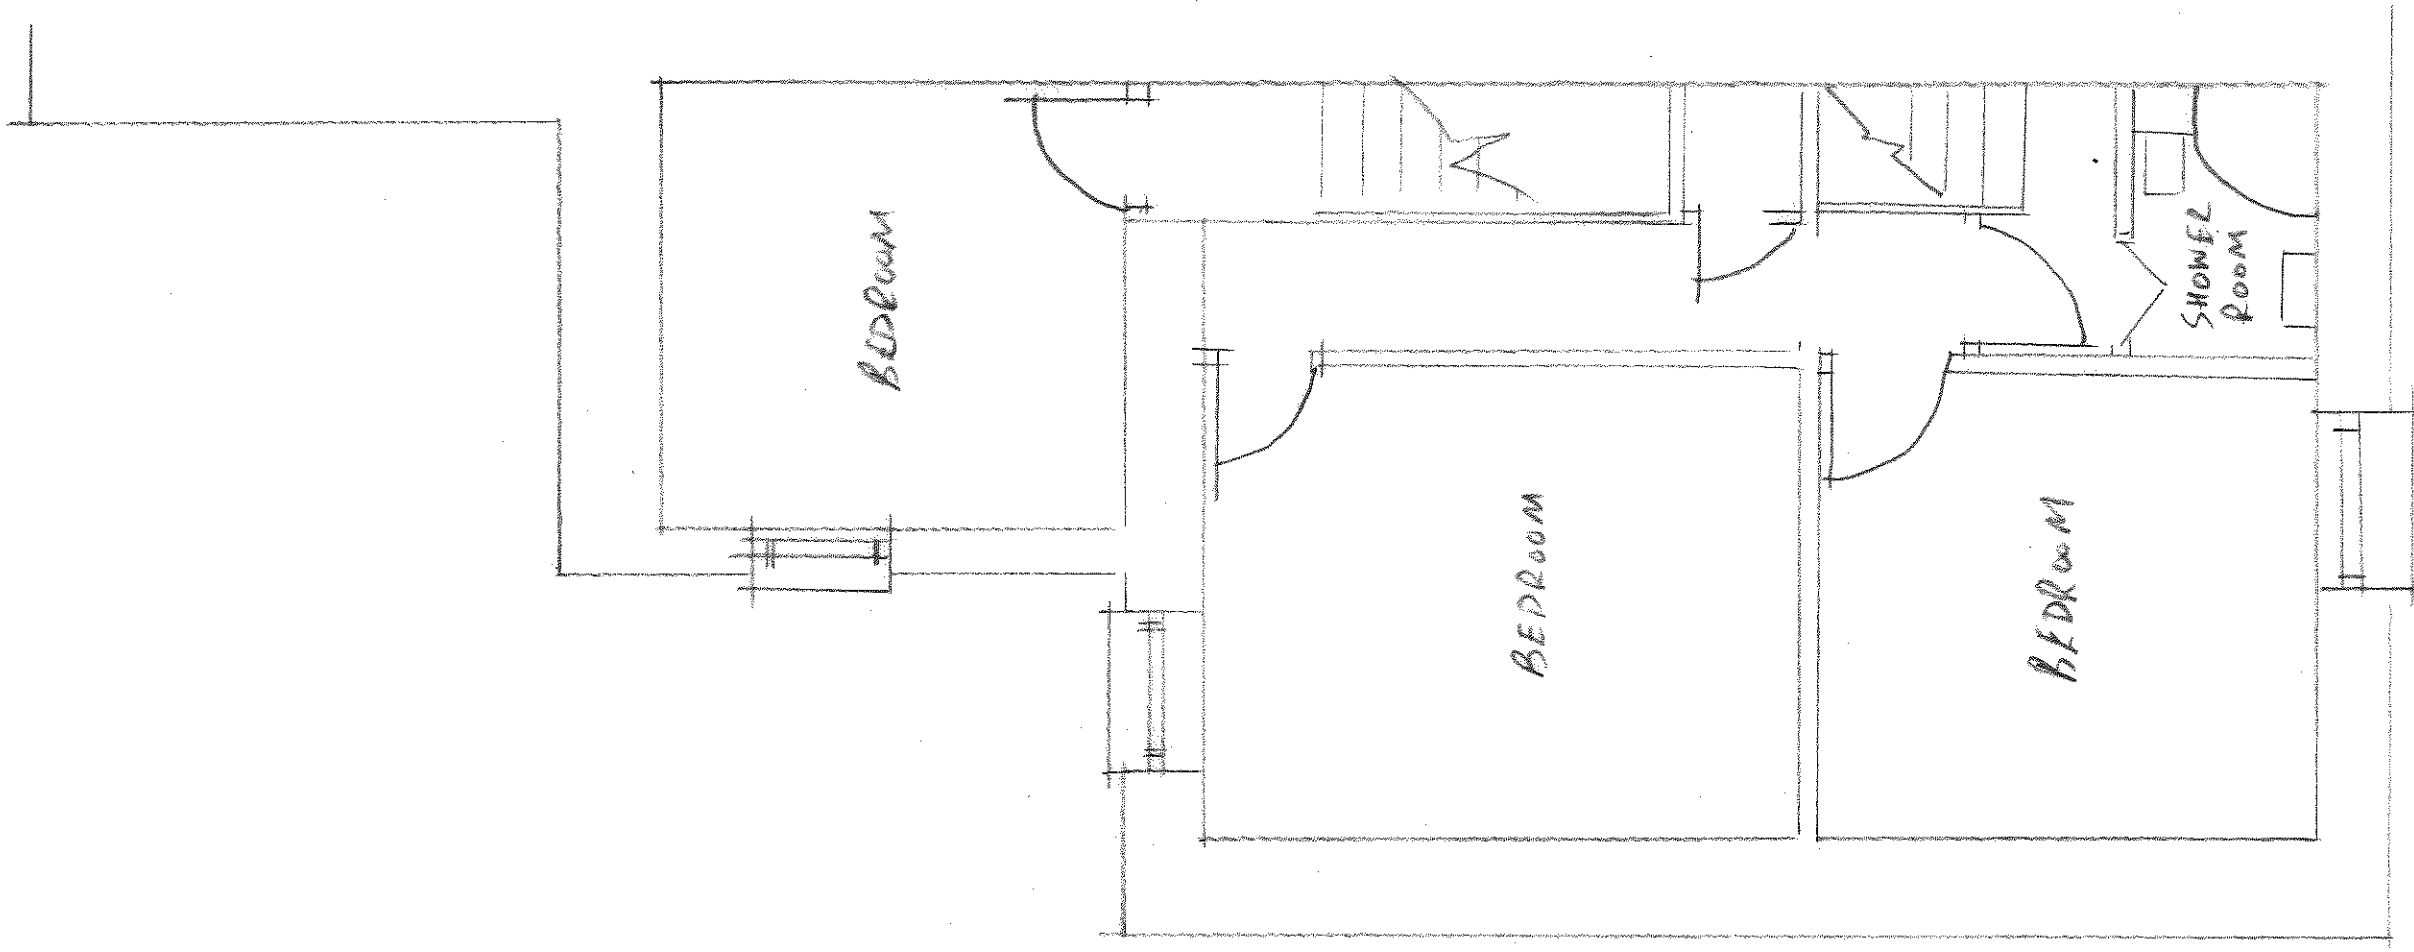

FIRST FLOOR
EXISTING
1:50