





SIDE ELEVATION
EXISTING
1:100

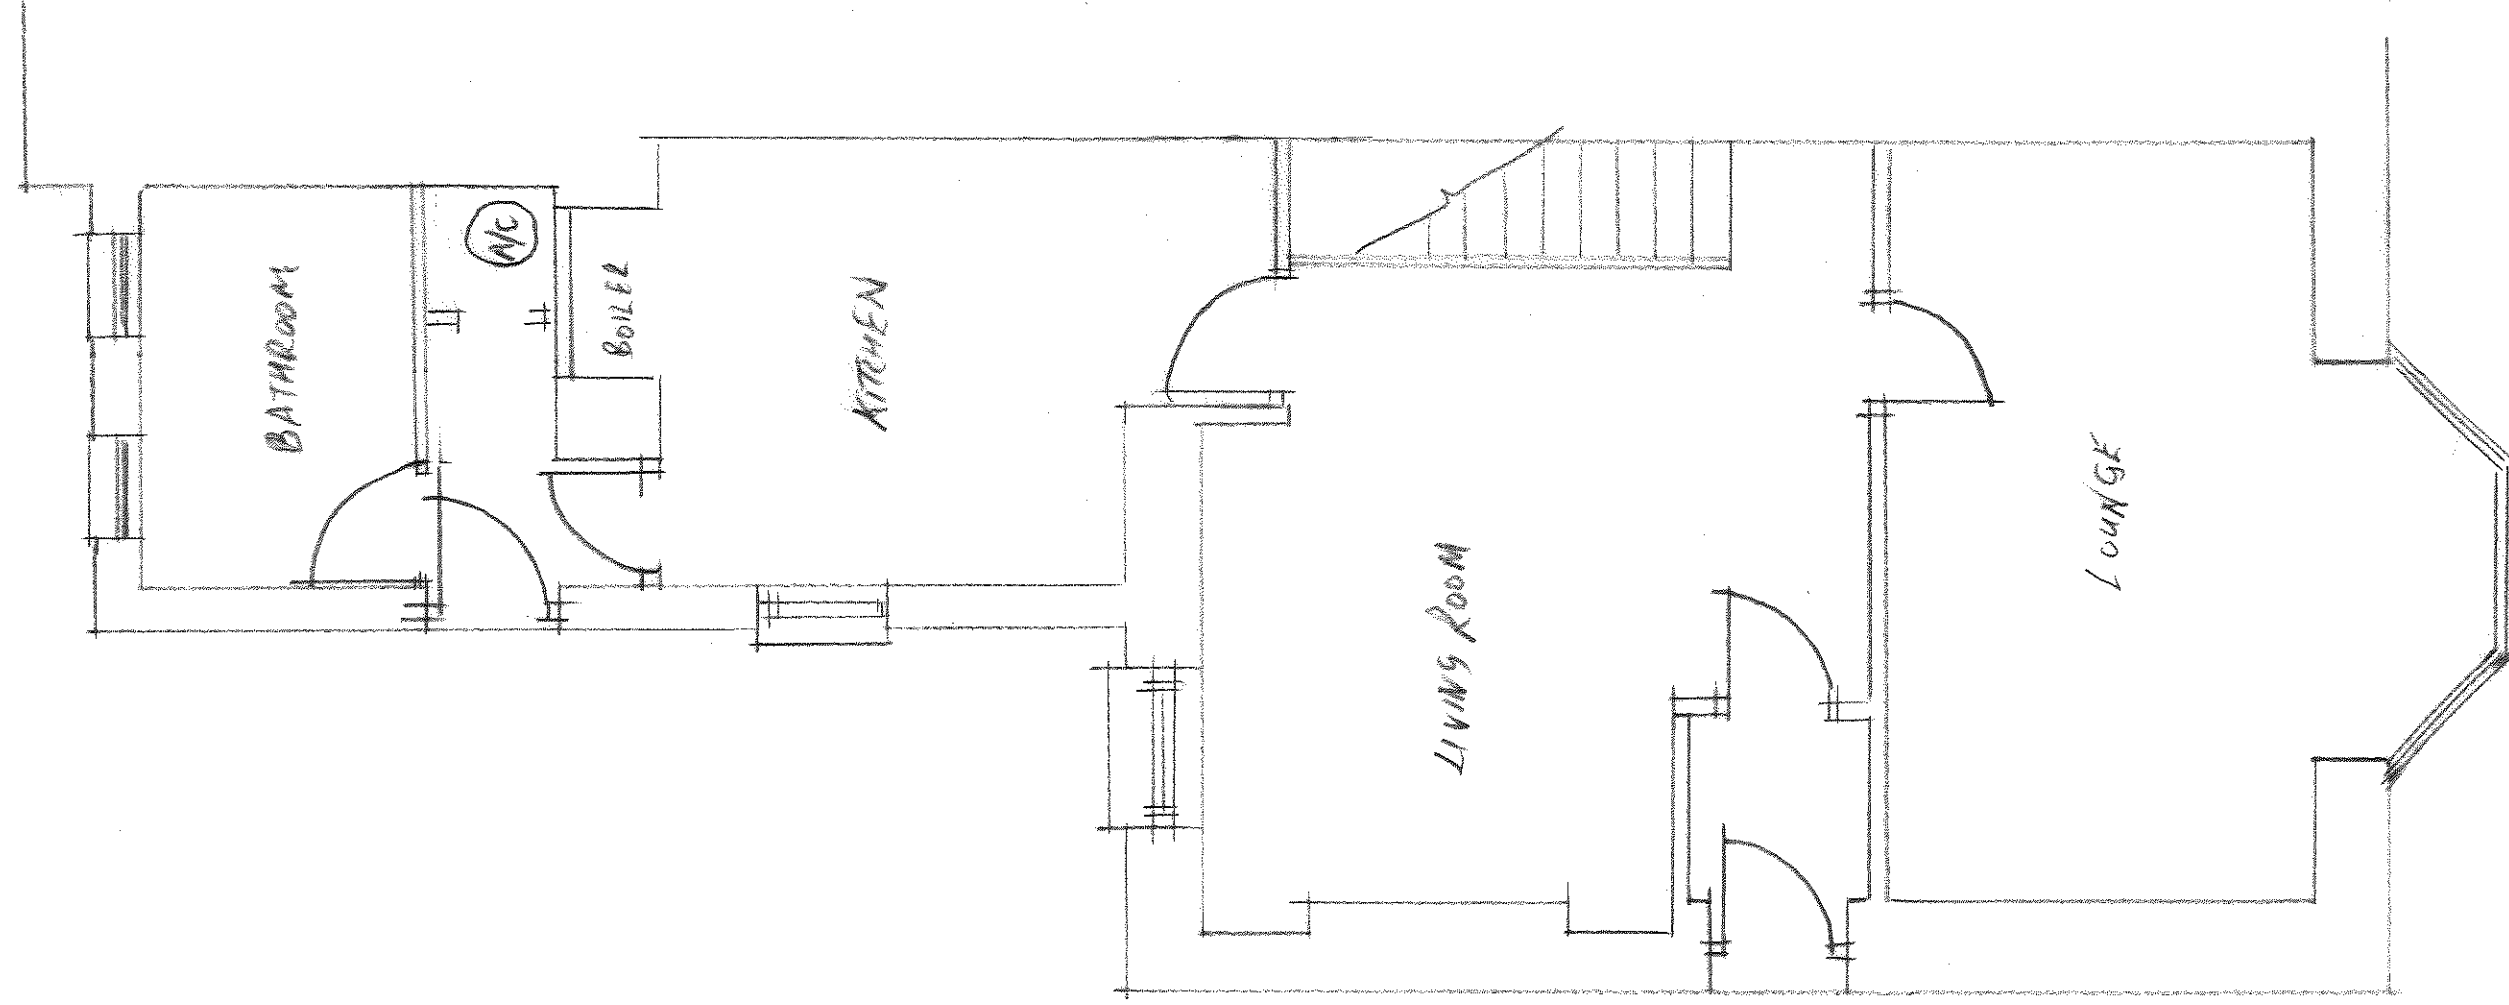

GROUND FLOOR
EXISTING
1:50

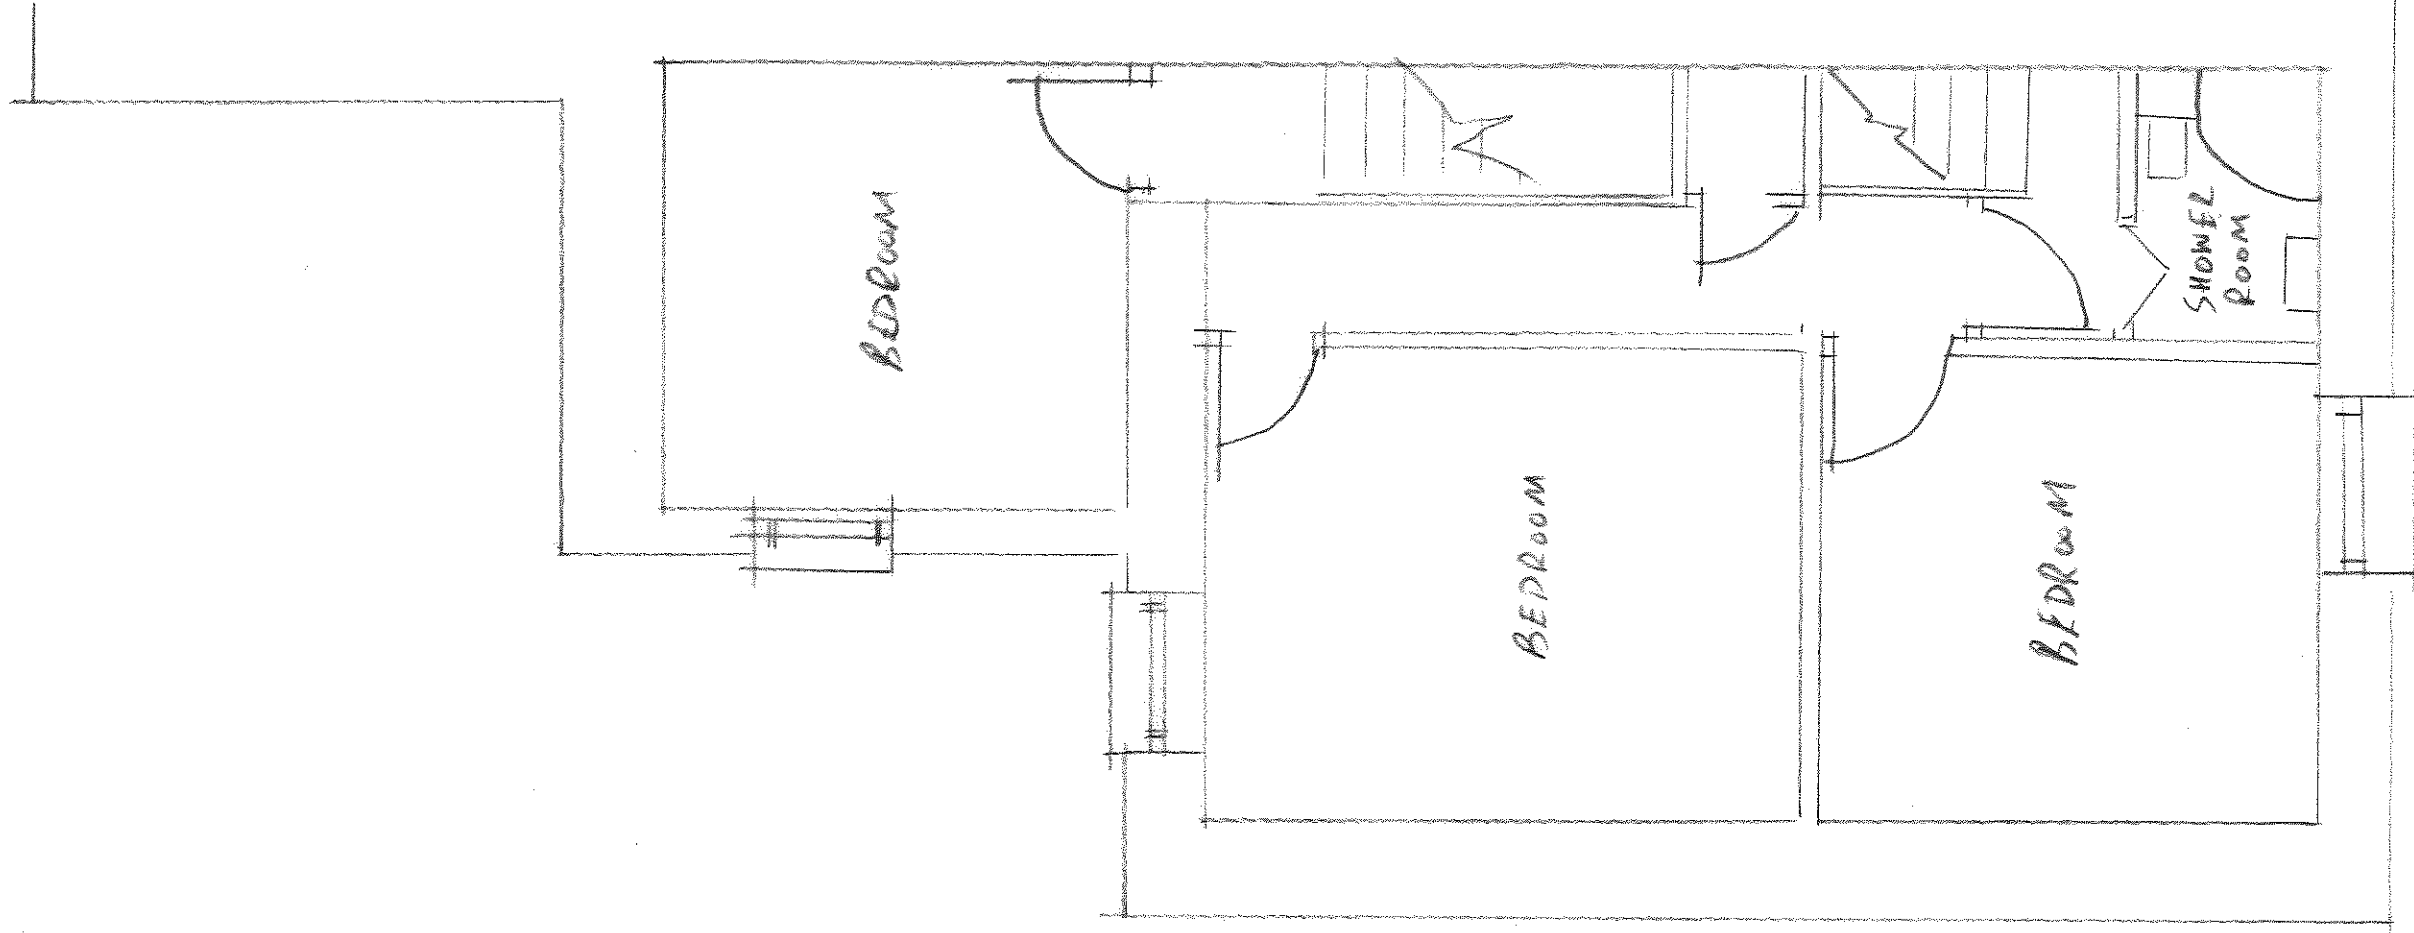

FIRST FLOOR
EXISTING
1:50