


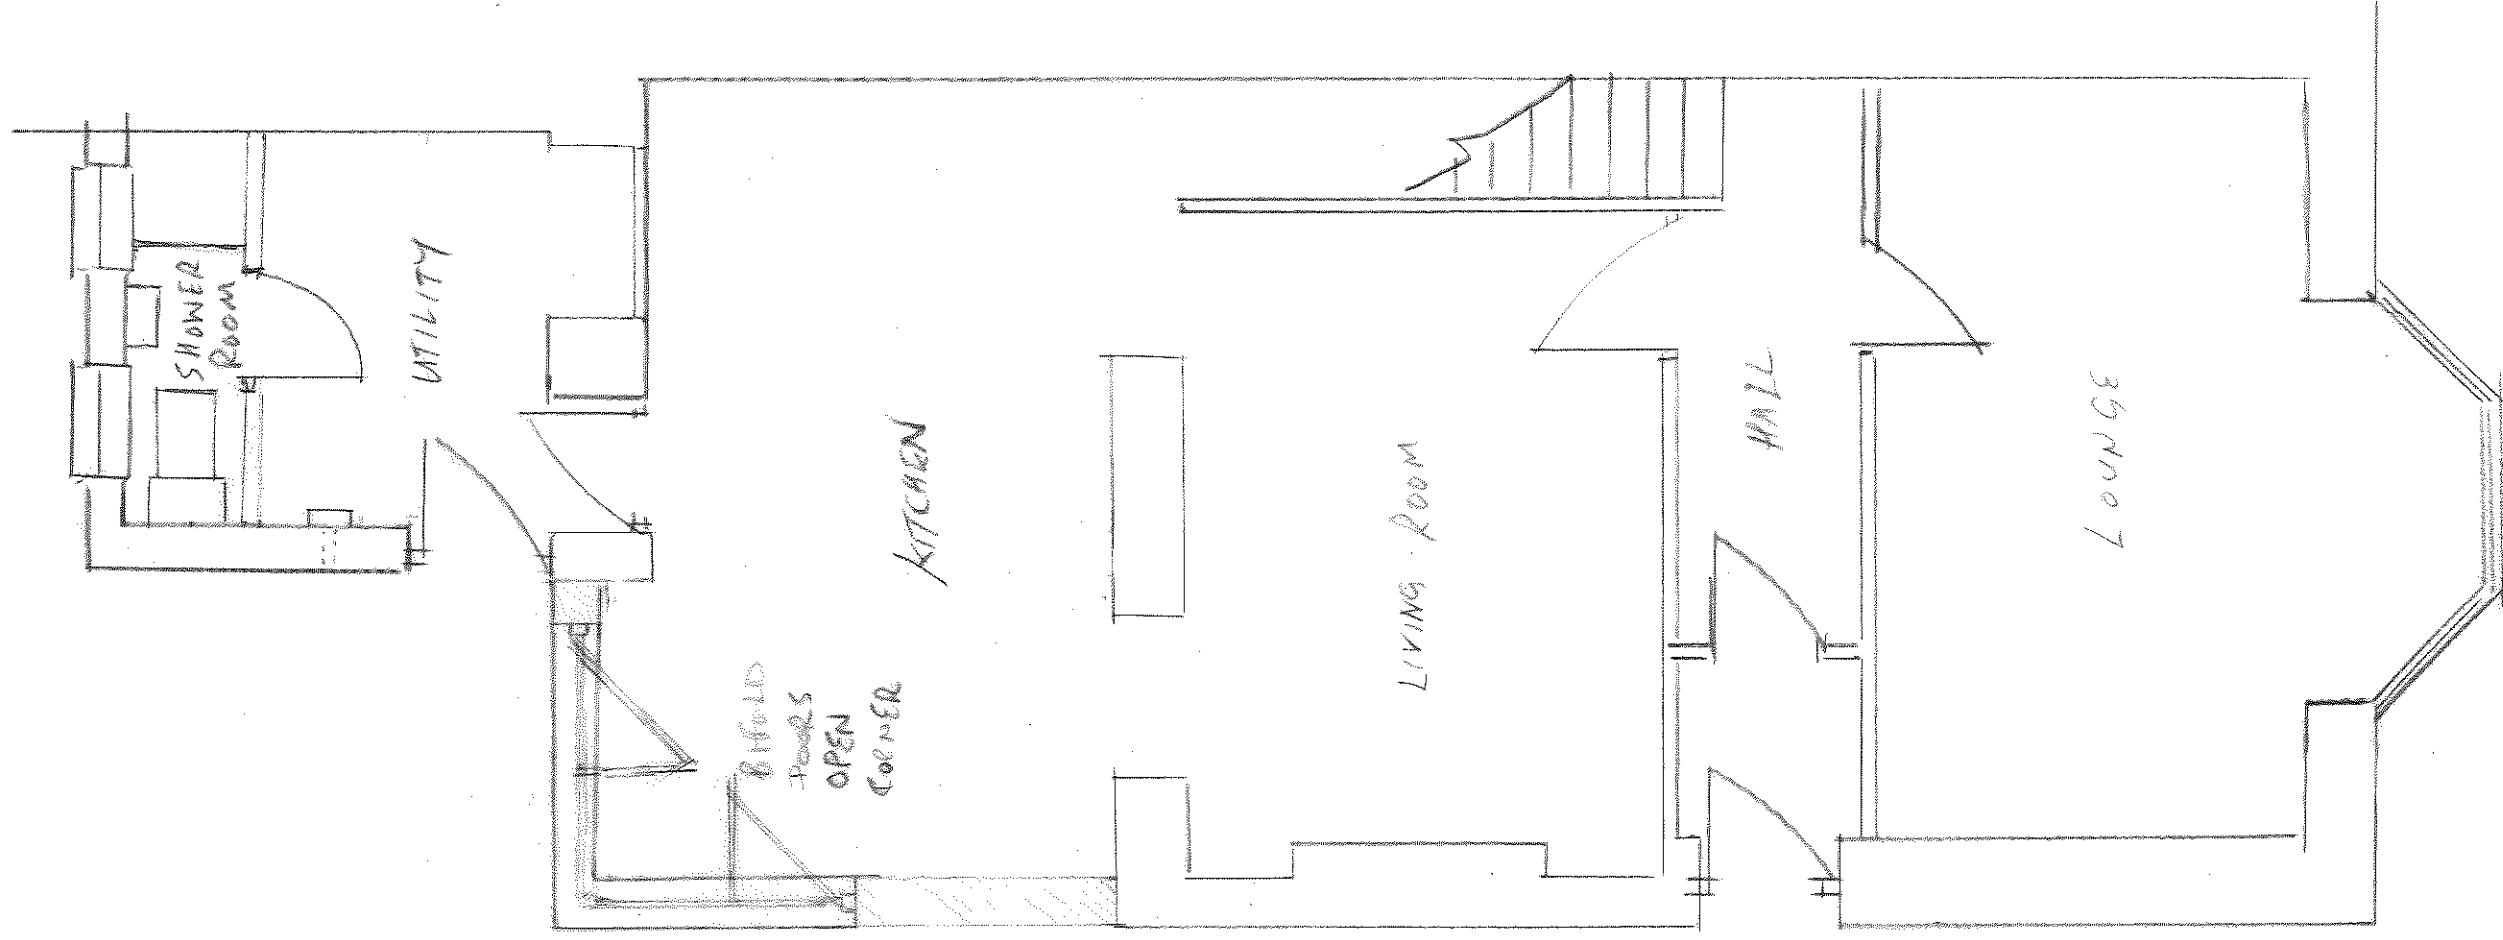

GROUND FLOOR
PROPOSED
1:50