


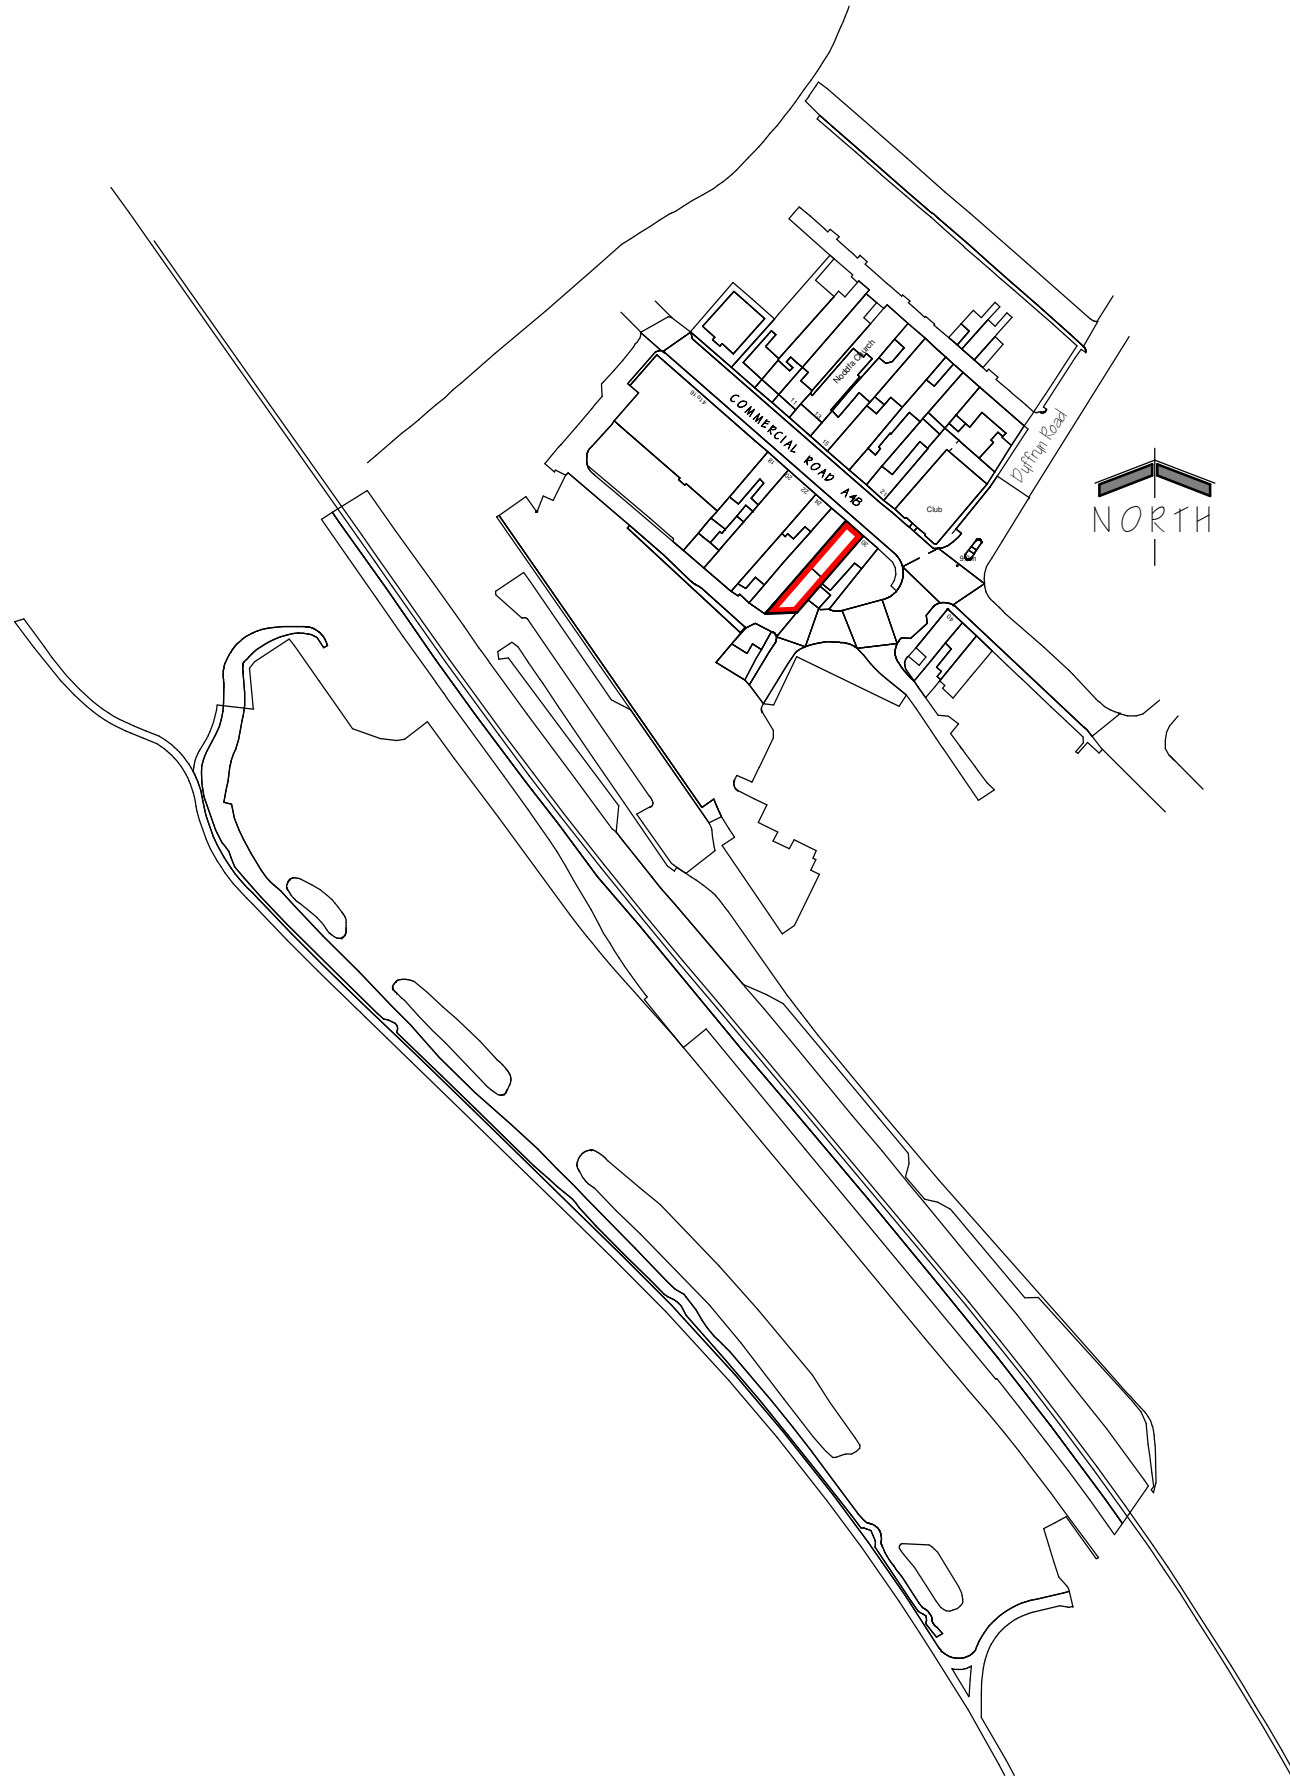

PROPOSED SIGNAGE at NEW STYLE TAIBACH BARBERS,
28 COMMERCIAL ROAD, TAIBACH,
PORT TALBOT, SA8 3BP

TITLE	Date 18.01.21	Drawing No	REV
	Scale 1:2500		
LOCATION PLAN	Drawn DC	2023/1	