




Superseded

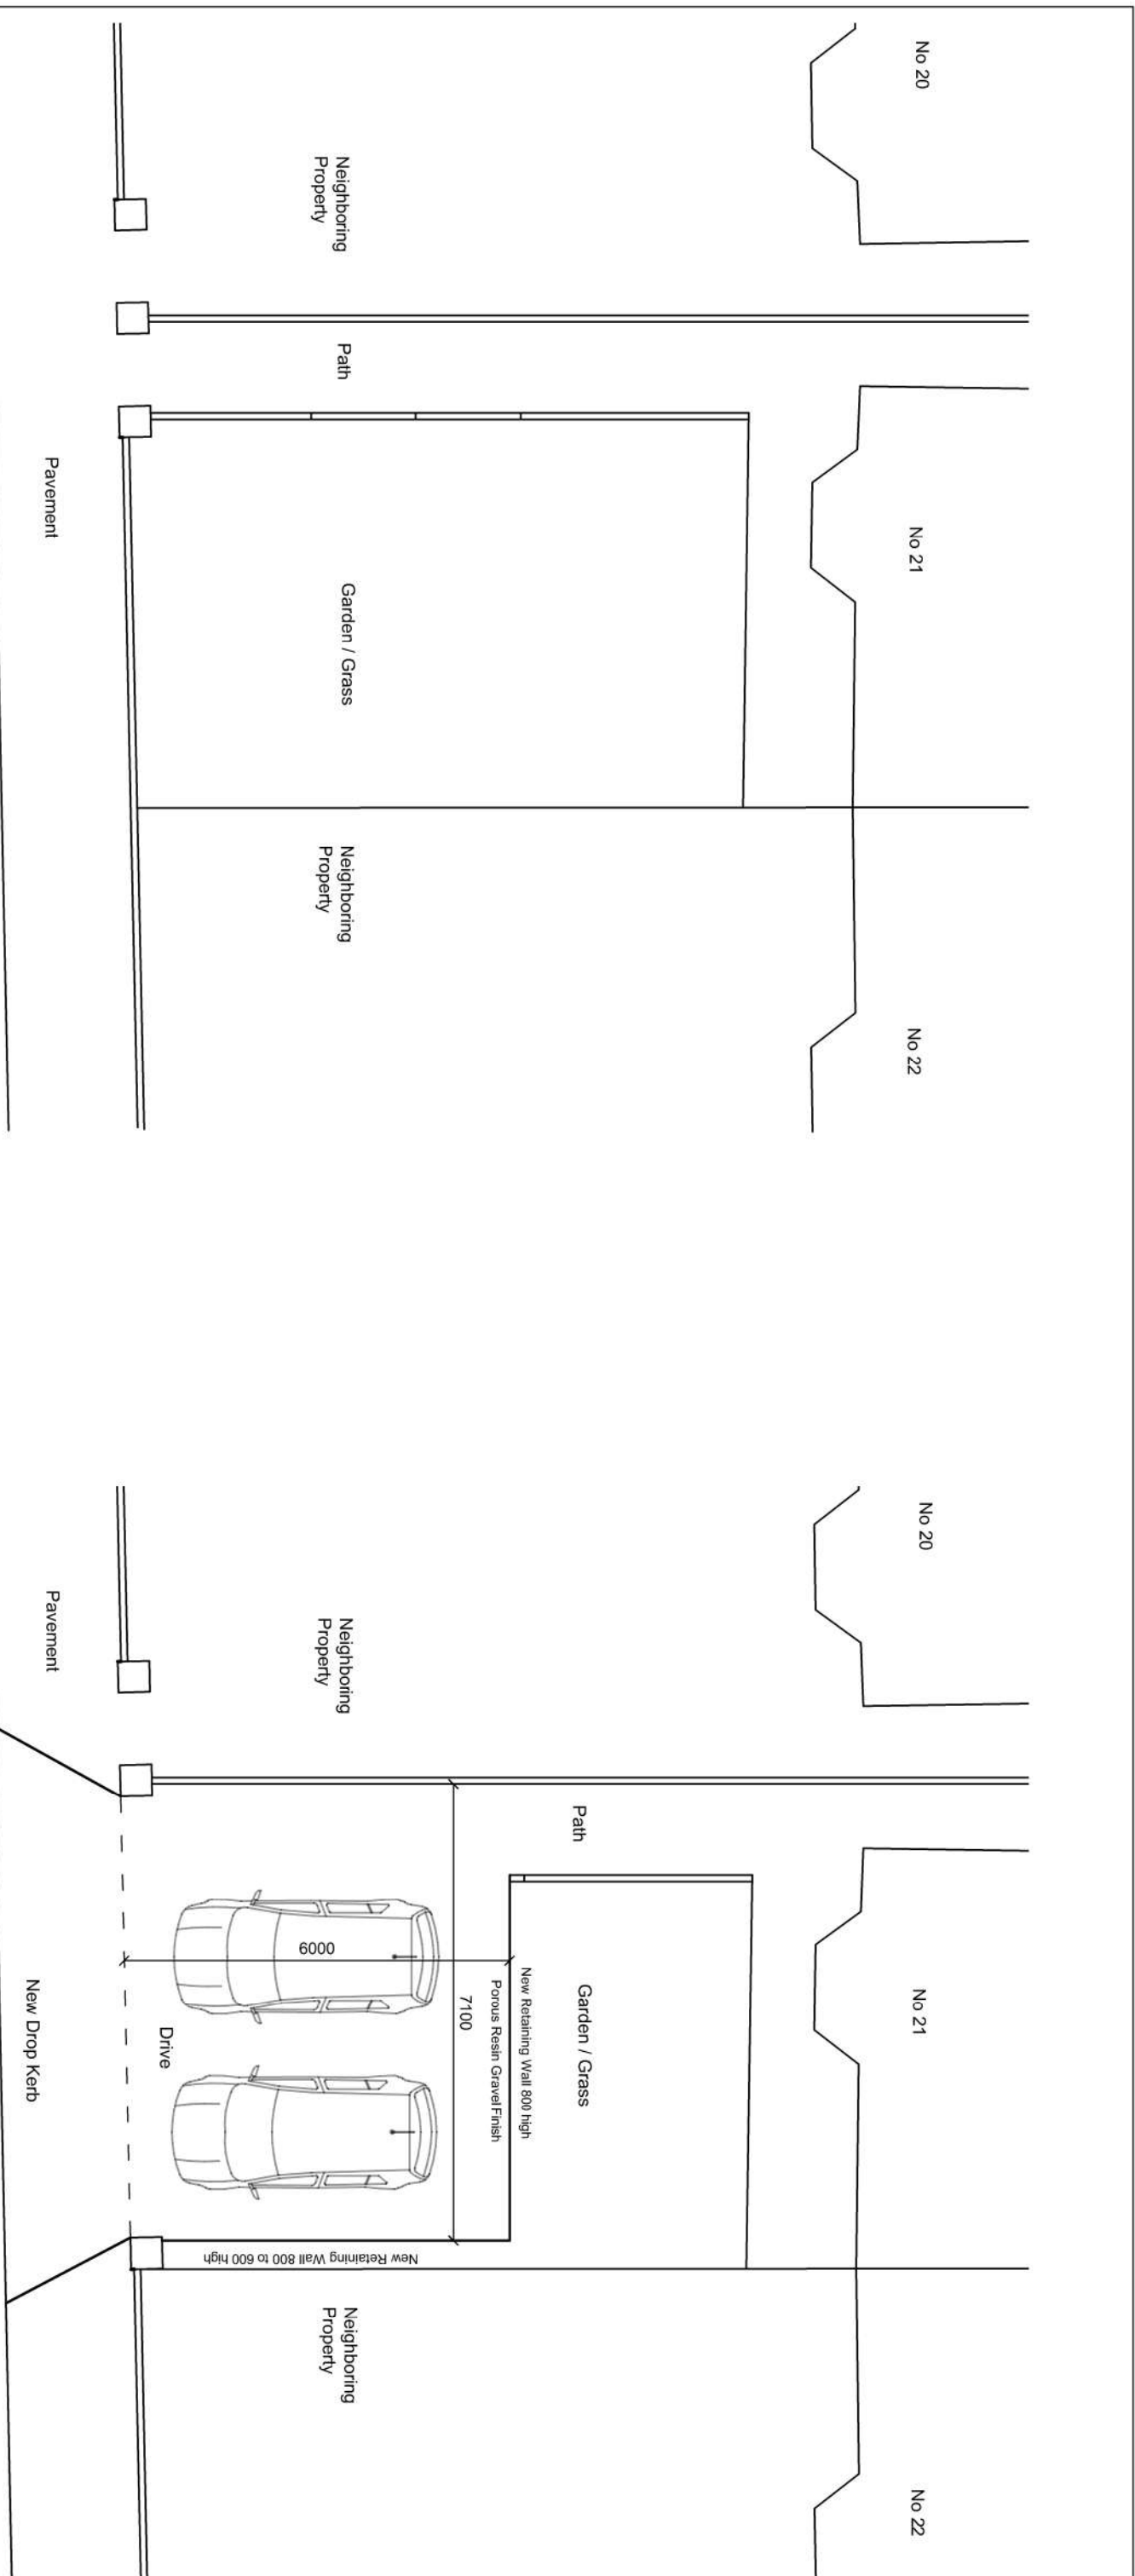

Existing Plan 1-100

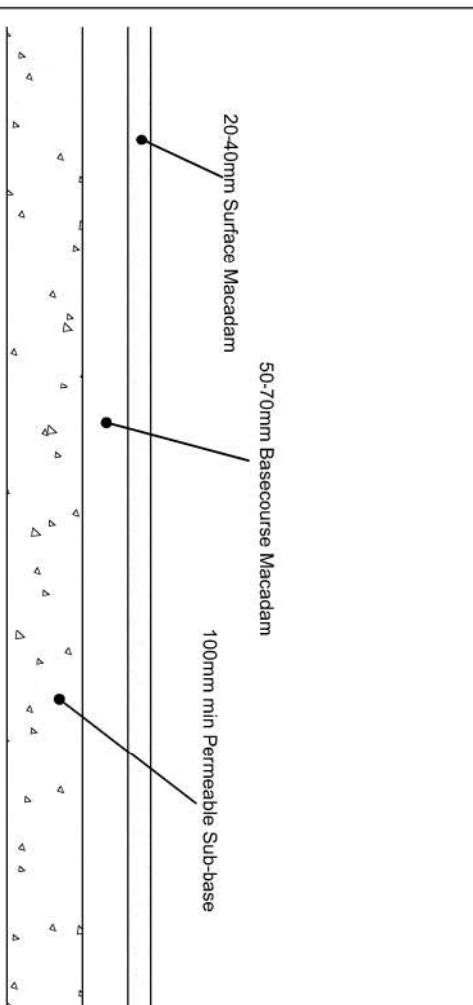

Drive Detail 1-5

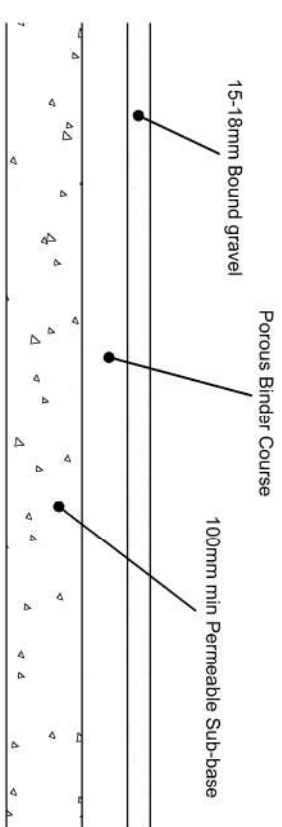

 **Ferdale**
Architectural Solutions Ltd

CLIENT		JOB TITLE		DRAWING TITLE	
Sarah Jones and Samson Omyibo		Loft Conversion Works		Off Road Parking drawings	
DATE:	SCALE:	A3	DWG. NO.	REV.	PURPOSE:
Sept 2020	As Shown		20.23.03	01	Planning

This drawing is copyright ©
NOTE: All dimensions to be checked on
site and not scaled from the drawing.

Ferndale Architectural Solutions LTD
98 Neath Road, Resolven, Neath, SA11 4AN Tel: 07970808768 Email: owen@ferndalecs.co.uk