



NOTE
Position and depth
of drains to be
confirmed prior to
construction

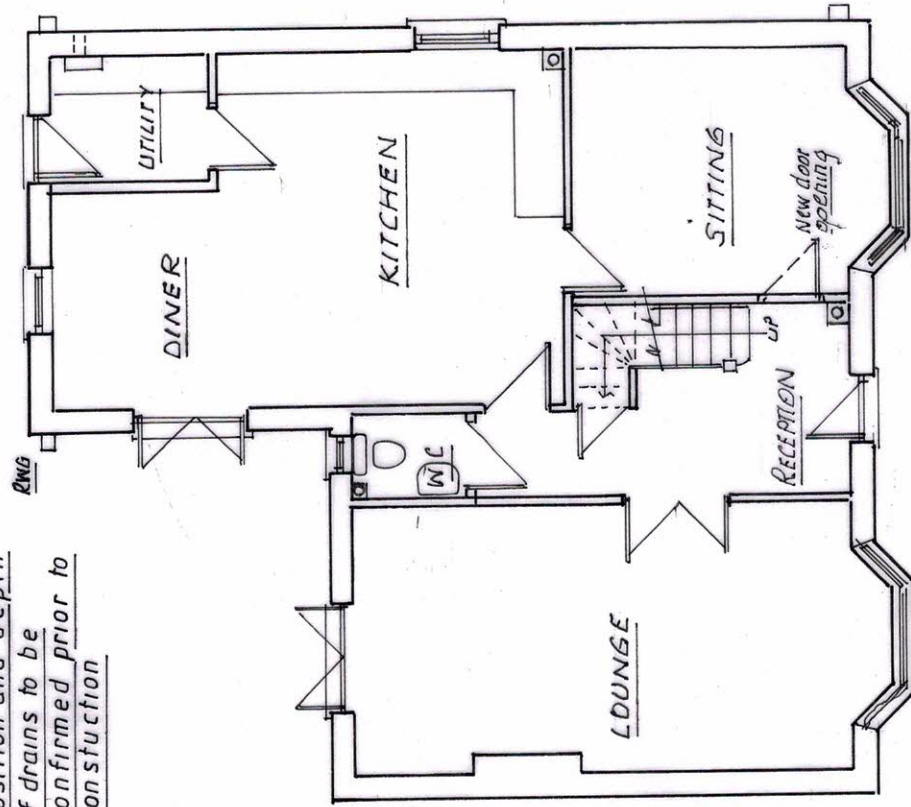

Existing Ground Floor

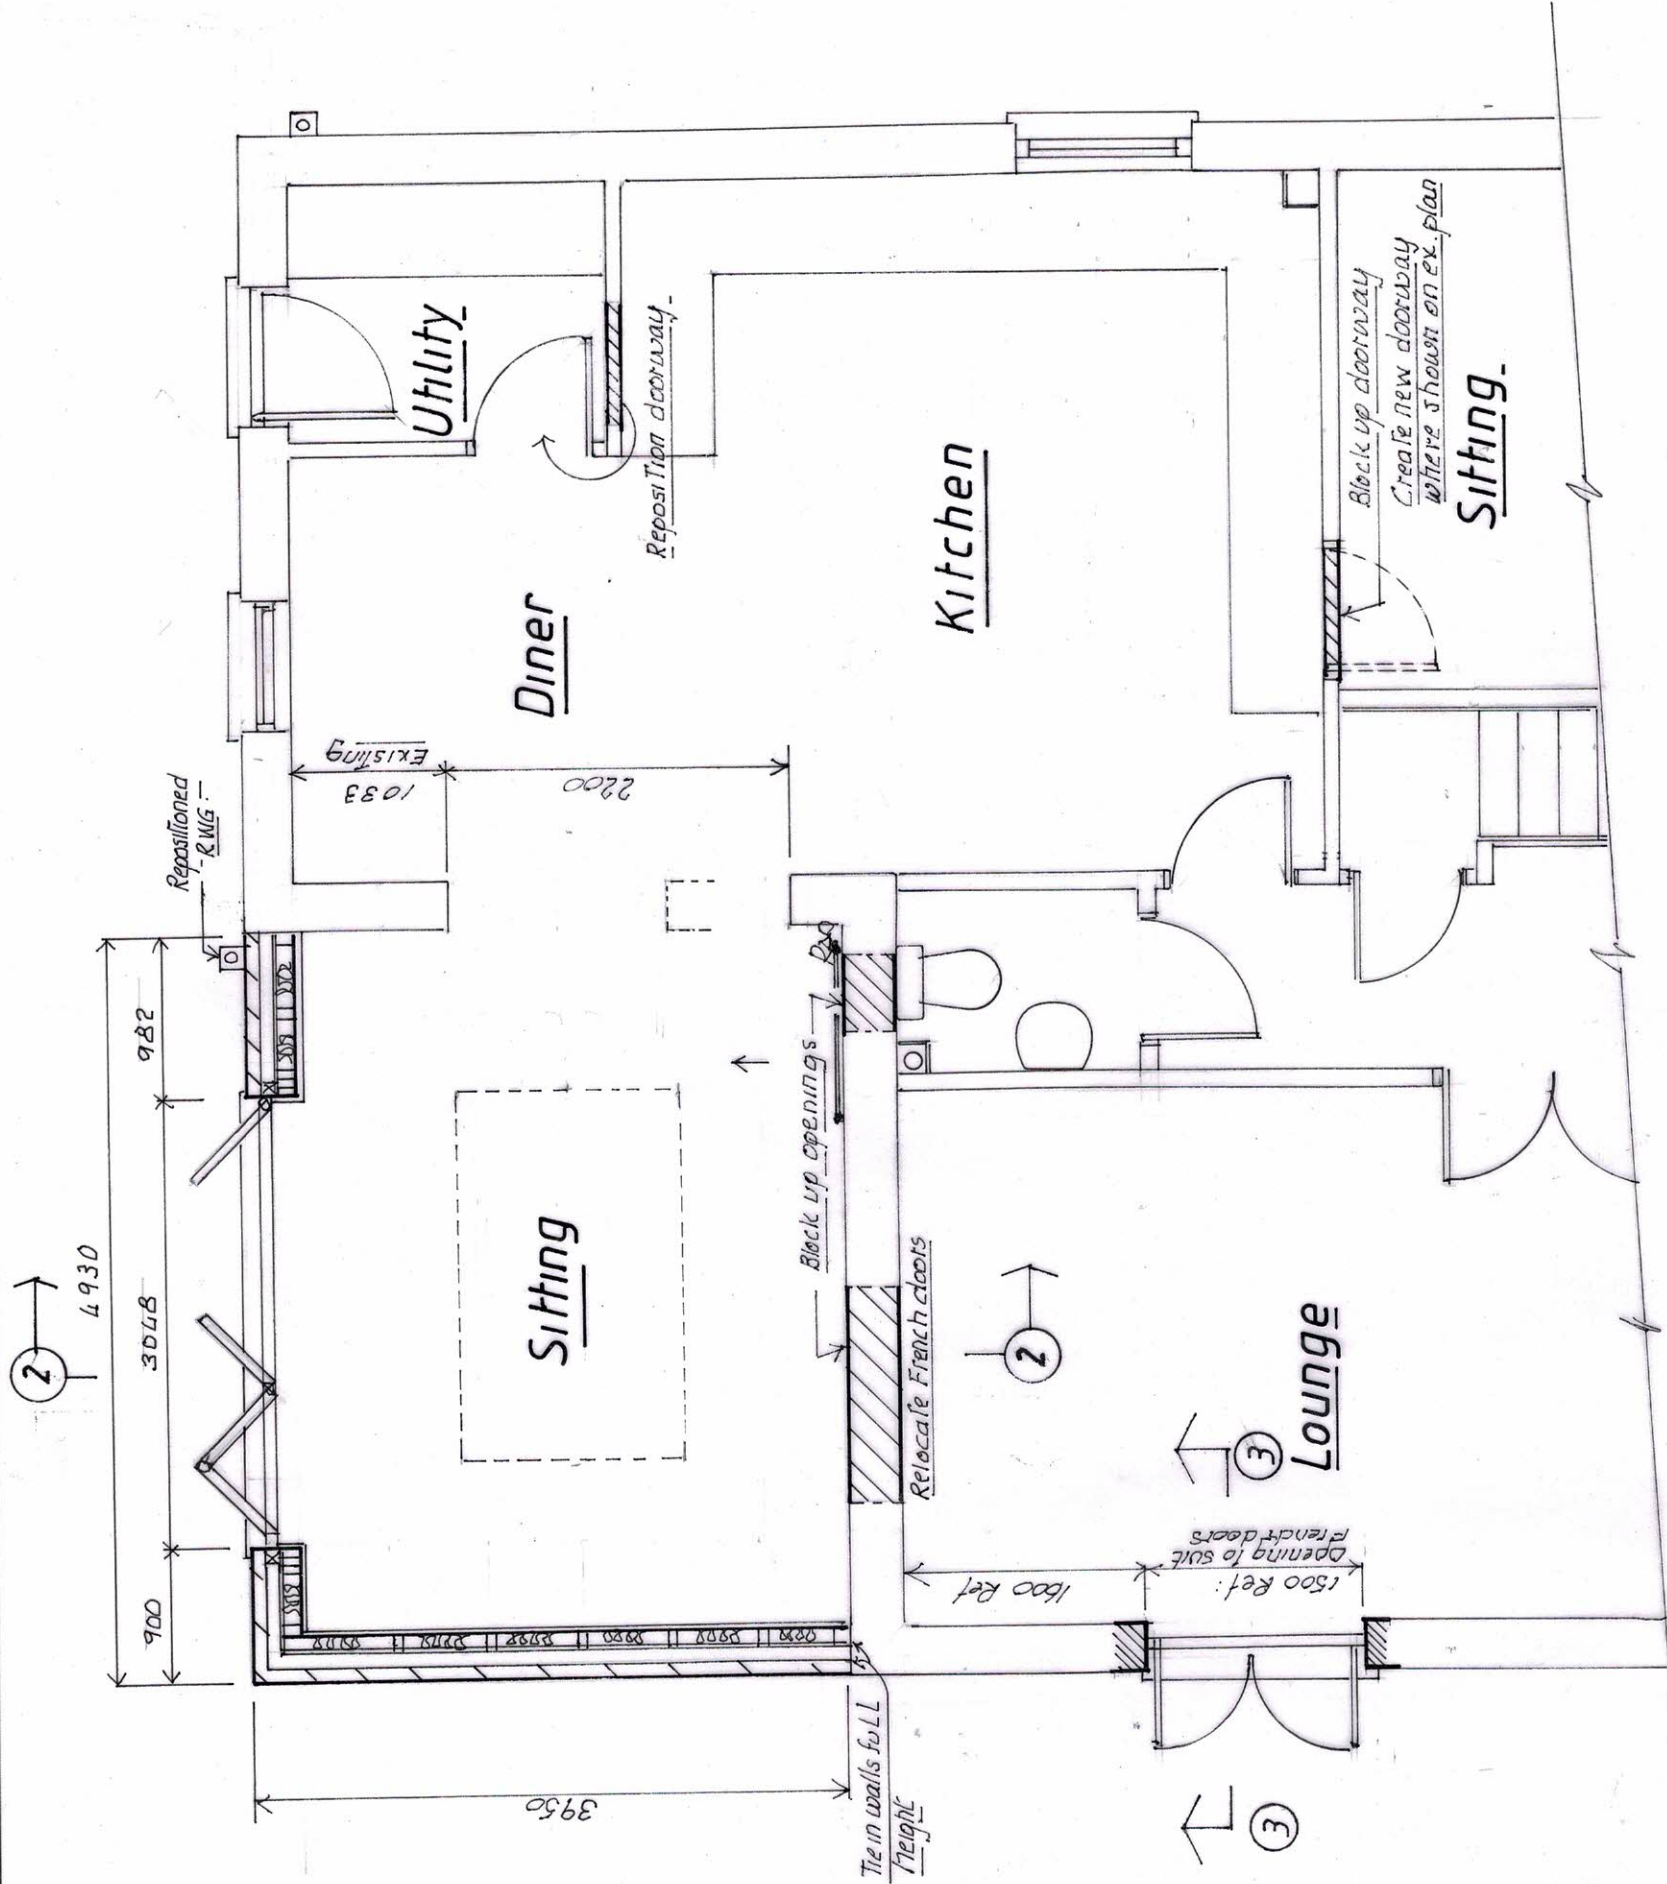

Proposed Ground Floor [PART]

READ THIS DRAWING IN CONJUNCTION WITH SPECIFICATIONS AND FOLLOWING DRAWINGS:			
DRG N°	YG.14.1A	EXIST. & PROPOSED ELEVATIONS	SECTION
DRG N°	YG.14.3A		
DRG N°			
DRG N°			
DRG N°			
DRG N°			

REV	DATE	DESCRIPTION
A	03.08.20	SECTION LOCATIONS ADDED - YG.14.1
Drawing Title: Single Storey Rear Extension		
SITE ADDRESS: 14 Y. Gilfach Coed Darcy, Neath		
Existing and Proposed Ground Floor		
Scale: 1:100, 1:50 @ A3		