

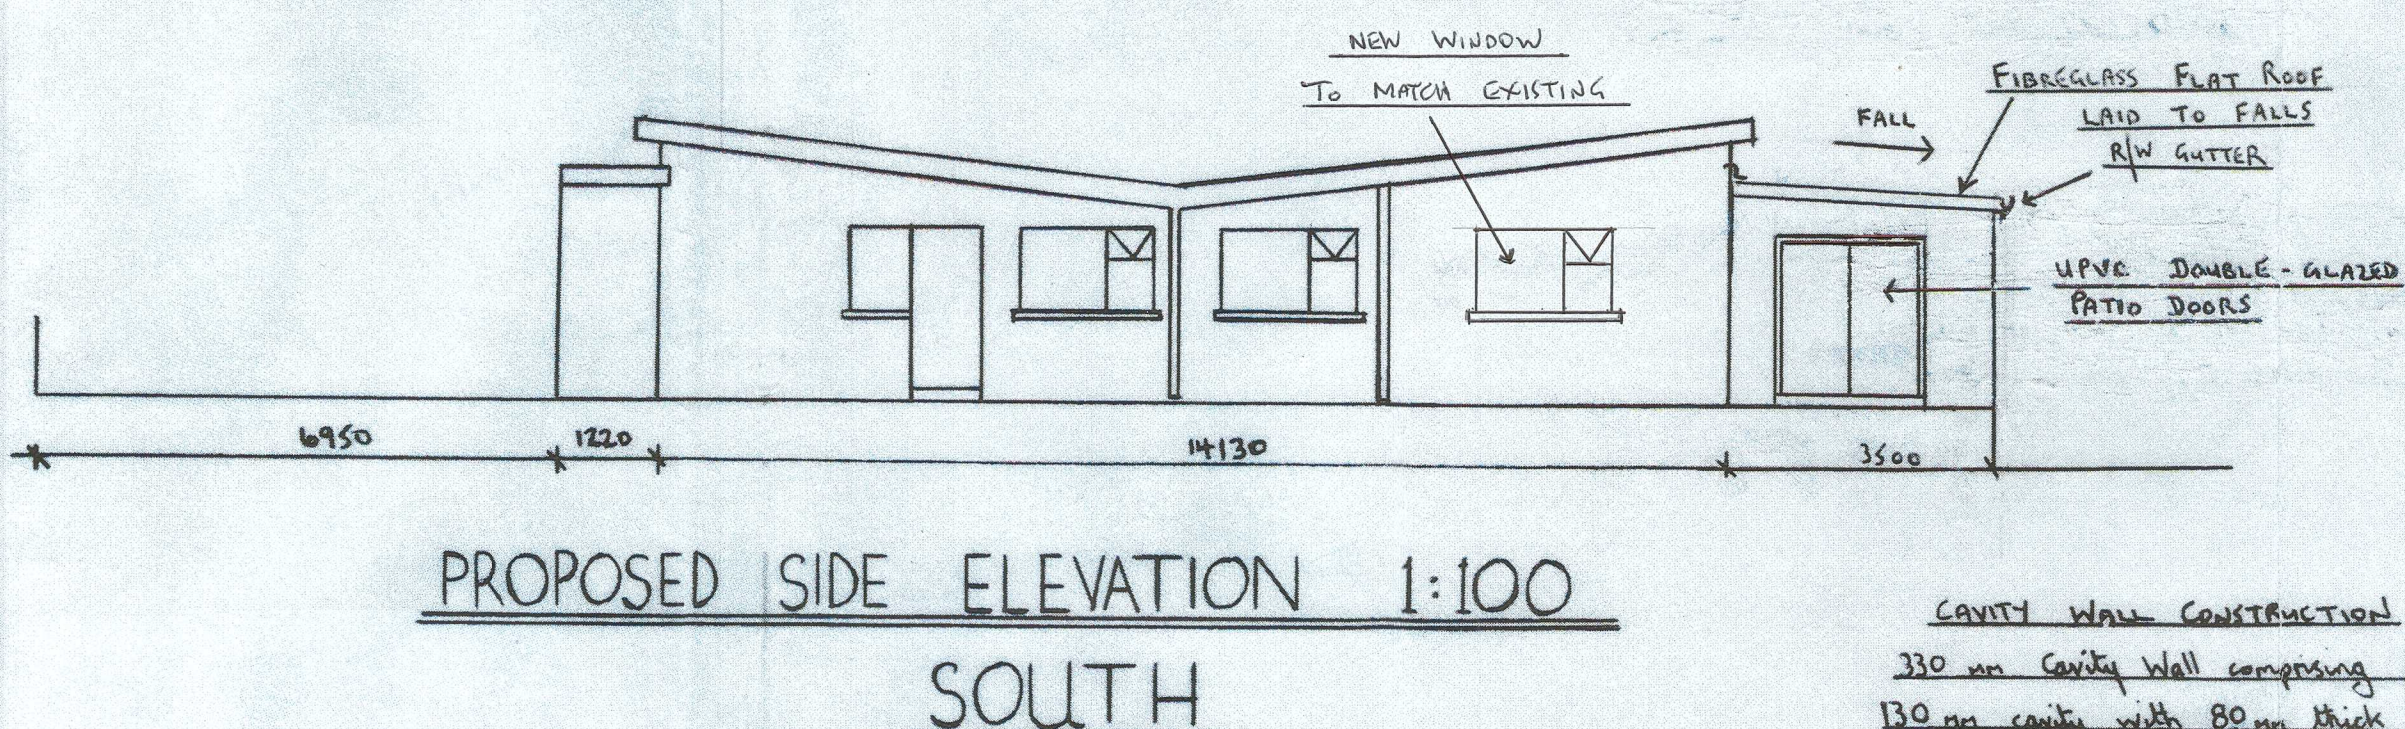
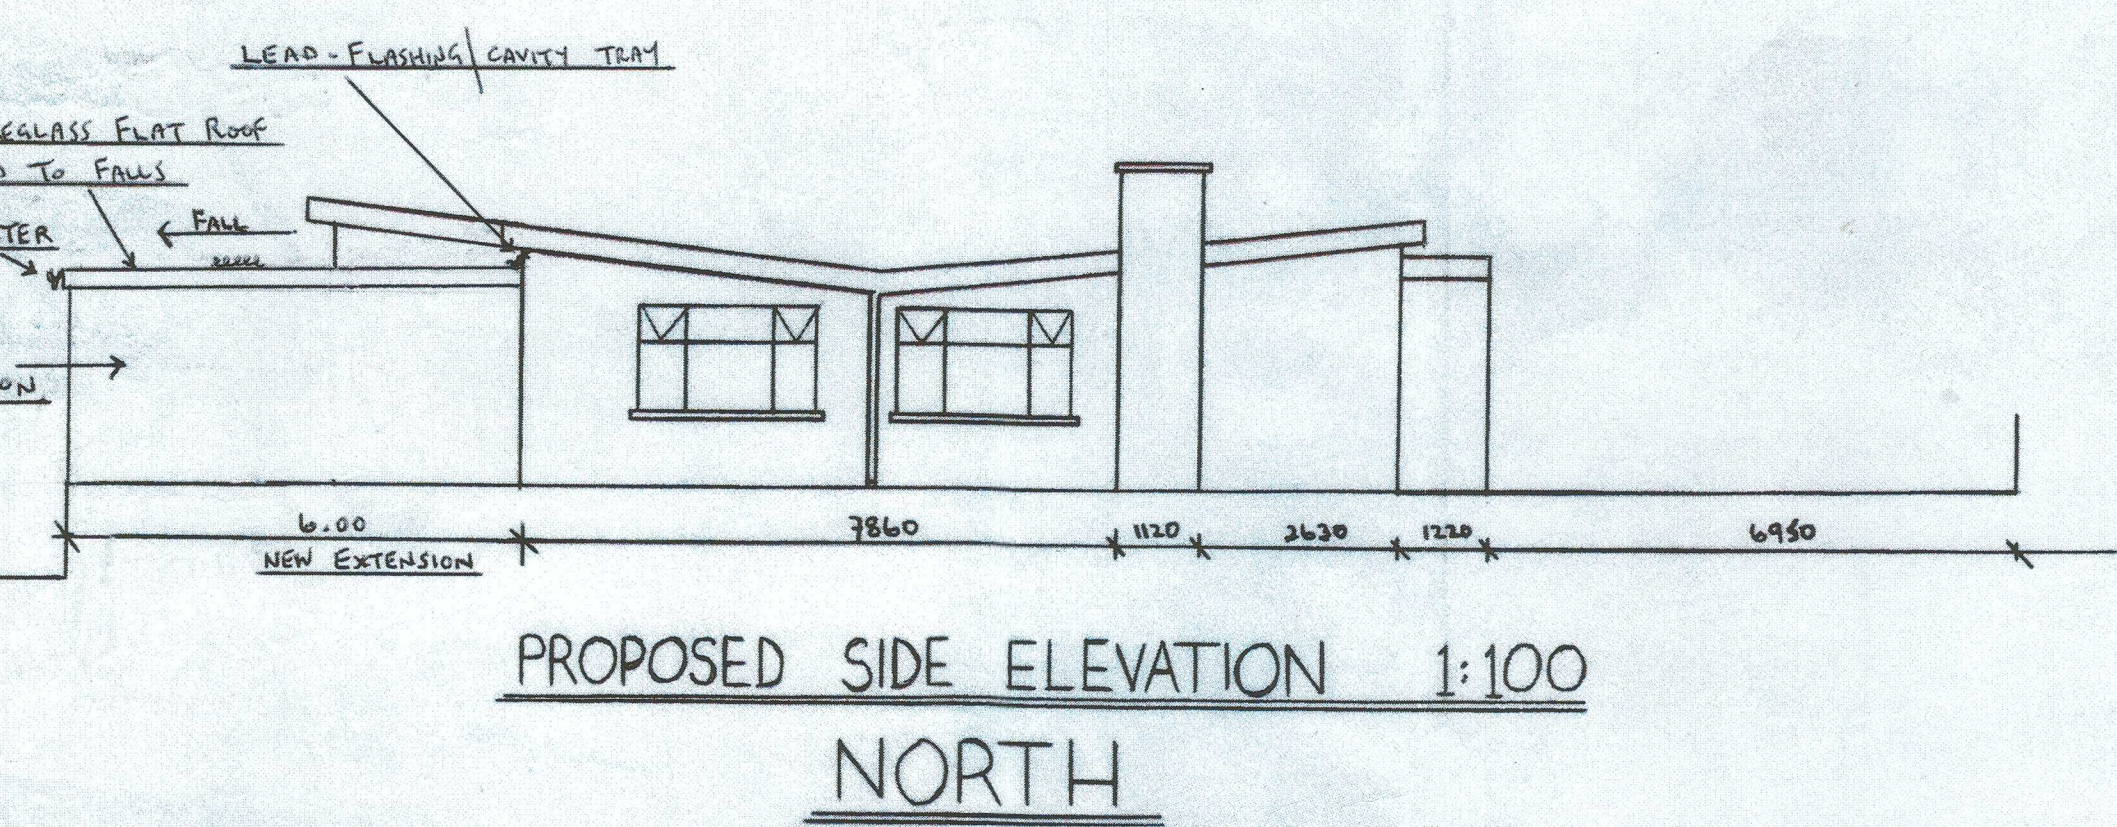
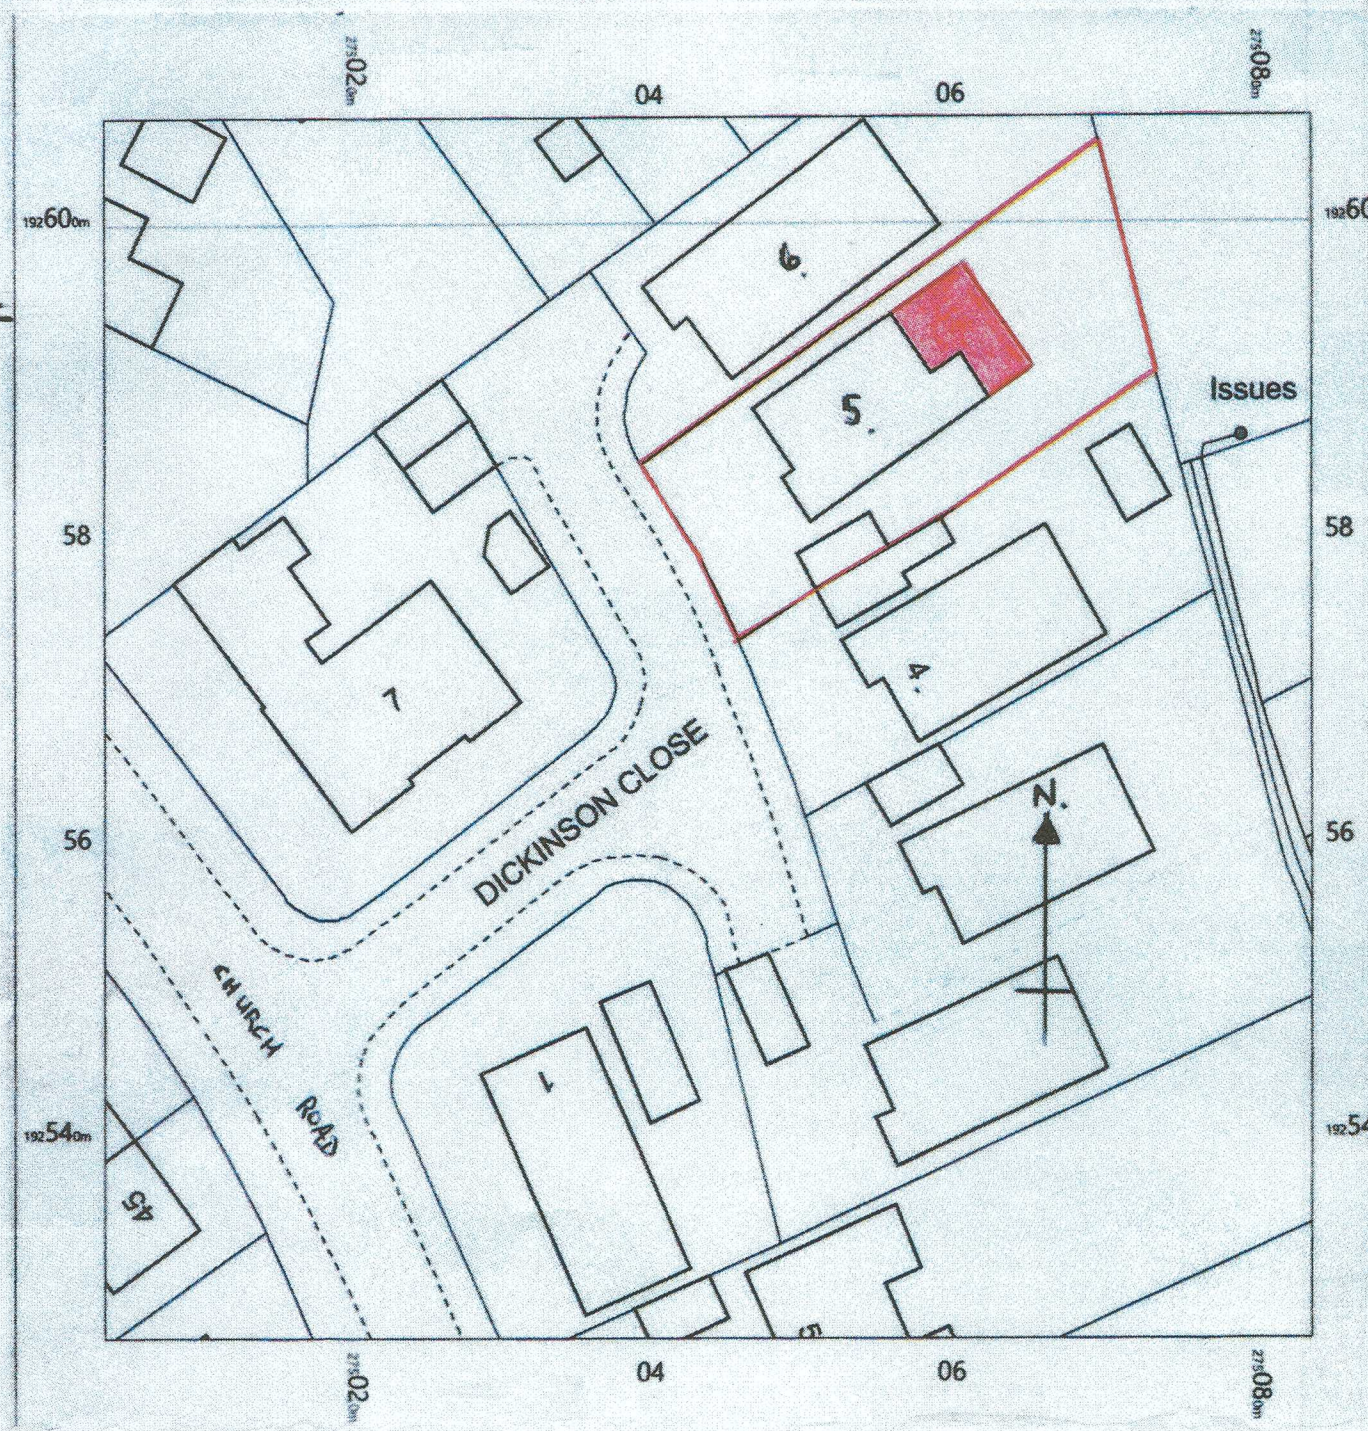


PROPOSED SINGLE-STOREY REAR (STORE-ROOM, BEDROOM, LOUNGE) EXTENSION
AT 5 DICKINSON - CLOSE, BAGLAN, PORT - TALBOT, SA12 8TN FOR MR V.T. JOHNSON

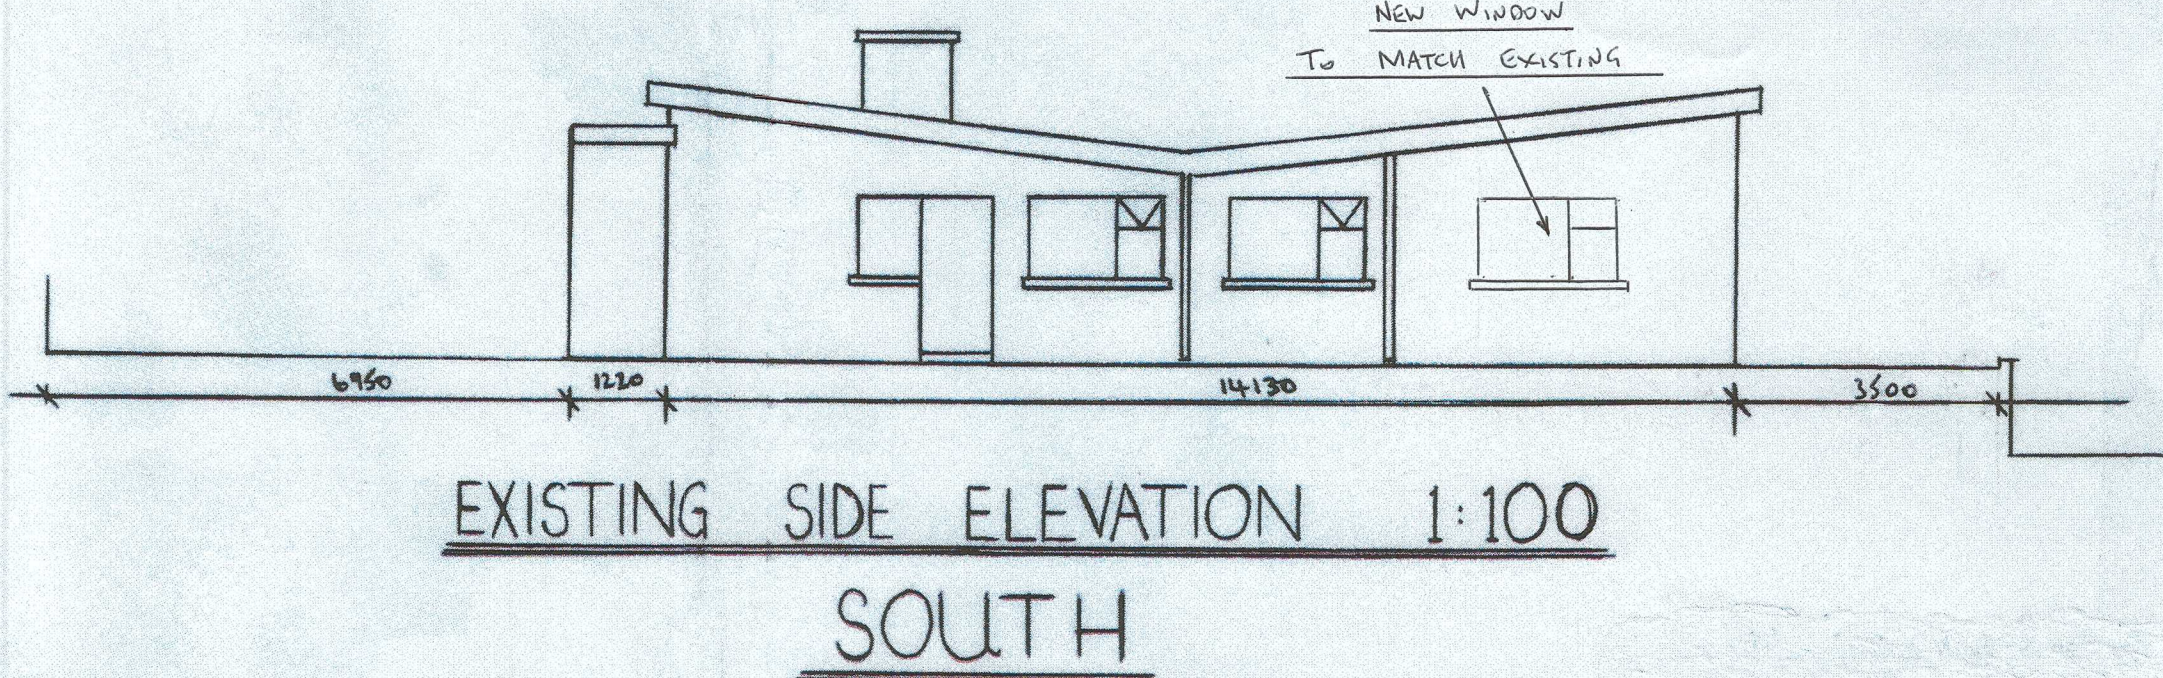

CAVITY WALL CONSTRUCTION:
330 mm cavity wall comprising Half-Brick wall in Facing Bricks to match existing Bungalow,
130 mm cavity with 80 mm thick CEOTEX RR insulation fixed to inner skin with wall-ties
Retaining Clips, 100 mm concrete block wall internally, both skins tied together with wall-ties
at 900 mm c/c horizontally, 450 mm c/c vertically.

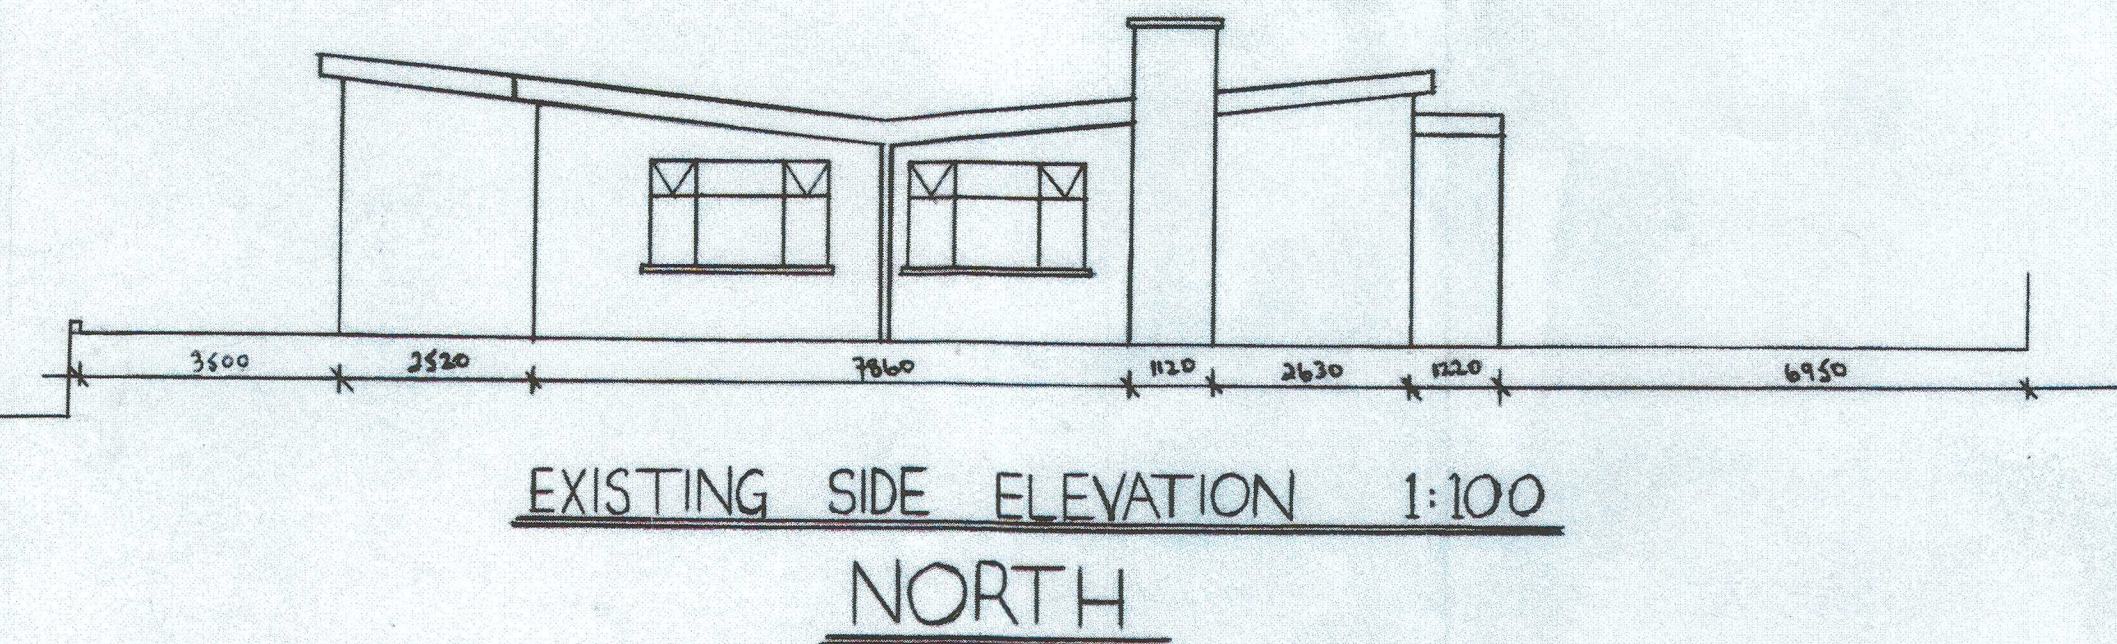