



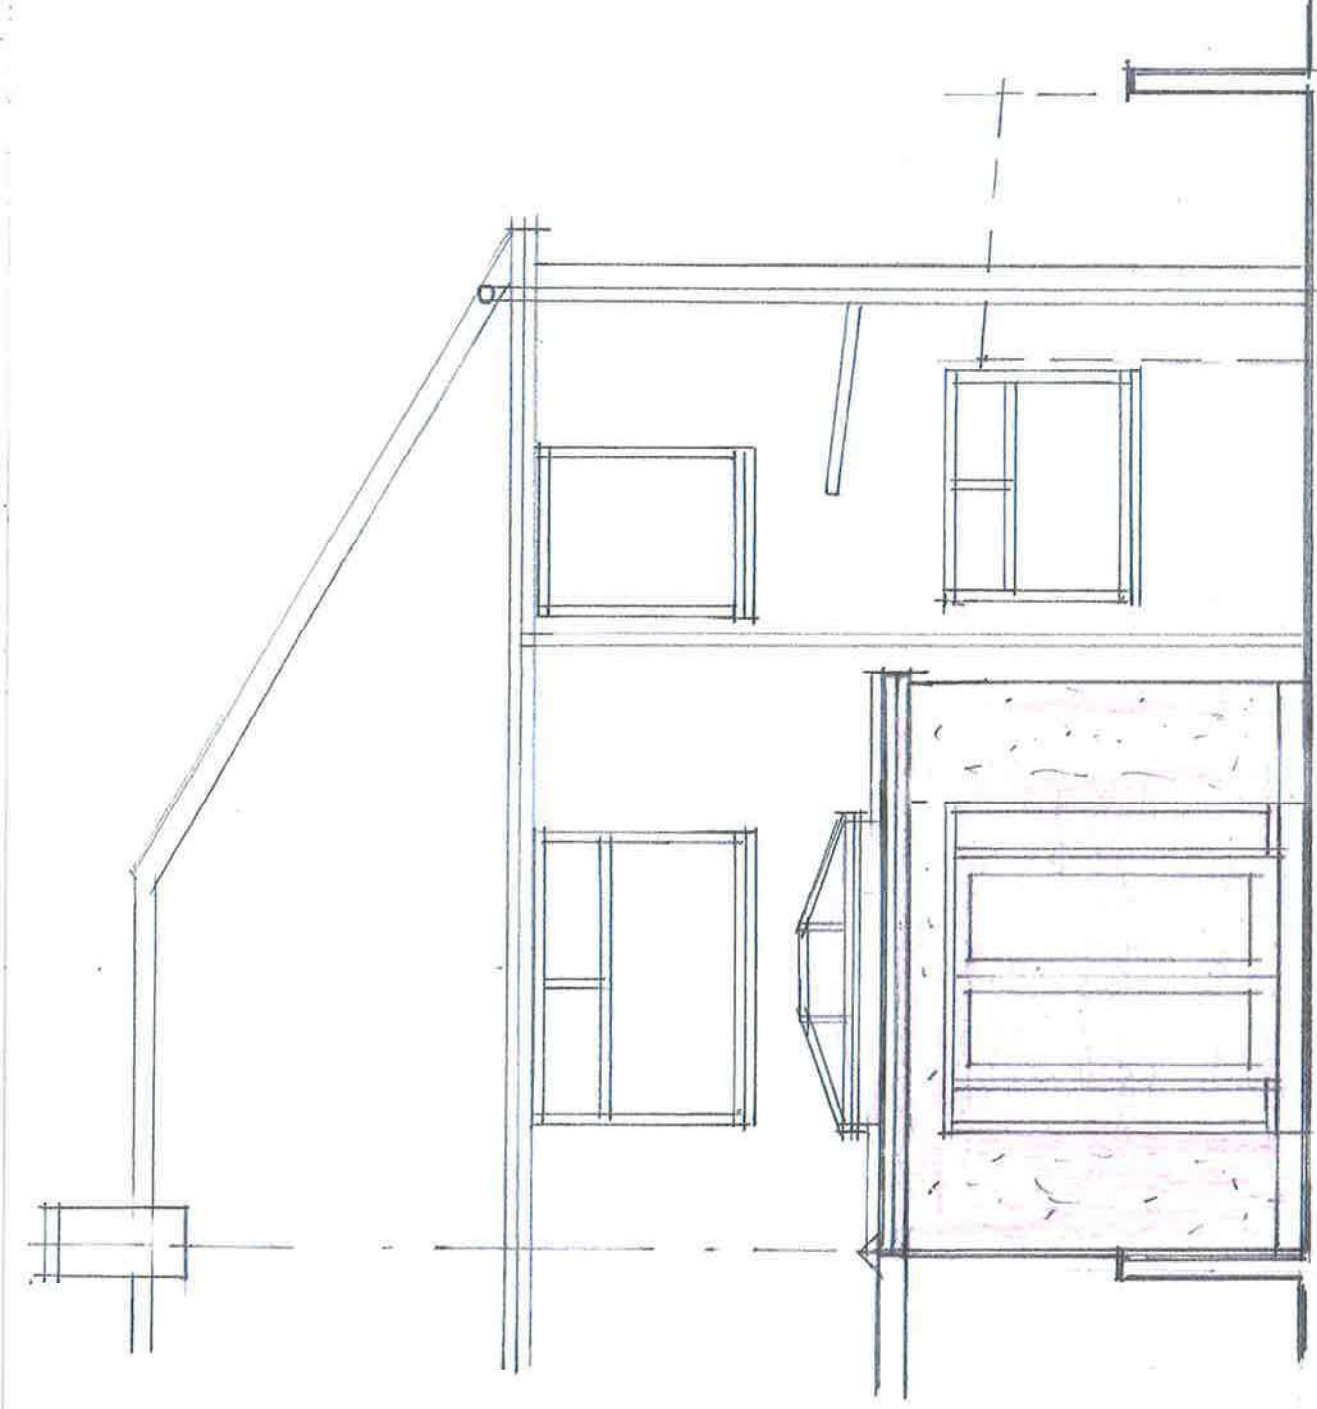

Proposed rear elevation 1=50

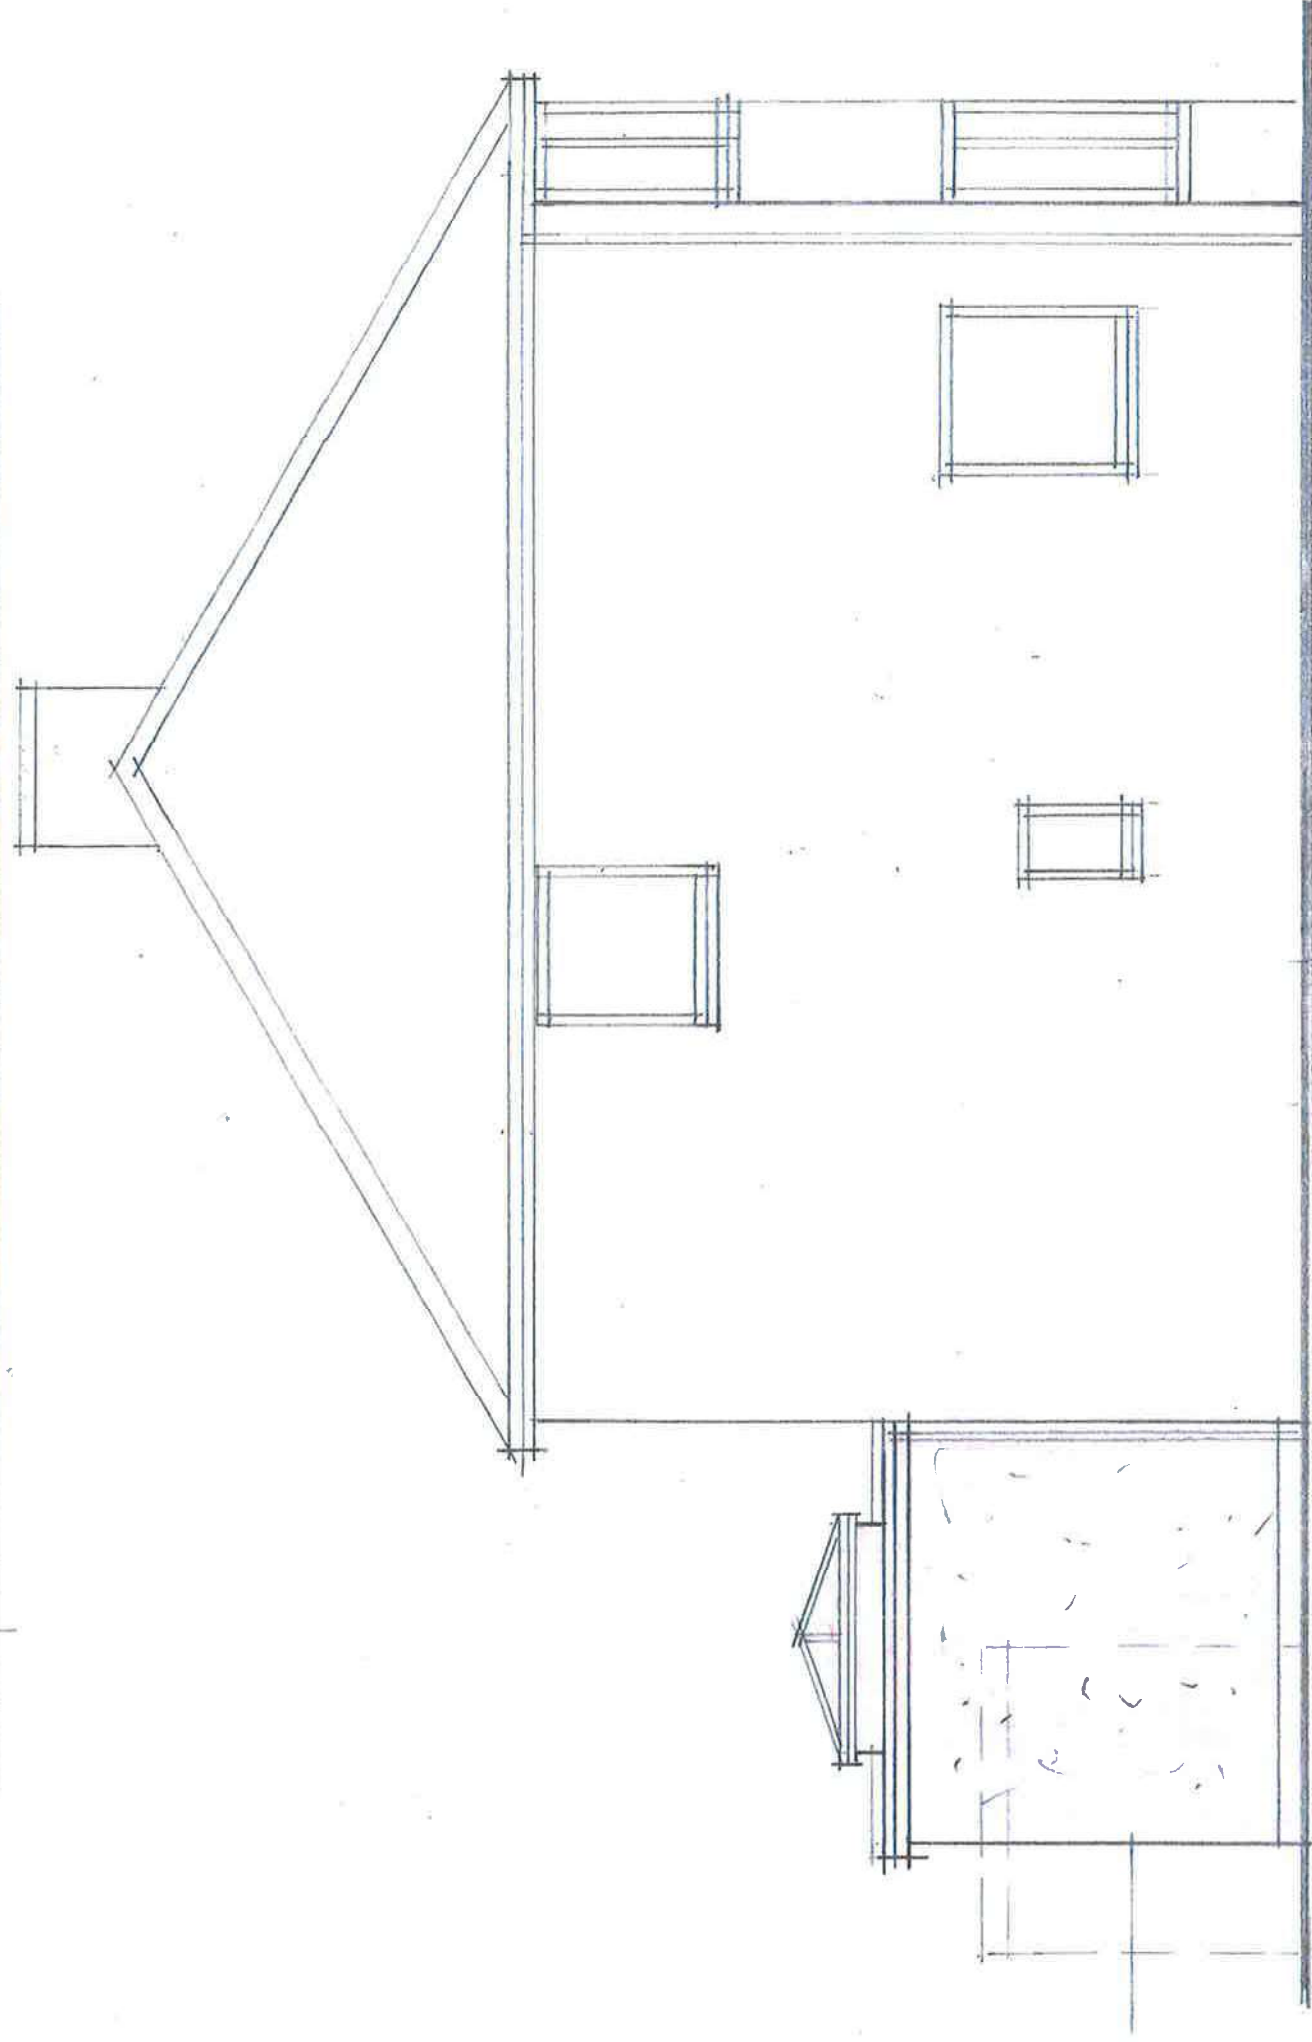

Proposed side elevation 1=50