



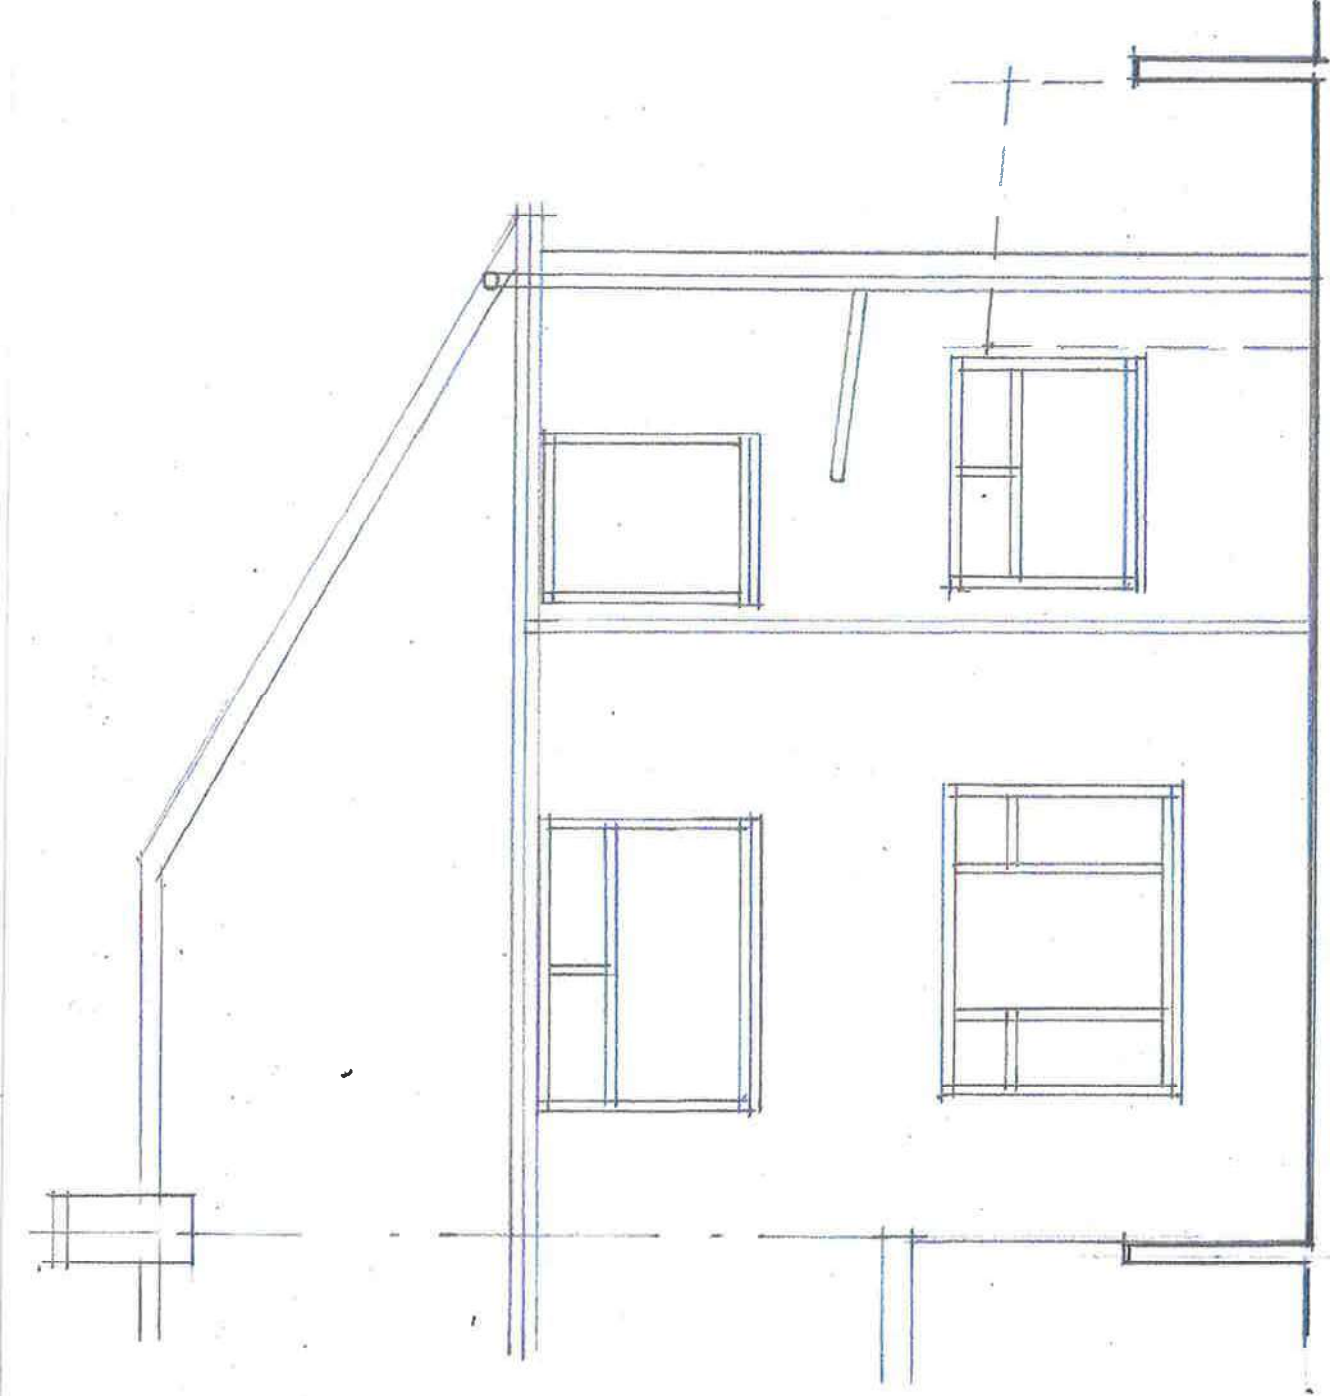

Existing rear elevation 1=50

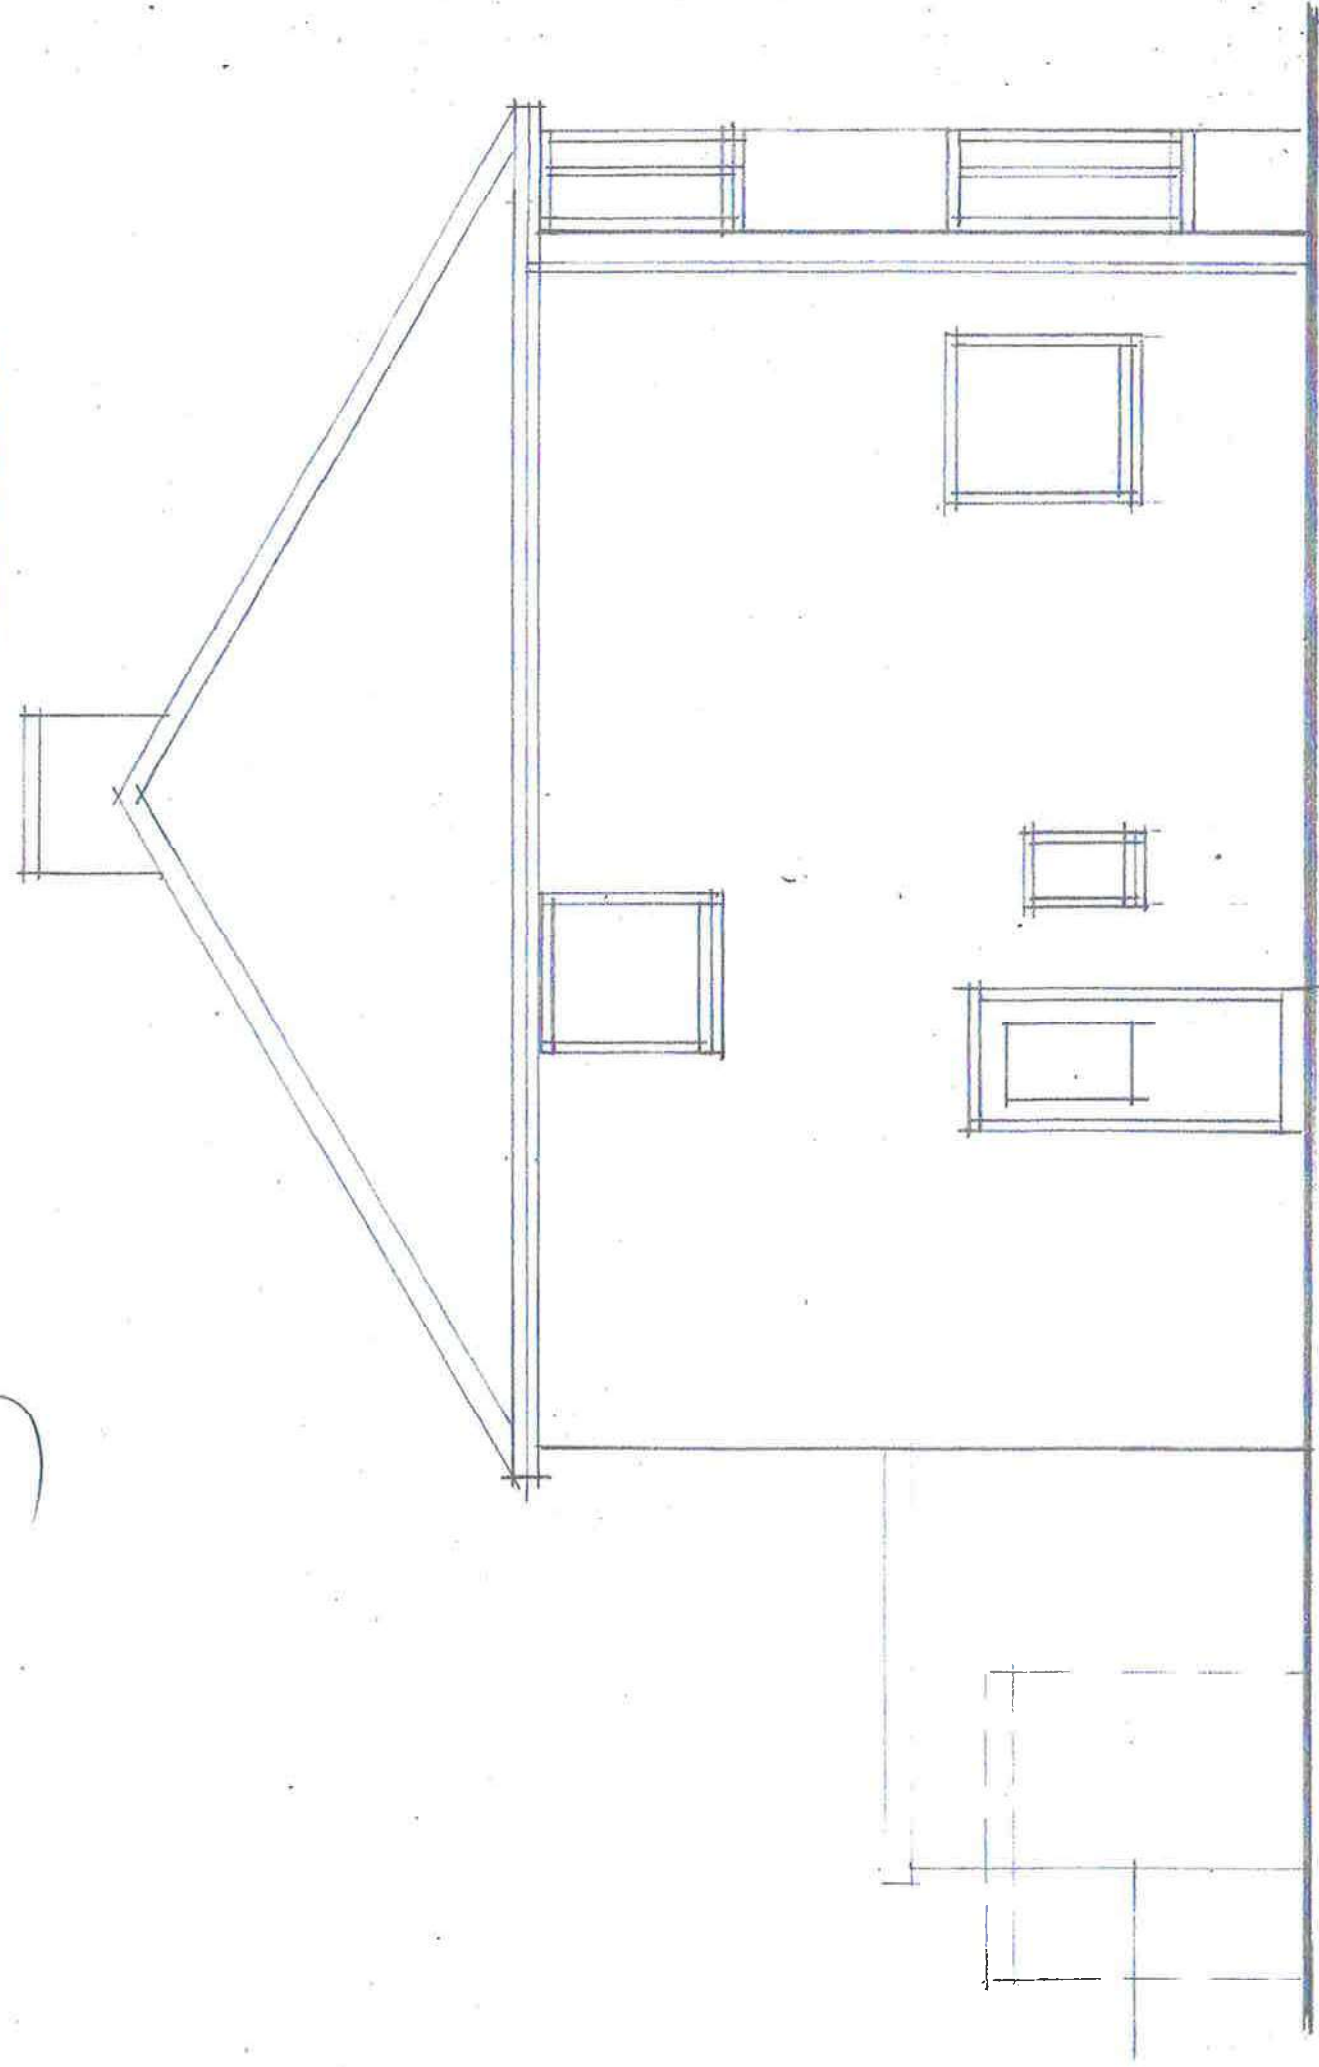

Existing side elevation 1=50